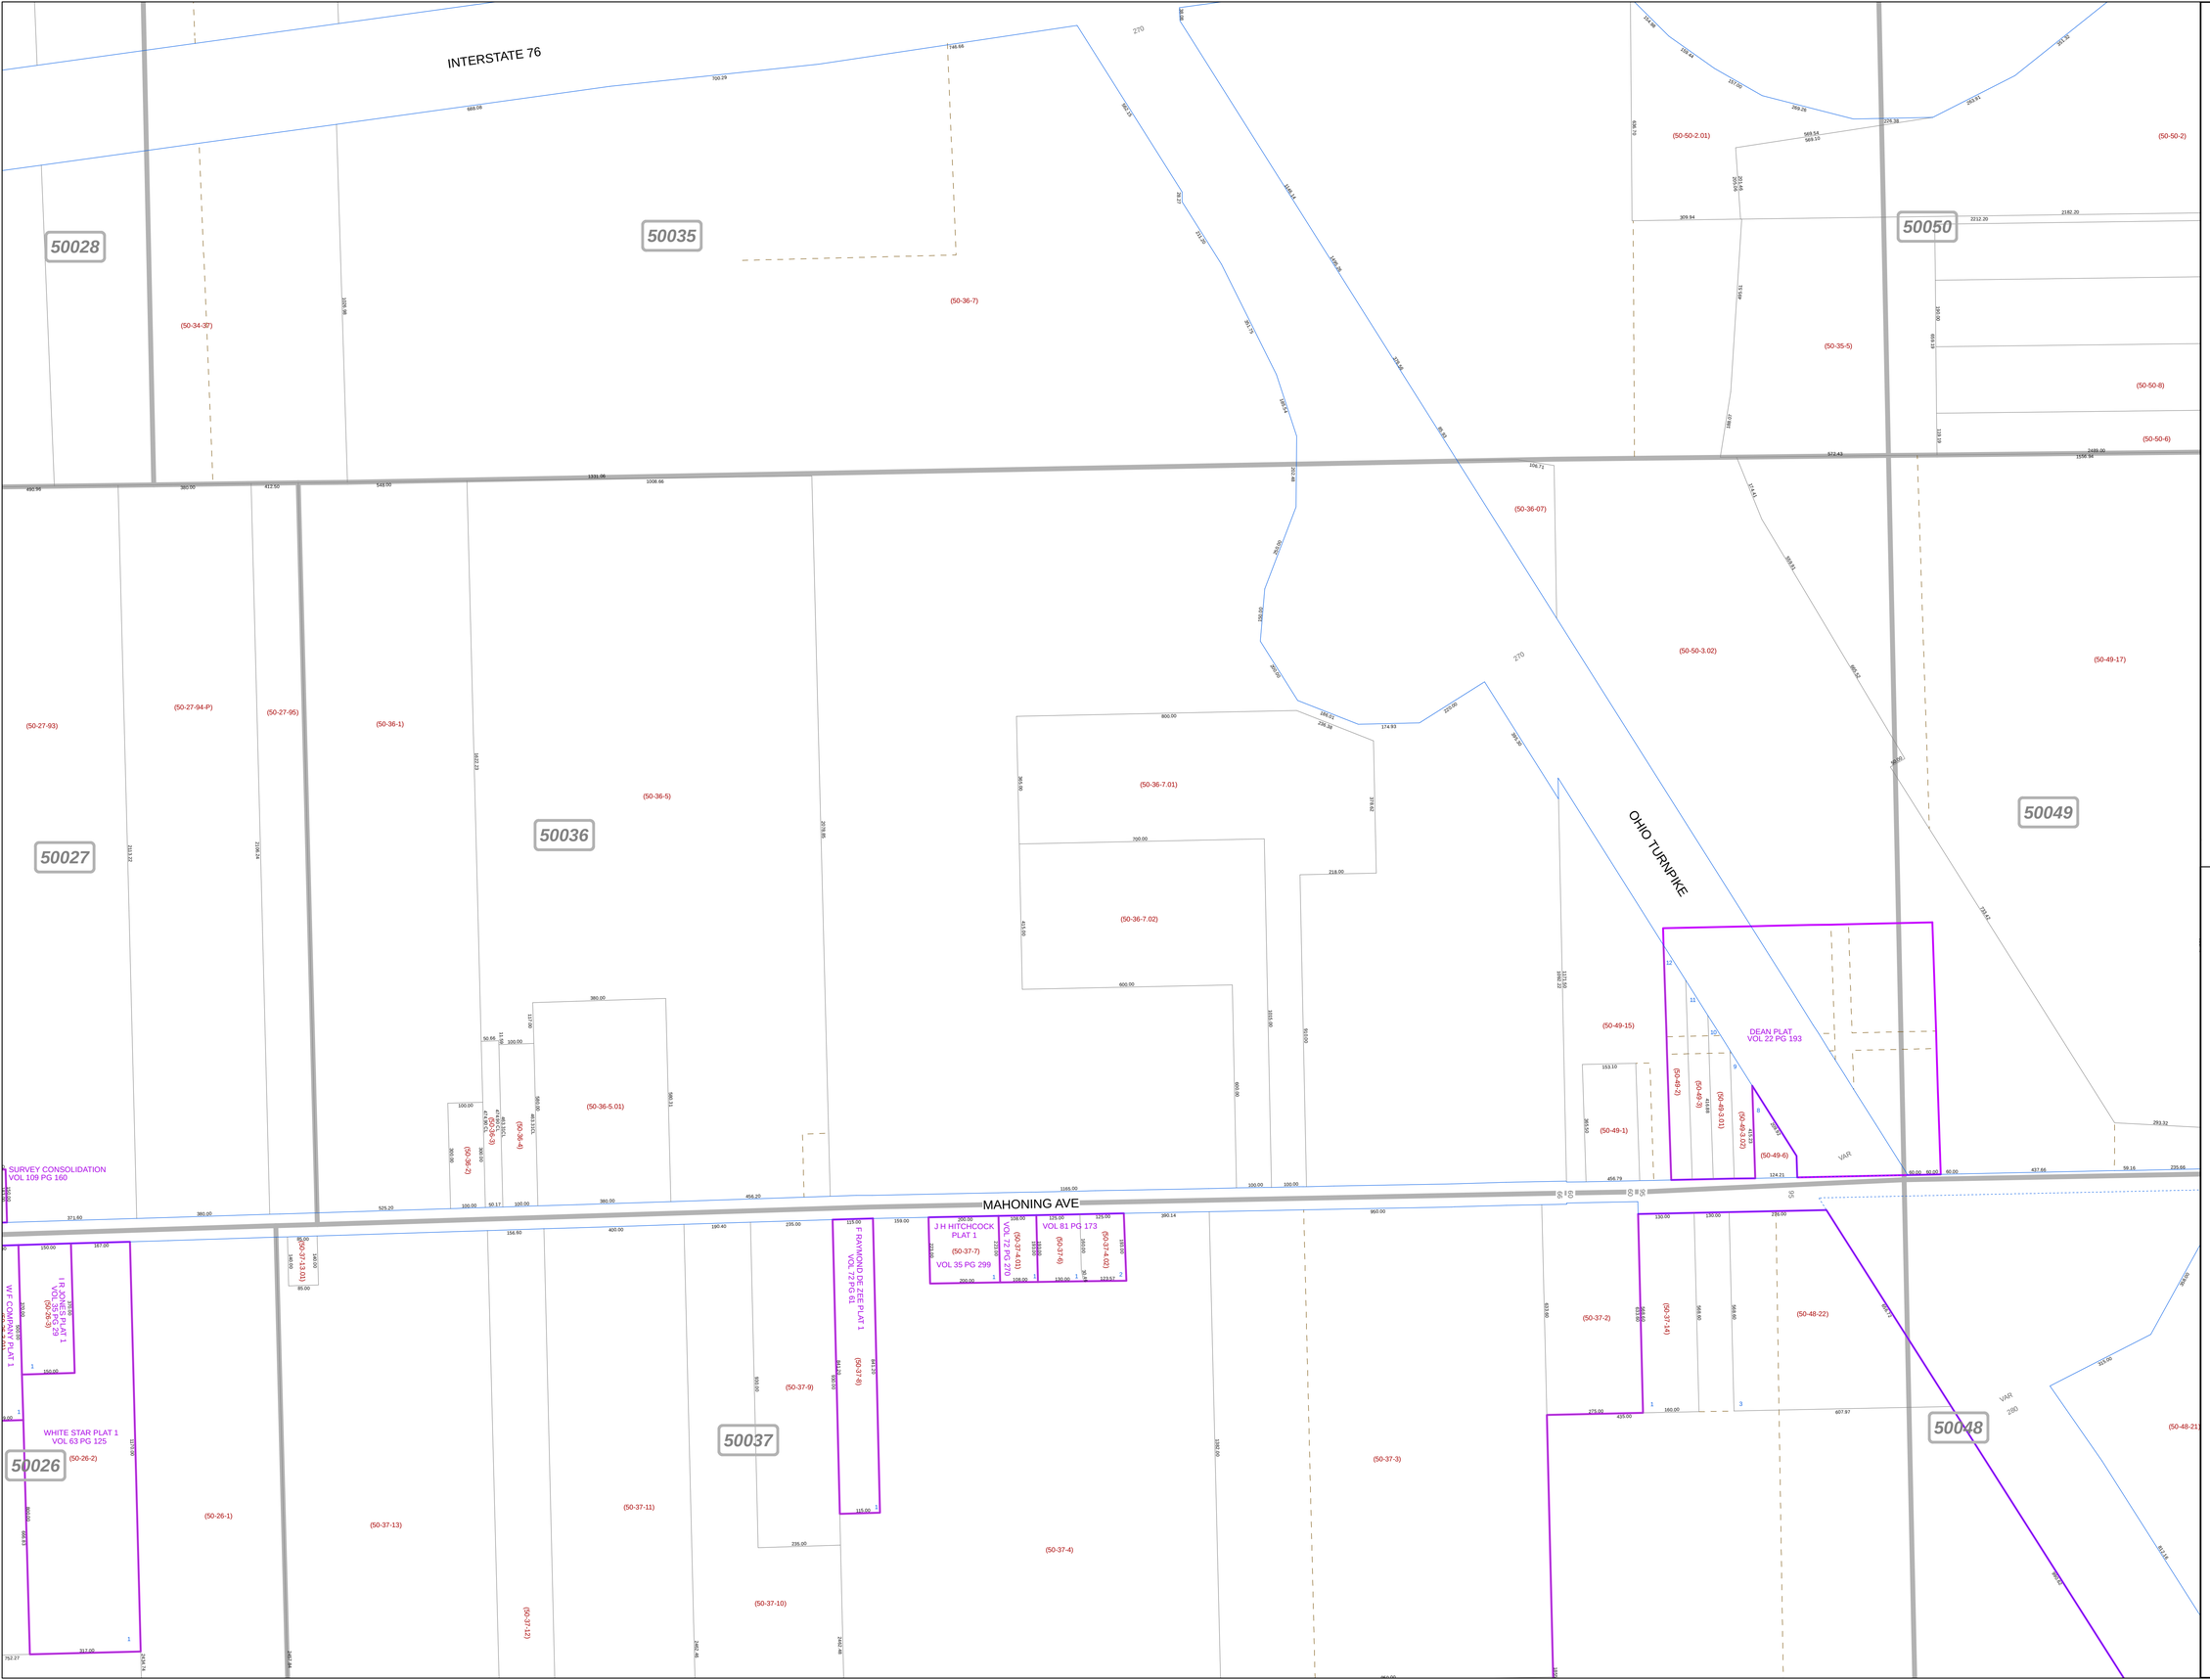

MAHONING COUNTY
OHIO

JACKSON TOWNSHIP

TAX MAP
50036

SCALE
1 inch = 200 feet
Approximate

0 50 100 200 300 Feet

Print Date Dec 31, 2011

LEGEND

- COUNTY LINE
- TOWNSHIP LINE
- CITY LINE
- VILLAGE LINE
- PLAT OUTLINE
- PARCEL LINE
- OLD PARCEL LINE
- PHASE LINE
- ROAD ROW LINE
- RAILROAD ROW LINE
- (01-20-1.03) PARCEL ID NUMBER
- 345 LOT NUMBER
- BELL PLAT 1 PLAT NAME
- 01004 TAX MAP NUMBER

JACKSON TOWNSHIP
Index Map

50029	50034	50051
50028	50035	50050
50027	50036	50049
50026	50037	50048
50025	50038	50047