# MAHONING COUNTY
# OHIO
## SPRINGFIELD TOWNSHIP
*Section 12*

## TAX MAP
## 01033

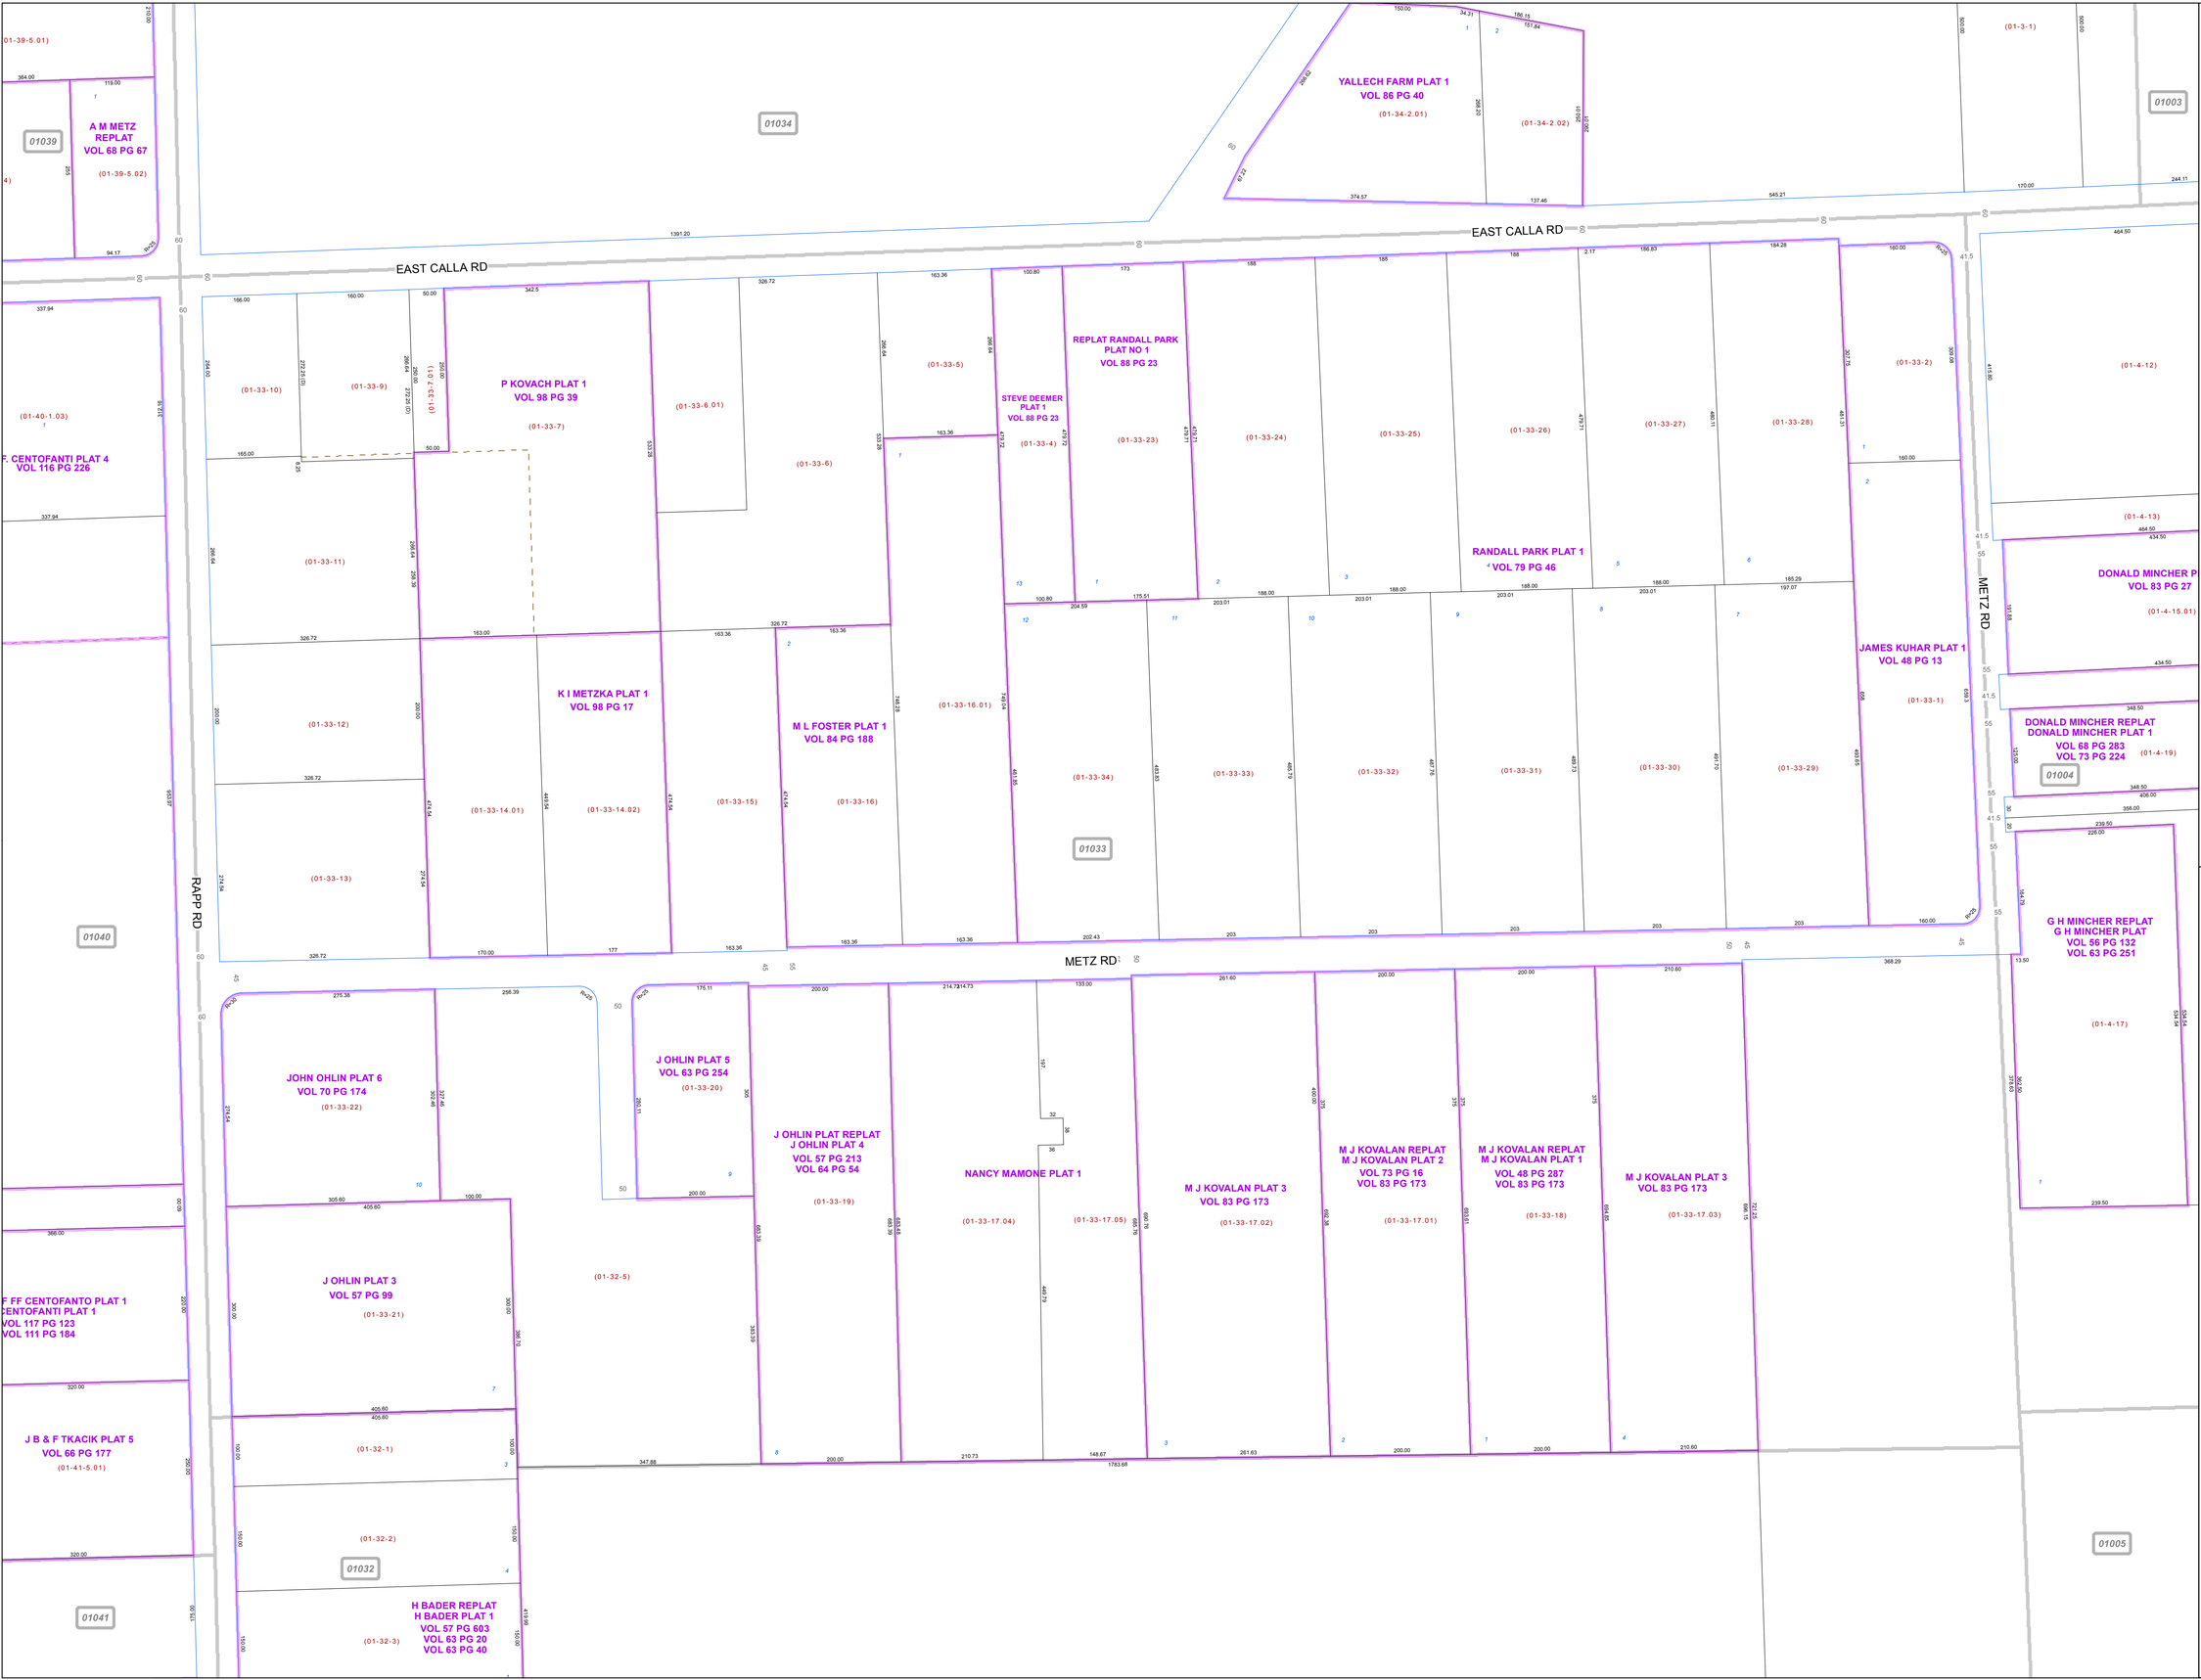


Print Date 12/31/2012

## SCALE
0 50 100 200 300
Feet
Approximate

## LEGEND

- COUNTY LINE
- TOWNSHIP LINE
- CITY LINE
- VILLAGE LINE
- PLAT OUTLINE
- PARCEL LINE
- OLD PARCEL LINE
- PHASE LINE
- ROAD ROW LINE
- RAILROAD ROW LINE
- (01-20-1.03) PARCEL ID NUMBER
- 345 LOT NUMBER
- *BELL PLAT 1* PLAT NAME
- 01004 TAX MAP NUMBER

## SPRINGFIELD TOWNSHIP
### Index Map

| | | |
|---|---|---|
| 01039 | 01034 | 01003 |
| 01040 | 01033 | 01004 |
| 01041 | 01032 | 01005 |