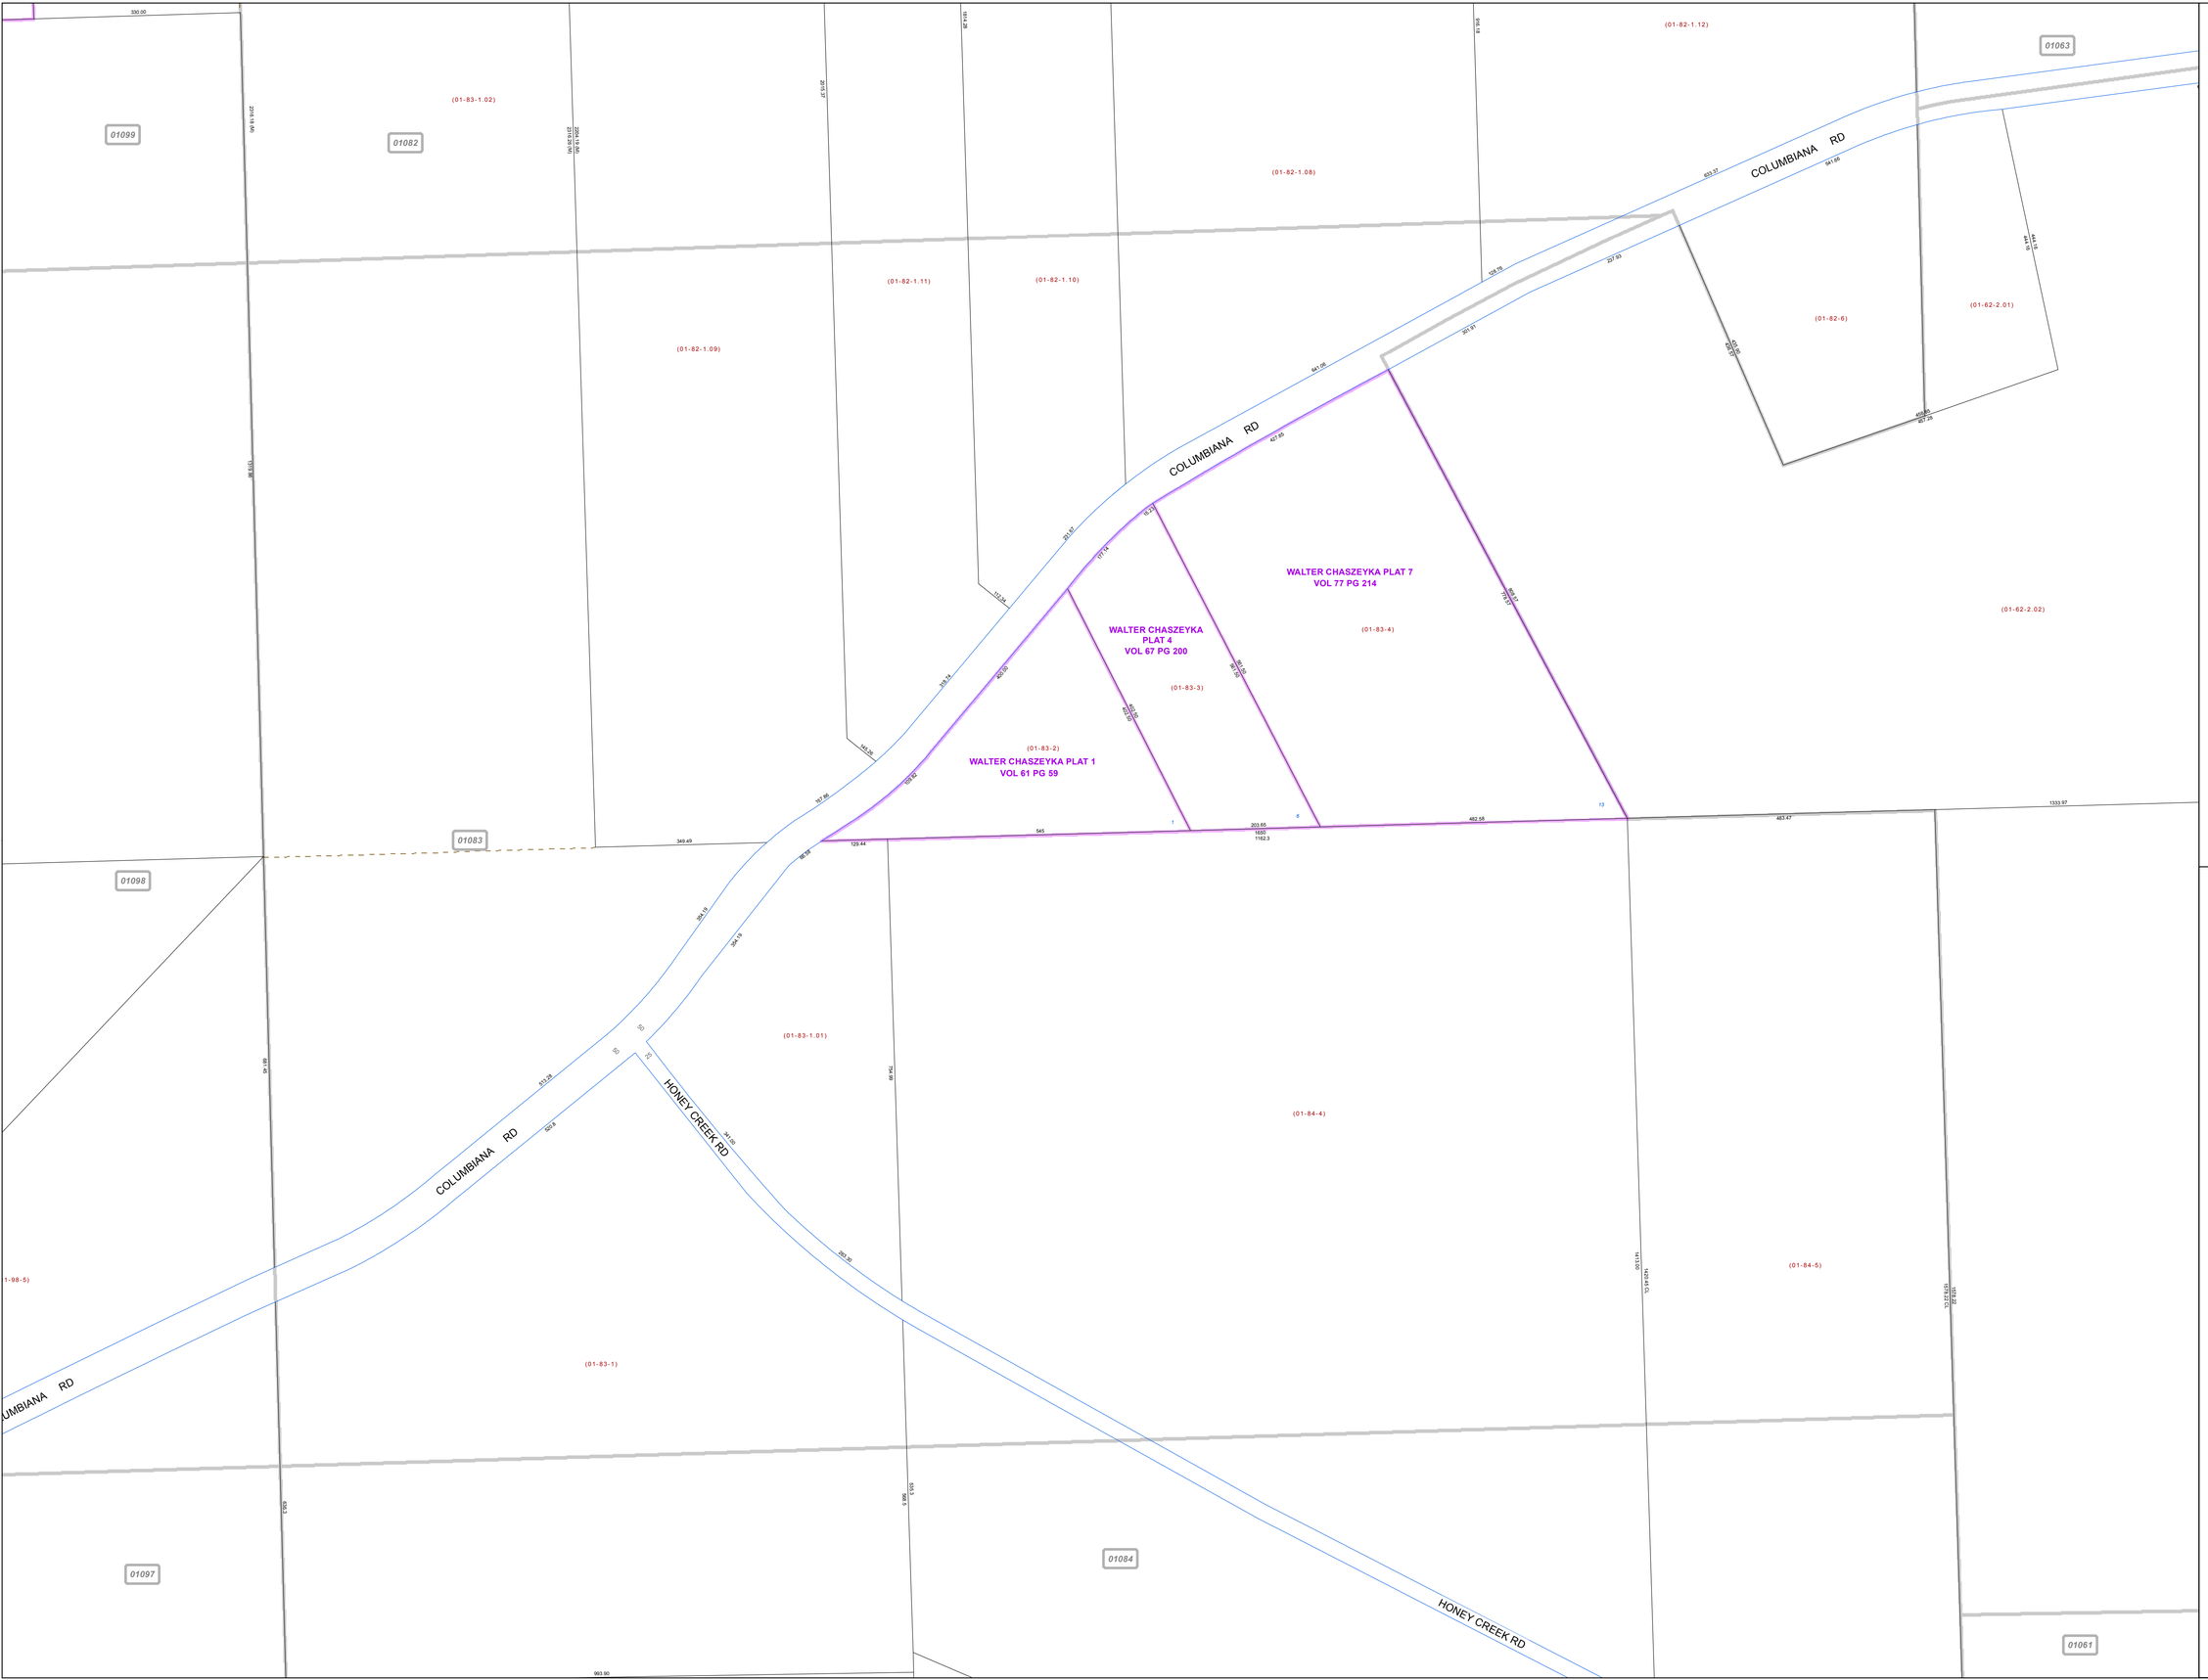


# MAHONING COUNTY
# OHIO

## SPRINGFIELD TOWNSHIP

*Section 22*

## TAX MAP
## 01083

**SCALE**

0 50 100 200 300

Feet

Approximate

Print Date 12/31/2012

## LEGEND

- COUNTY LINE
- TOWNSHIP LINE
- CITY LINE
- VILLAGE LINE
- PLAT OUTLINE
- PARCEL LINE
- OLD PARCEL LINE
- PHASE LINE
- ROAD ROW LINE
- RAILROAD ROW LINE
- (01-20-1.03) PARCEL ID NUMBER
- 345 LOT NUMBER
- BELL PLAT 1 PLAT NAME
- 01004 TAX MAP NUMBER

## SPRINGFIELD TOWNSHIP
### Index Map

| | | |
|---|---|---|
| 01100 | 01081 | 01064 |
| 01099 | 01082 | 01063 |
| 01098 | 01083 | 01062 |
| 01097 | 01084 | 01061 |
| 01096 | 01085 | 01060 |