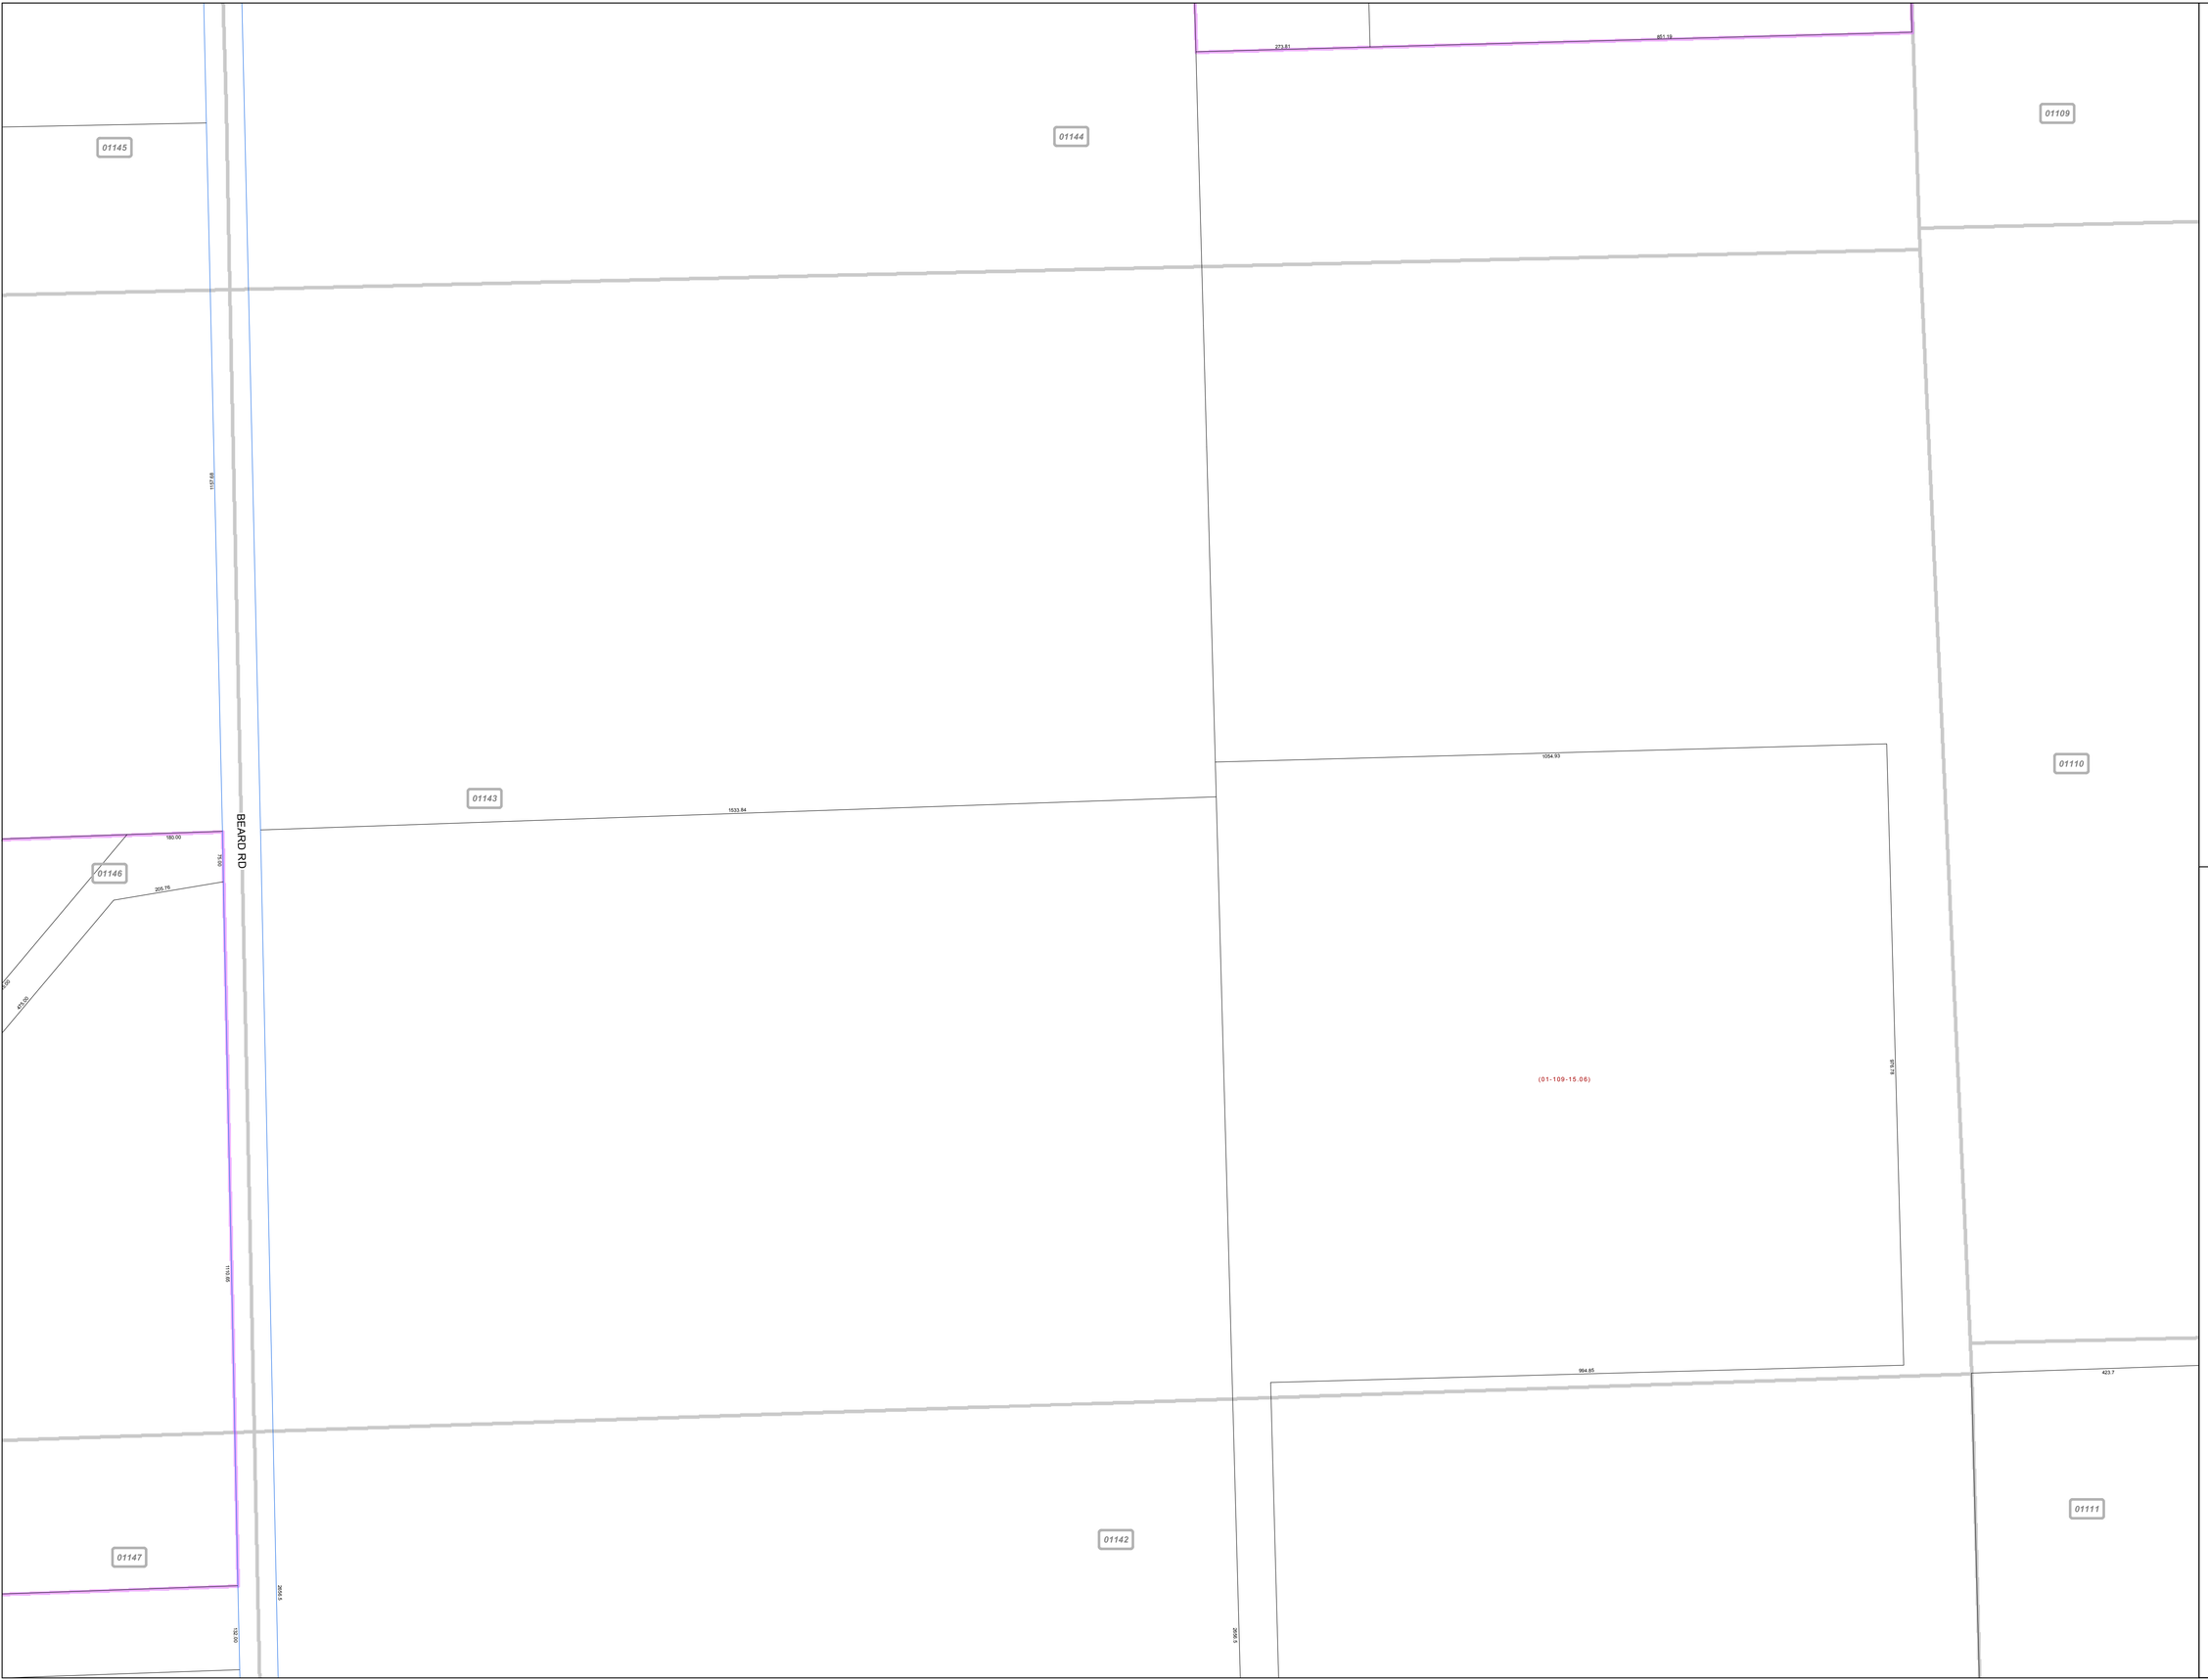

MAHONING COUNTY
OHIO

SPRINGFIELD TOWNSHIP

Section 4

TAX MAP
01143

SCALE

0 50 100 200 300

Feet

Approximate

Print Date 12/31/2012

LEGEND

- COUNTY LINE
- TOWNSHIP LINE
- CITY LINE
- VILLAGE LINE
- PLAT OUTLINE
- PARCEL LINE
- OLD PARCEL LINE
- PHASE LINE
- ROAD ROW LINE
- RAILROAD ROW LINE
- (01-20-1.03) PARCEL ID NUMBER
- *345* LOT NUMBER
- *BELL PLAT 1* PLAT NAME
- *01004* TAX MAP NUMBER

SPRINGFIELD TOWNSHIP
Index Map

01145	01144	01109
01146	01143	01110
01147	01142	01111
01148	01141	01112