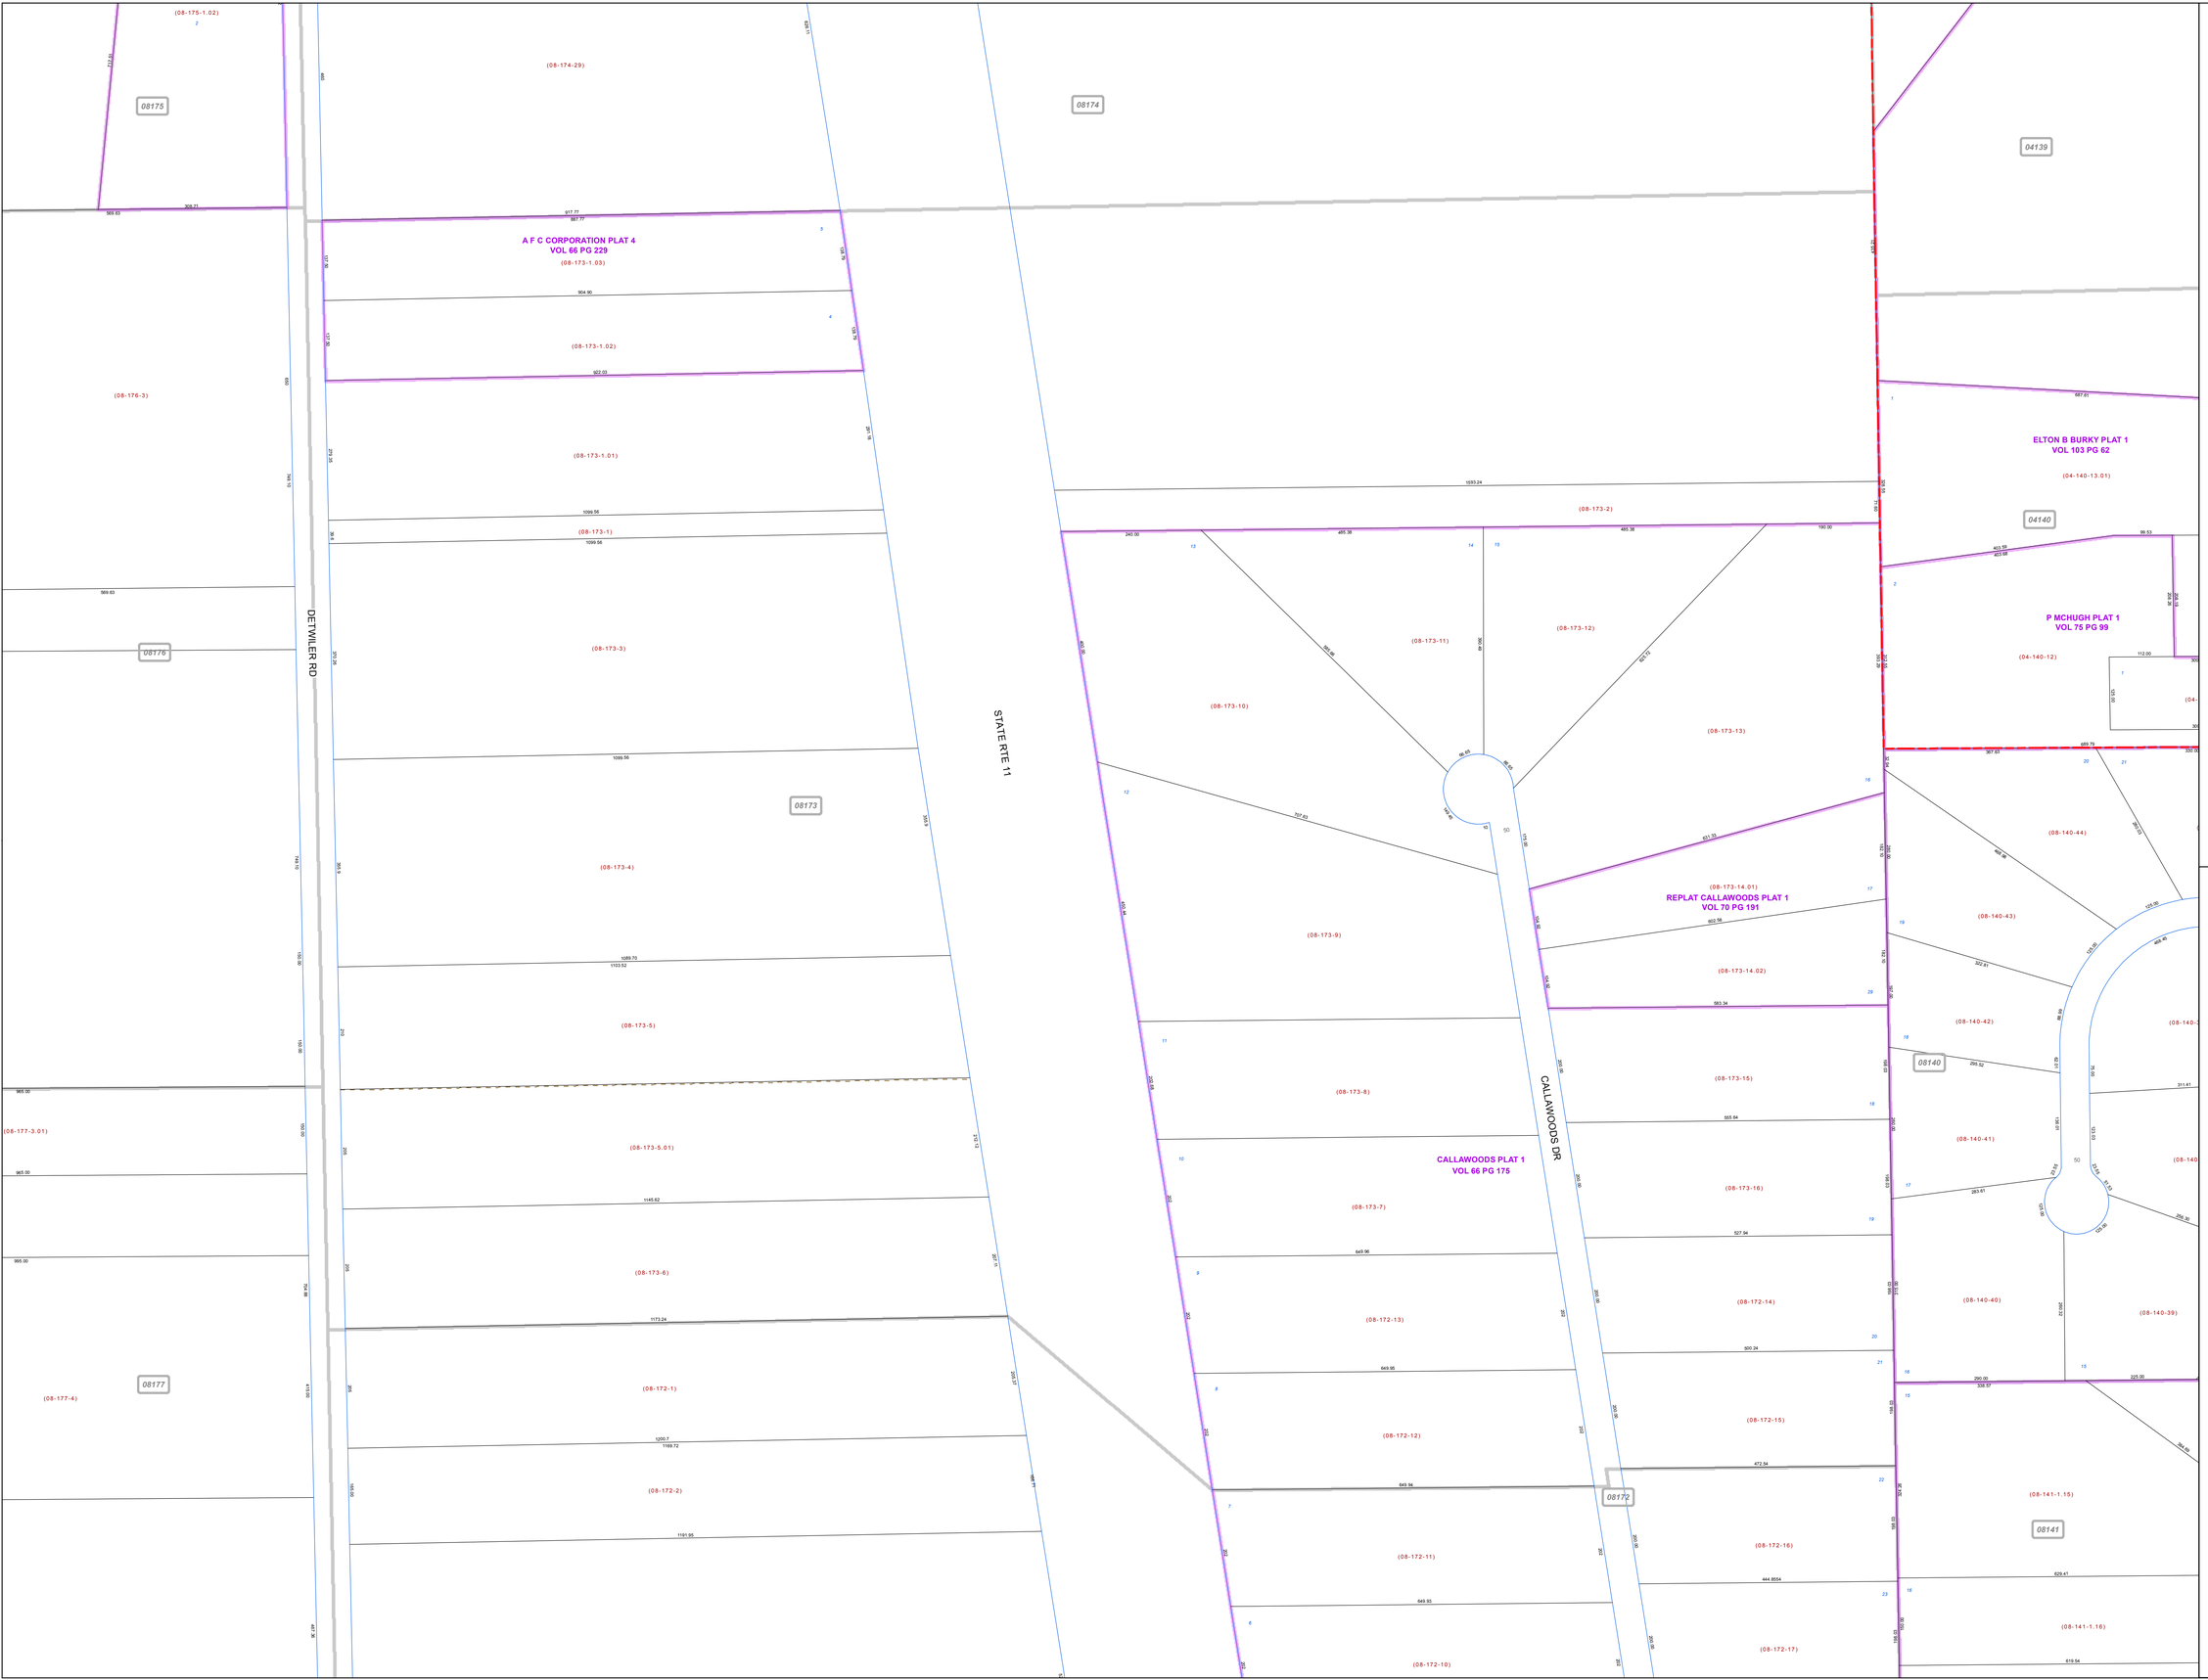


# MAHONING COUNTY
# OHIO

## BEAVER TOWNSHIP

*Section 5*

## TAX MAP
## 08173

N

**SCALE**

0 50 100 200 300

Feet

Approximate

Print Date 12/31/2012

## LEGEND

- COUNTY LINE
- TOWNSHIP LINE
- CITY LINE
- VILLAGE LINE
- PLAT OUTLINE
- PARCEL LINE
- OLD PARCEL LINE
- PHASE LINE
- ROAD ROW LINE
- RAILROAD ROW LINE
- (01-20-1.03) PARCEL ID NUMBER
- 345 LOT NUMBER
- BELL PLAT 1 PLAT NAME
- 01004 TAX MAP NUMBER

## BEAVER TOWNSHIP
### Index Map

| | | |
|---|---|---|
| 26058 | 27062 | 29120 |
| 08175 | 08174 | 04139 |
| 08176 | 08173 | 04140 |
| 08177 | | 08140 |
| 05177 | 08172 | 08141 |
| 05178 | 05171 | 08142 |