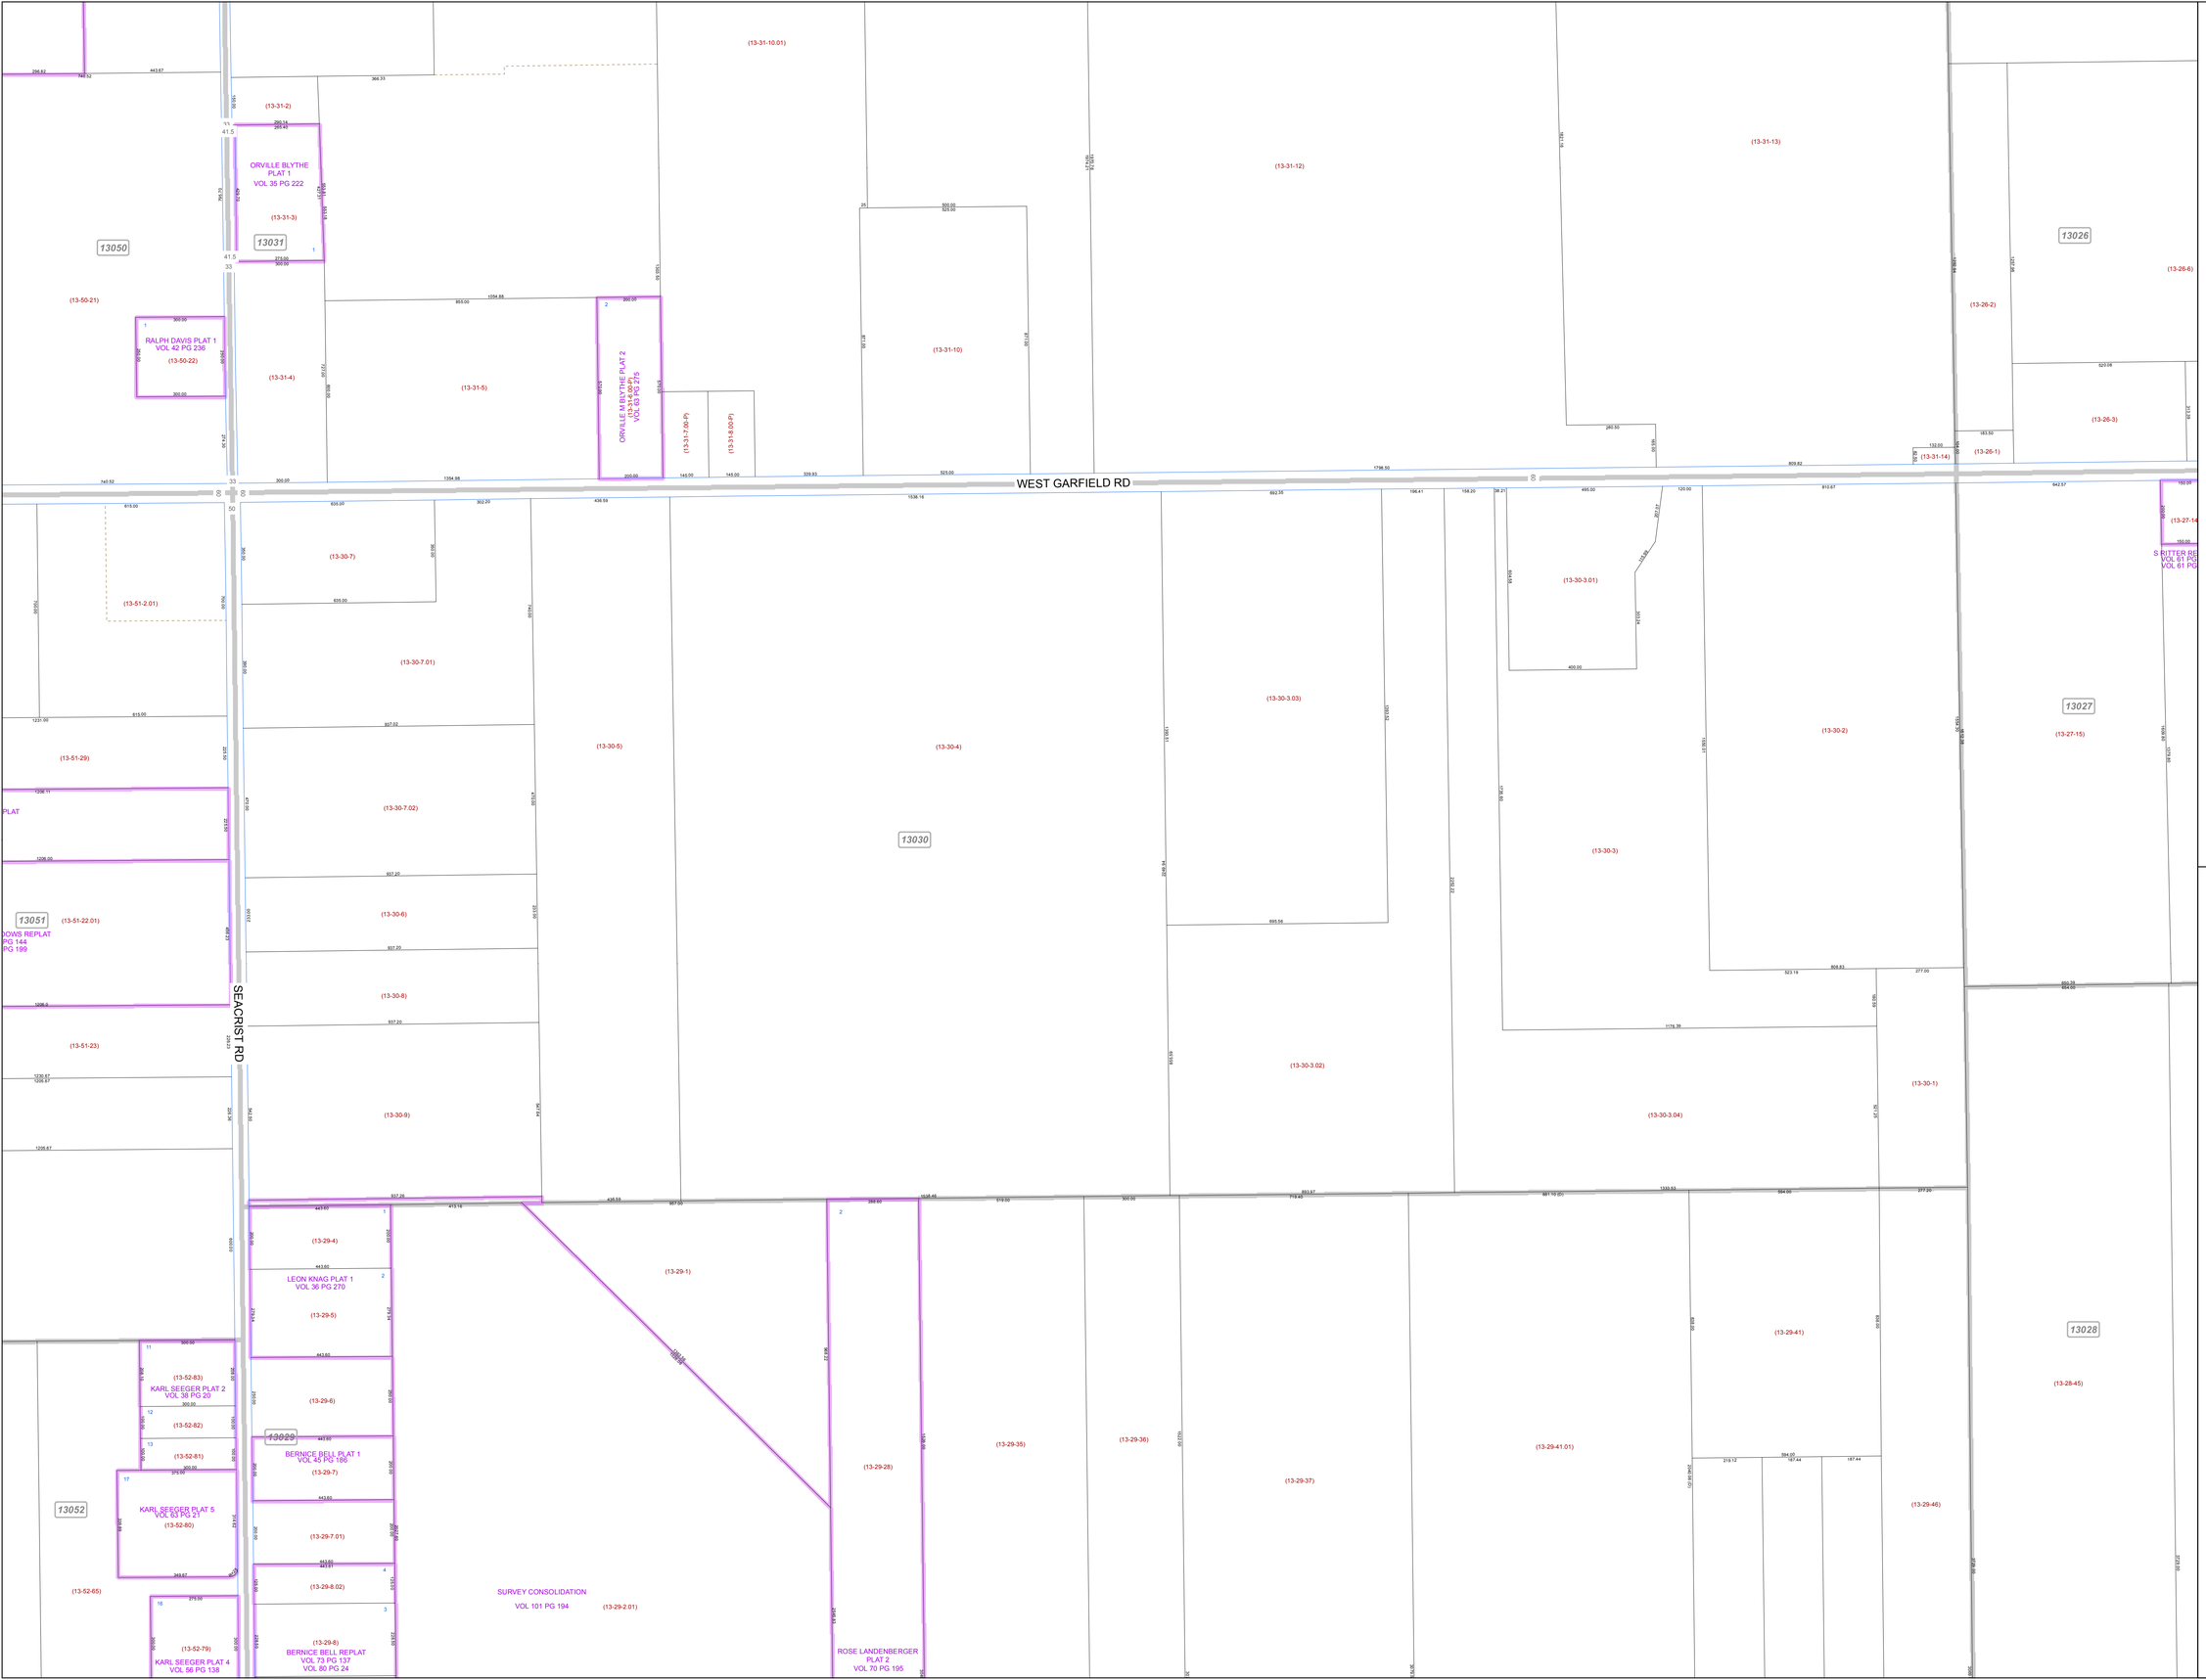

MAHONING COUNTY
OHIO

GOSHEN TOWNSHIP

Section 33 North Half

TAX MAP
13030

N

SCALE

0 100 200 400 600

Feet

Approximate

Print Date 12/31/2012

LEGEND

- COUNTY LINE
- TOWNSHIP LINE
- CITY LINE
- VILLAGE LINE
- PLAT OUTLINE
- PARCEL LINE
- OLD PARCEL LINE
- PHASE LINE
- ROAD ROW LINE
- RAILROAD ROW LINE
- (01-20-1.03) PARCEL ID NUMBER
- 345 LOT NUMBER
- BELL PLAT 1 PLAT NAME
- 01004 TAX MAP NUMBER

GOSHEN TOWNSHIP
Index Map

13049	13032	13025
13050	13031	13026
13051	13030	13027
13052	13029	13028