MAHONING COUNTY
OHIO
GOSHEN TOWNSHIP
Section 20 North Half

TAX MAP
13047

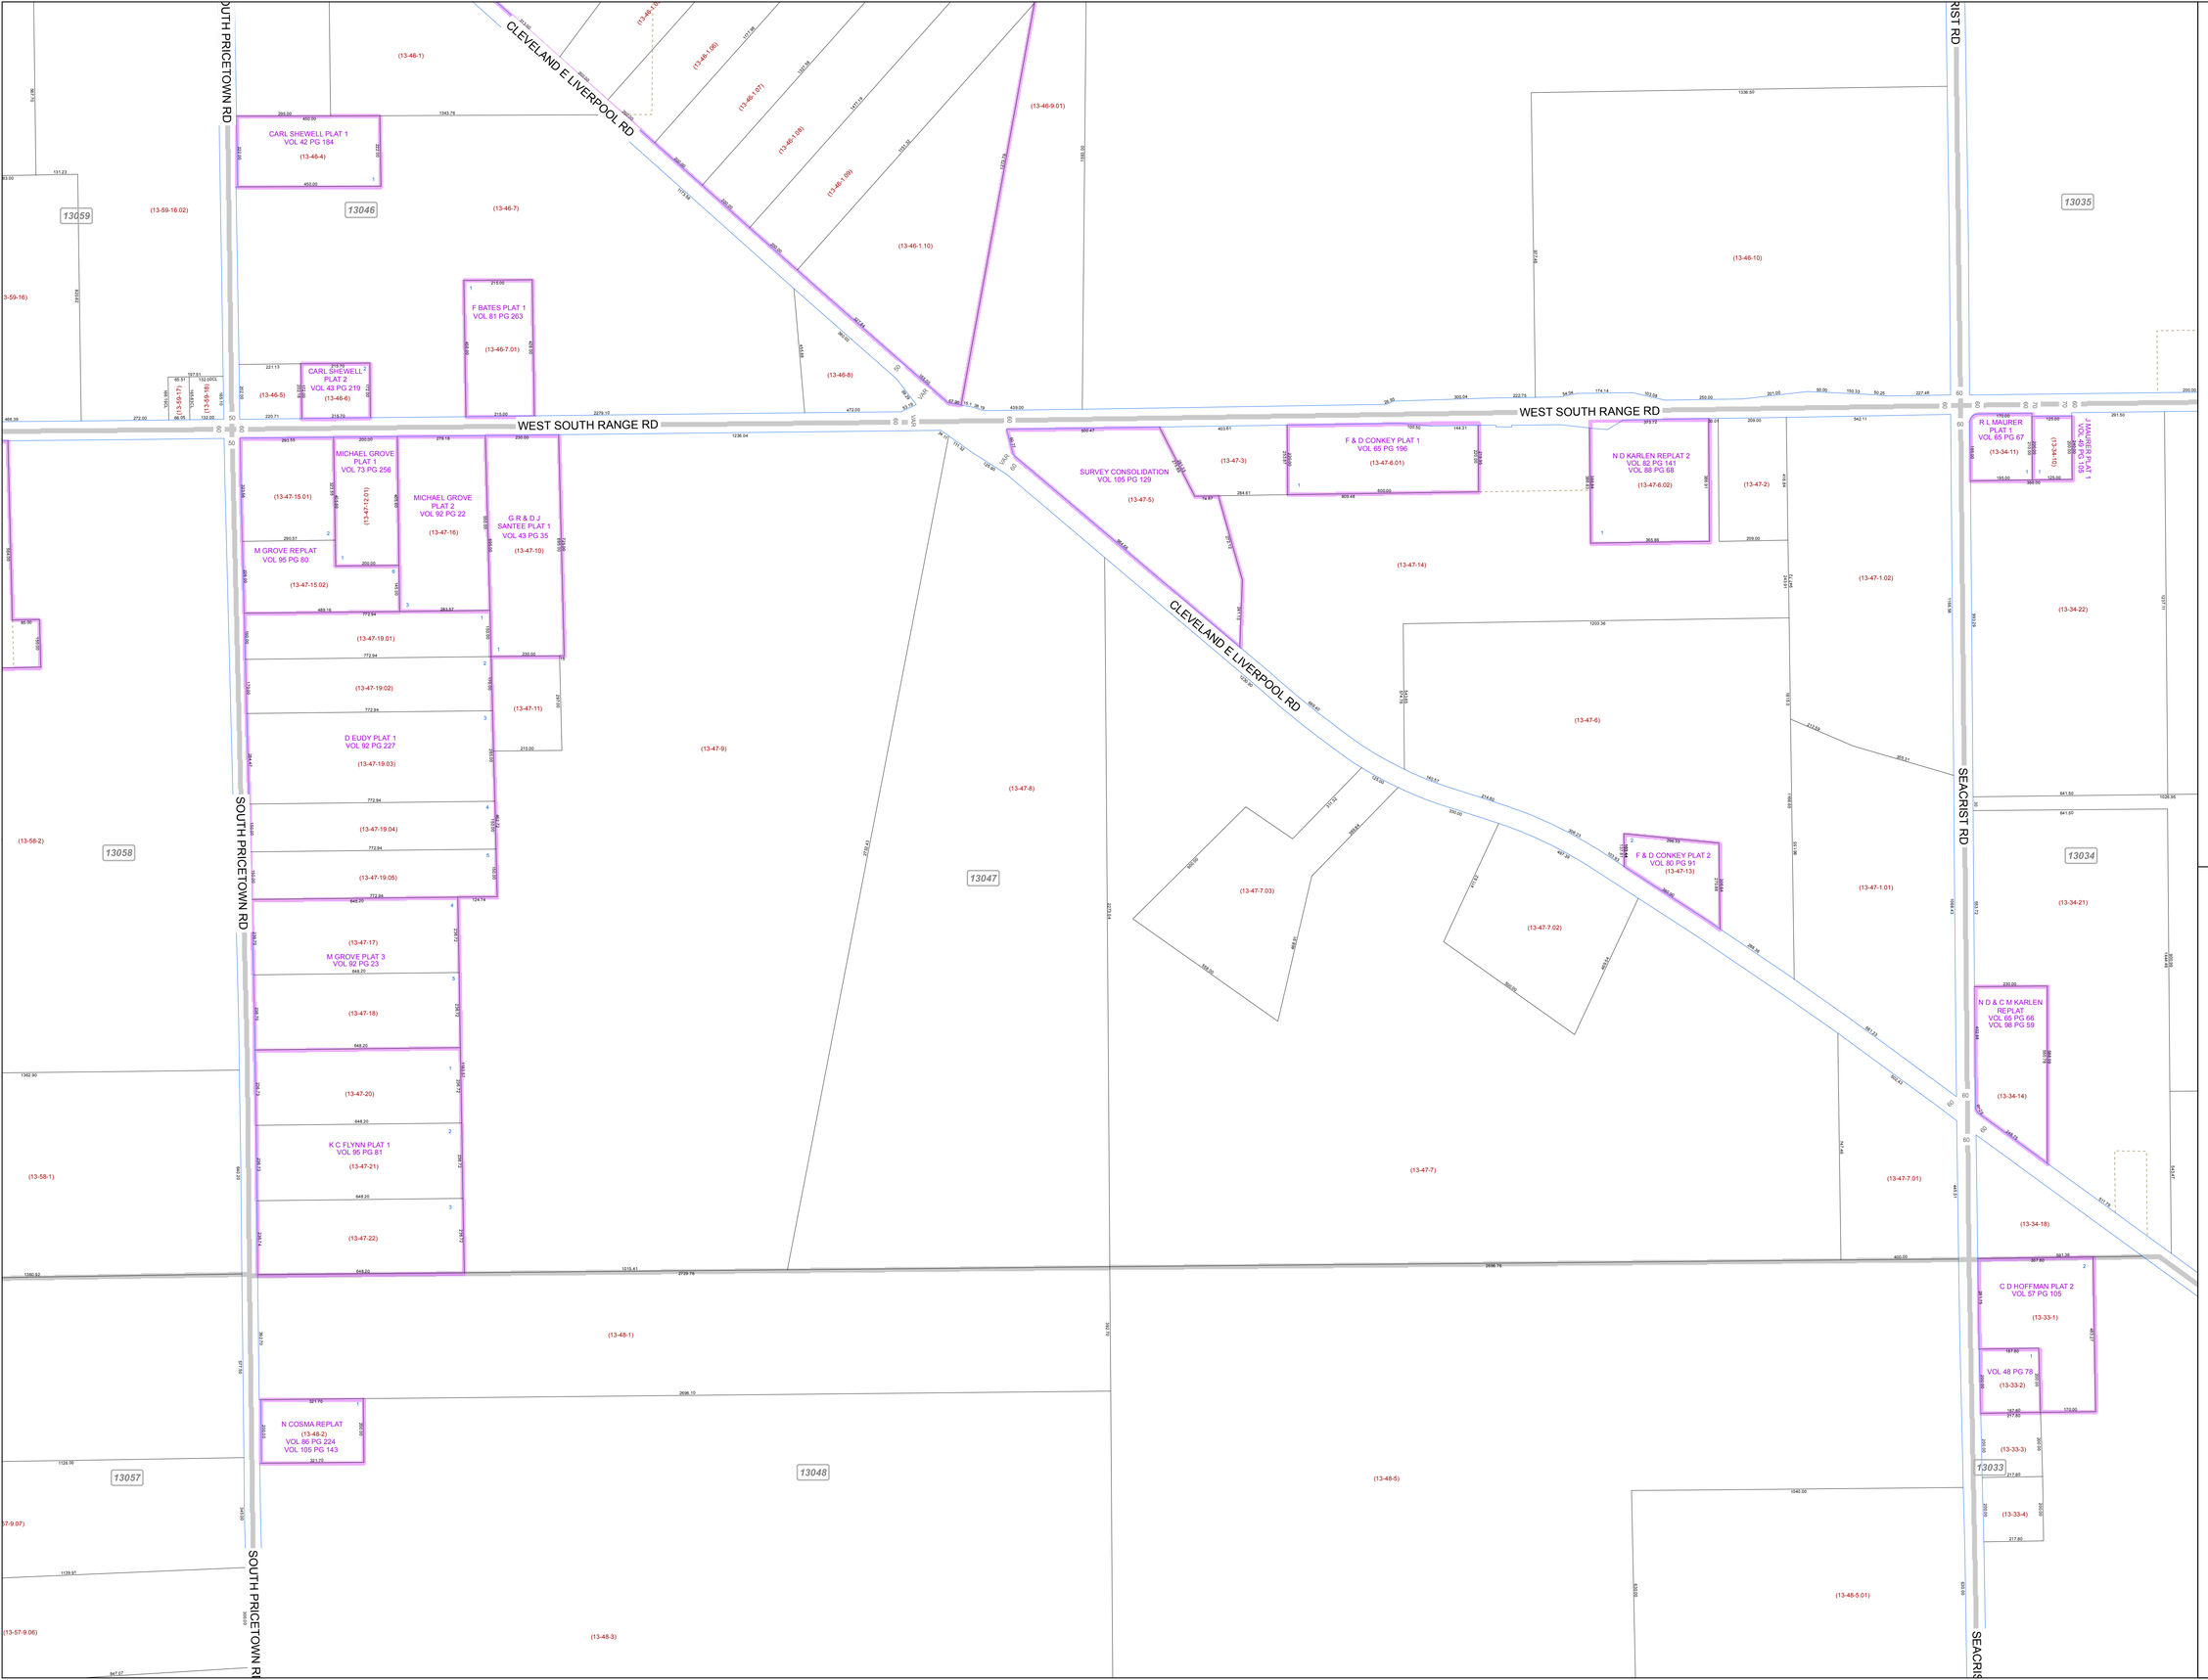

SCALE

0 100 200 400 600

Feet

Approximate

Print Date 12/31/2012

LEGEND

- COUNTY LINE
- TOWNSHIP LINE
- CITY LINE
- VILLAGE LINE
- PLAT OUTLINE
- PARCEL LINE
- OLD PARCEL LINE
- PHASE LINE
- ROAD ROW LINE
- RAILROAD ROW LINE
- (01-20-1.03) PARCEL ID NUMBER
- 345 LOT NUMBER
- BELL PLAT 1 PLAT NAME
- 01004 TAX MAP NUMBER

GOSHEN TOWNSHIP
Index Map

13060	13045	13036
13059	13046	13035
13058	13047	13034
13057	13048	13033
13056	13049	13032