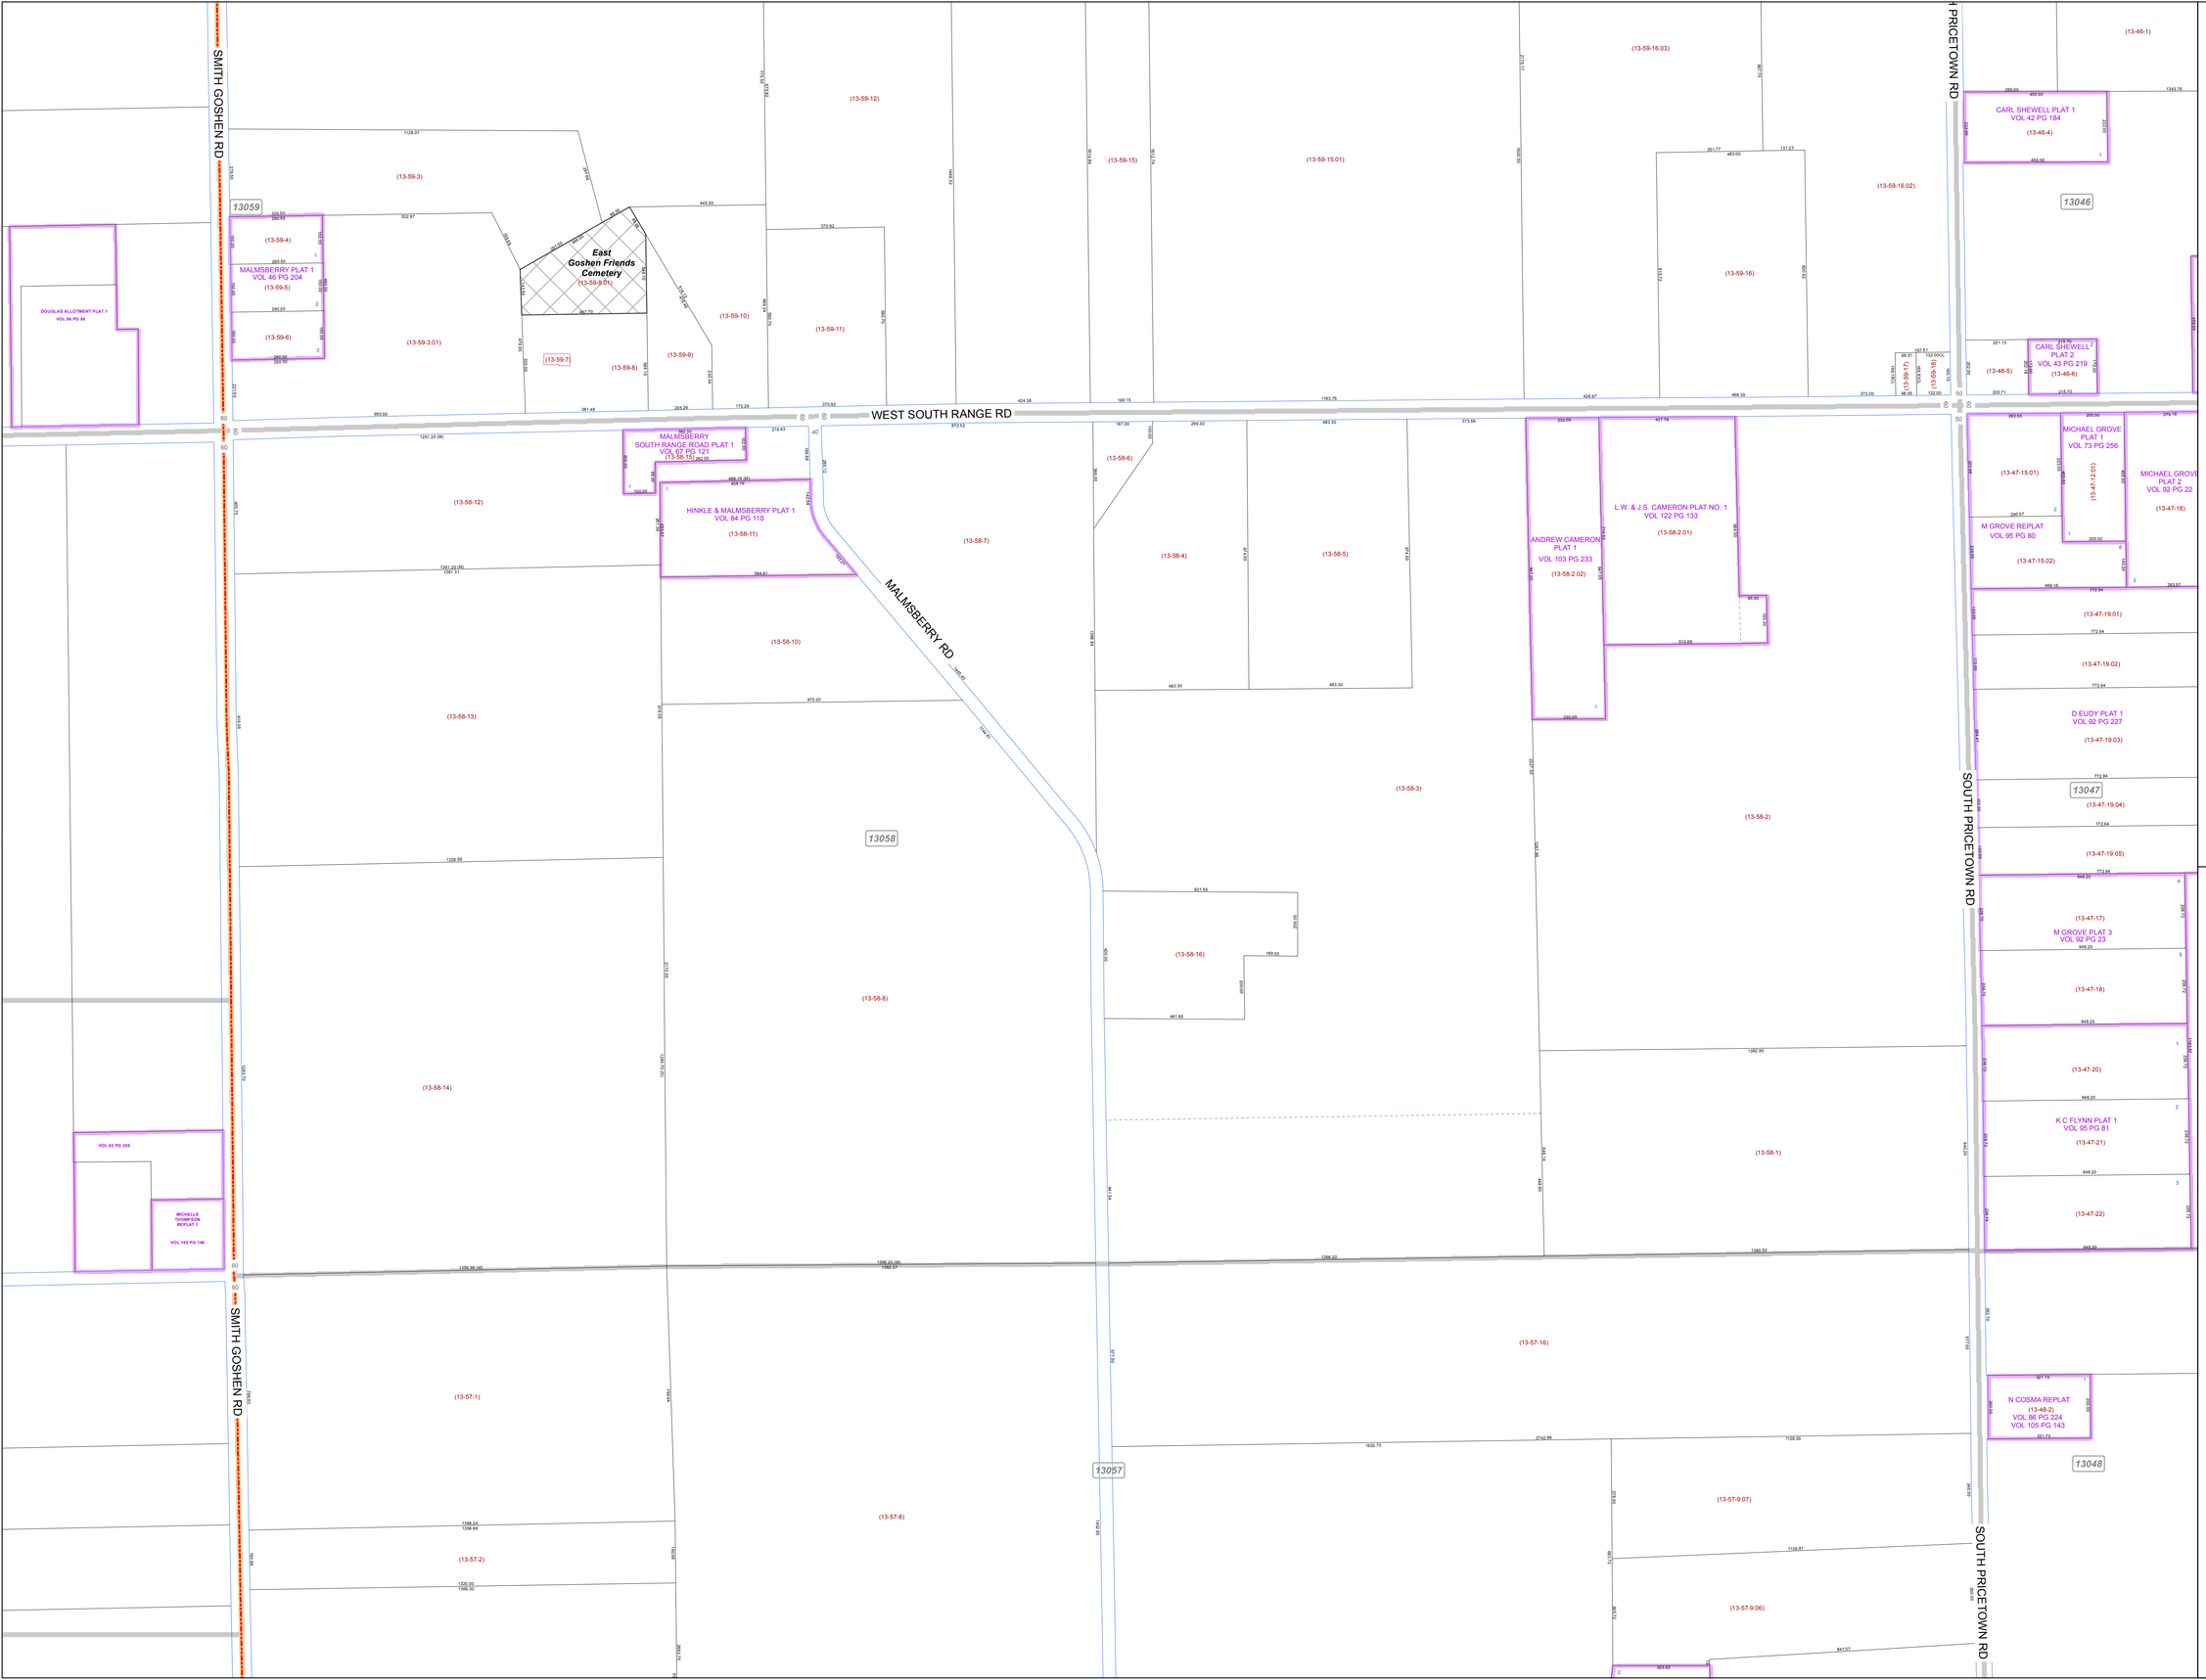

MAHONING COUNTY OHIO

GOSHEN TOWNSHIP

Section 19 North Half

TAX MAP 13058

N

SCALE

0 100 200 400 600

Feet

Approximate

Print Date 12/31/2012

LEGEND

- COUNTY LINE
- TOWNSHIP LINE
- CITY LINE
- VILLAGE LINE
- PLAT OUTLINE
- PARCEL LINE
- OLD PARCEL LINE
- PHASE LINE
- ROAD ROW LINE
- RAILROAD ROW LINE
- (01-20-1.03) PARCEL ID NUMBER
- 345 LOT NUMBER
- BELL PLAT 1 PLAT NAME
- 01004 TAX MAP NUMBER

GOSHEN TOWNSHIP
Index Map

	16136	13060	13045
	16137	13059	13046
	16138		
	16069	13058	13047
16071	16068	13057	13048
16072	16067		
16006	16001	13056	13049