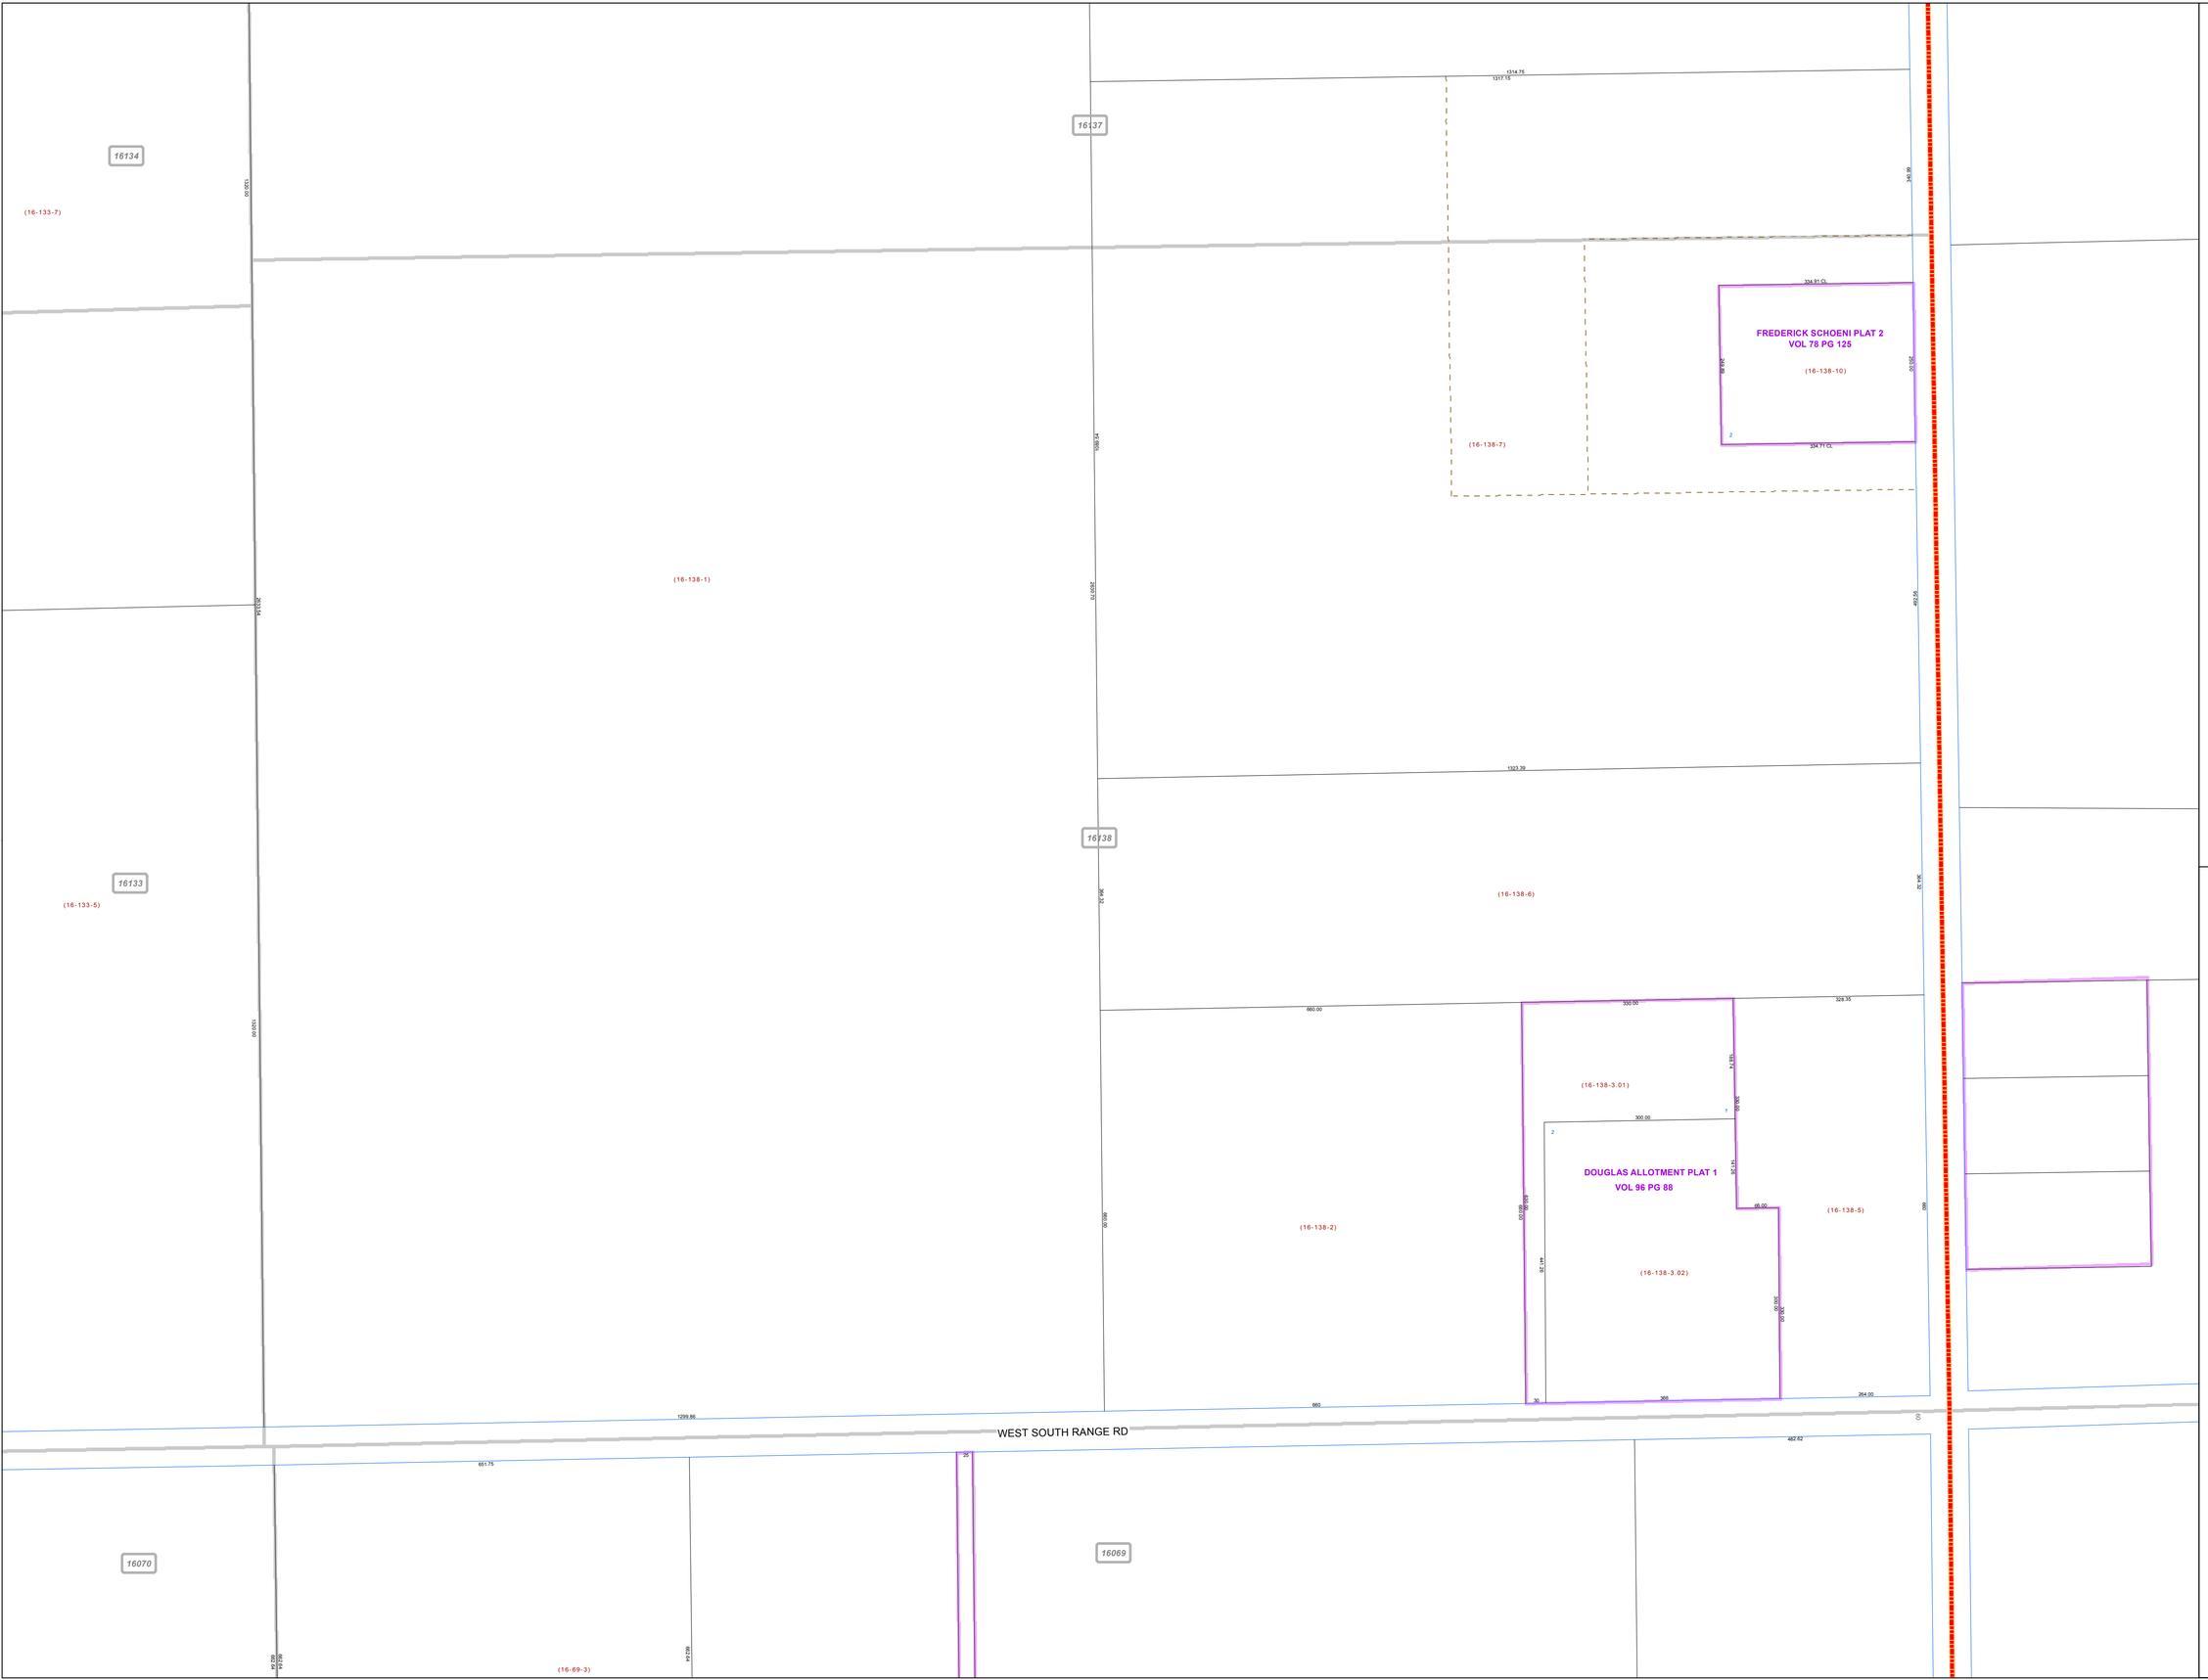


# MAHONING COUNTY
# OHIO

## SMITH TOWNSHIP

*Section 13*

## TAX MAP
## 16138

N

**SCALE**

0 50 100 200 300

Feet

Approximate

Print Date 12/31/2012

## LEGEND

- COUNTY LINE
- TOWNSHIP LINE
- CITY LINE
- VILLAGE LINE
- PLAT OUTLINE
- PARCEL LINE
- OLD PARCEL LINE
- PHASE LINE
- ROAD ROW LINE
- RAILROAD ROW LINE
- (01-20-1.03) PARCEL ID NUMBER
- 345 LOT NUMBER
- BELL PLAT 1 PLAT NAME
- 01004 TAX MAP NUMBER

## SMITH TOWNSHIP
### Index Map

| | | |
|---|---|---|
| 16135 | 16136 | 13060 |
| 16134 | 16137 | |
| 16133 | 16138 | 13059 |
| 16070 | 16069 | 13058 |
| 16071 | 16068 | |