MAHONING COUNTY
OHIO
SMITH TOWNSHIP
Section 4

TAX MAP
16191

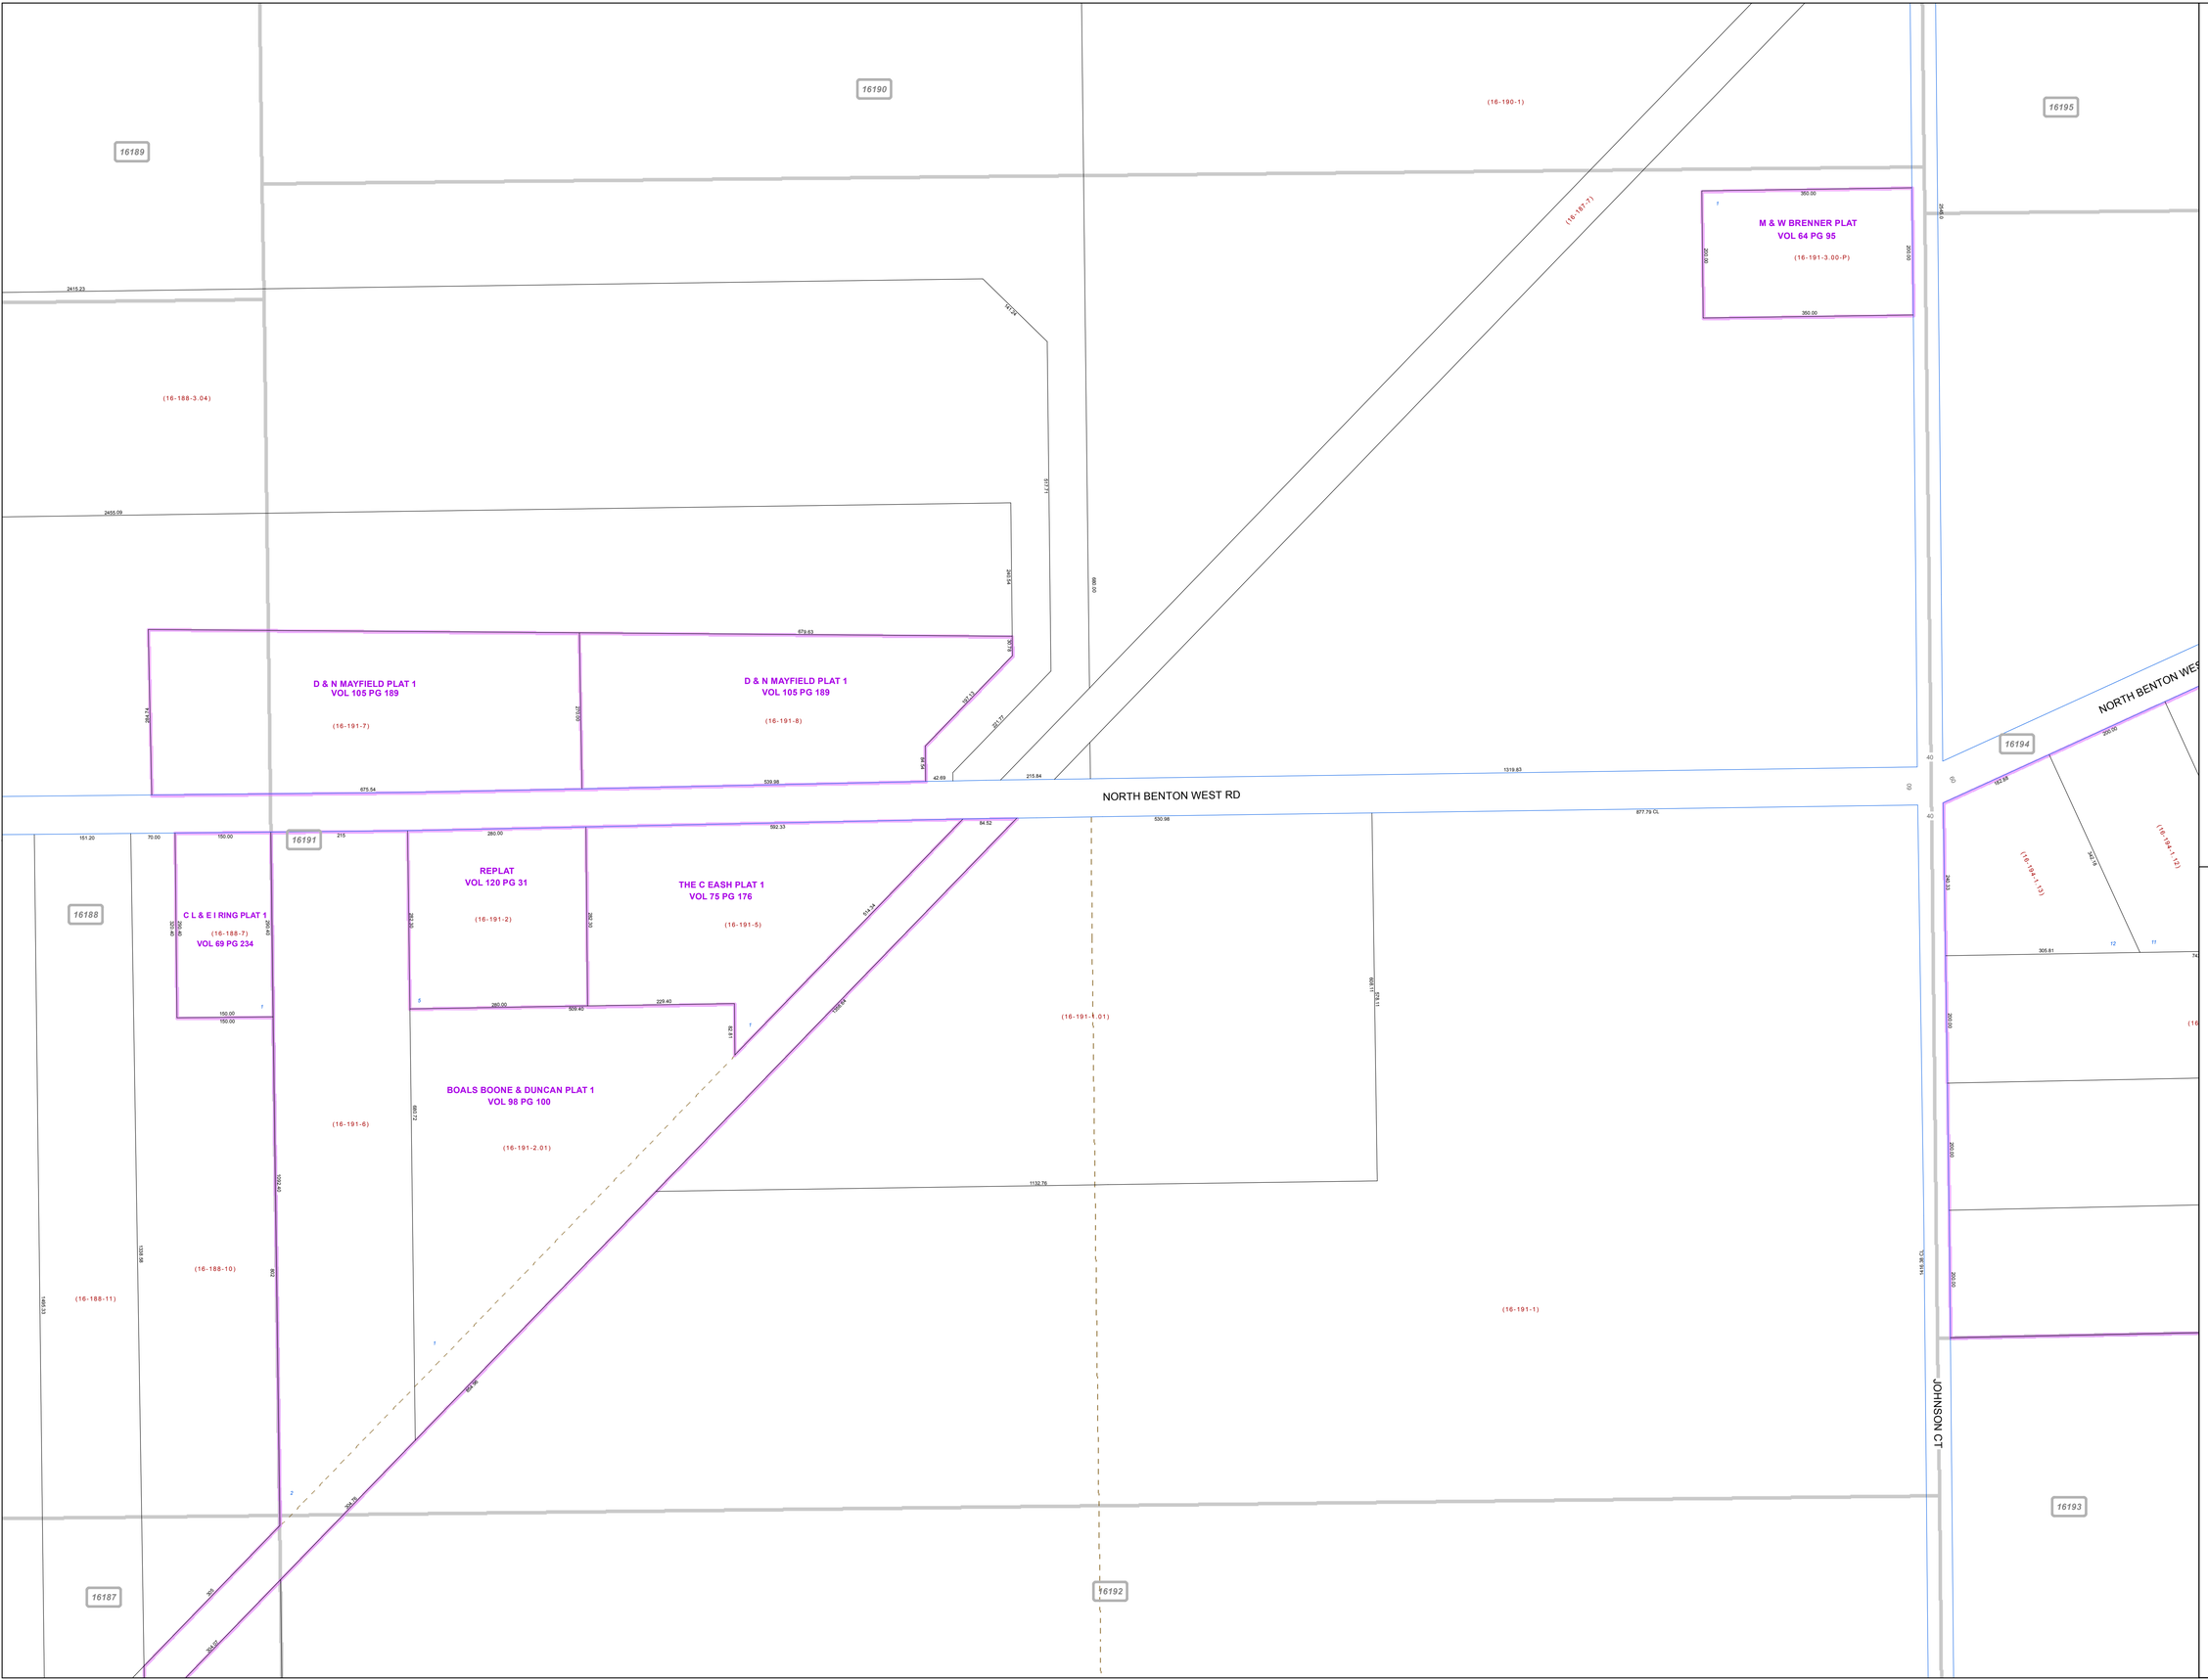

Print Date 12/31/2012

SCALE
0 50 100 200 300
Feet
Approximate

LEGEND

- COUNTY LINE
- TOWNSHIP LINE
- CITY LINE
- VILLAGE LINE
- PLAT OUTLINE
- PARCEL LINE
- OLD PARCEL LINE
- PHASE LINE
- ROAD ROW LINE
- RAILROAD ROW LINE
- (01-20-1.03) PARCEL ID NUMBER
- 345 LOT NUMBER
- BELL PLAT 1 PLAT NAME
- 01004 TAX MAP NUMBER

SMITH TOWNSHIP
Index Map

16189	16190	16195
16188	16191	16194
16187	16192	16193
16160	16159	16154