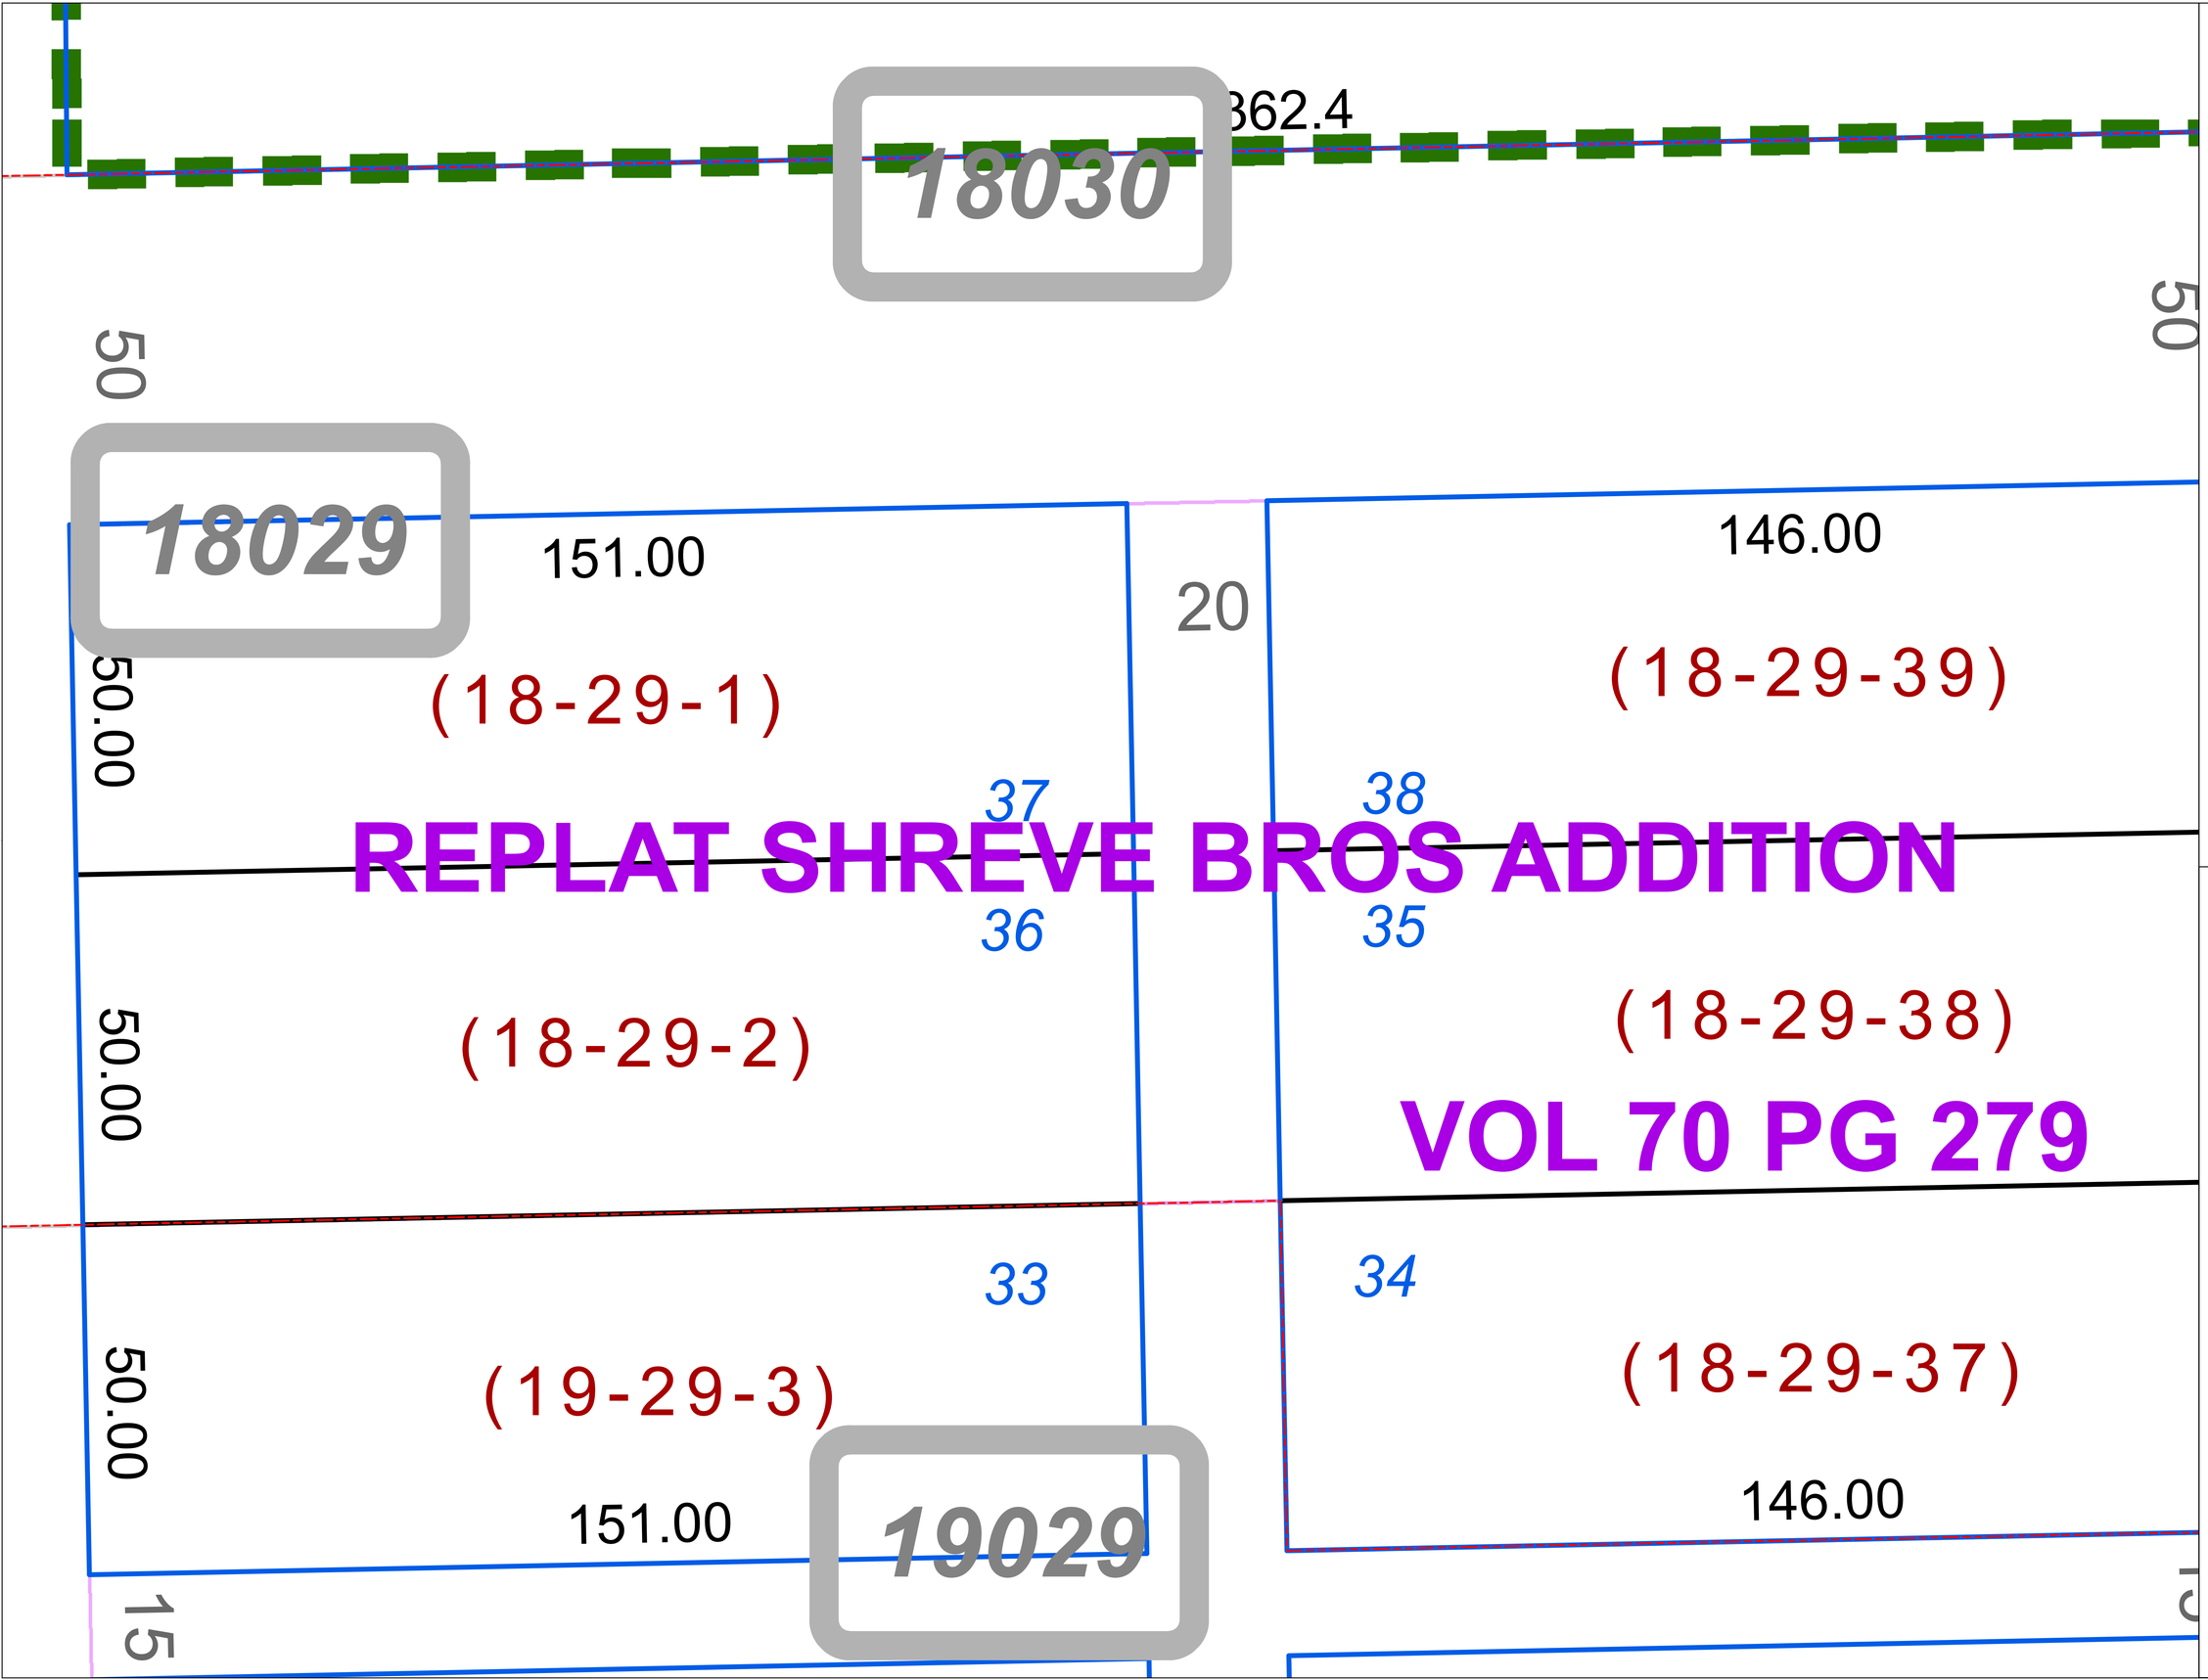


**MAHONING COUNTY**
**OHIO**
**SMITH TOWNSHIP**
*Section 30*

**TAX MAP**
**18029**

N

**SCALE**
0 50 100 200 300
Feet
Approximate

Print Date 12/31/2012

**LEGEND**

- COUNTY LINE
- TOWNSHIP LINE
- CITY LINE
- VILLAGE LINE
- PLAT OUTLINE
- PARCEL LINE
- OLD PARCEL LINE
- PHASE LINE
- ROAD ROW LINE
- RAILROAD ROW LINE
- (01-20-1.03) PARCEL ID NUMBER
- 345 LOT NUMBER
- BELL PLAT 1 PLAT NAME
- 01004 TAX MAP NUMBER
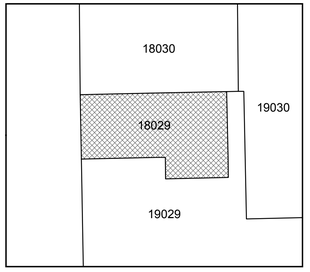
**SMITH TOWNSHIP**
**Index Map**