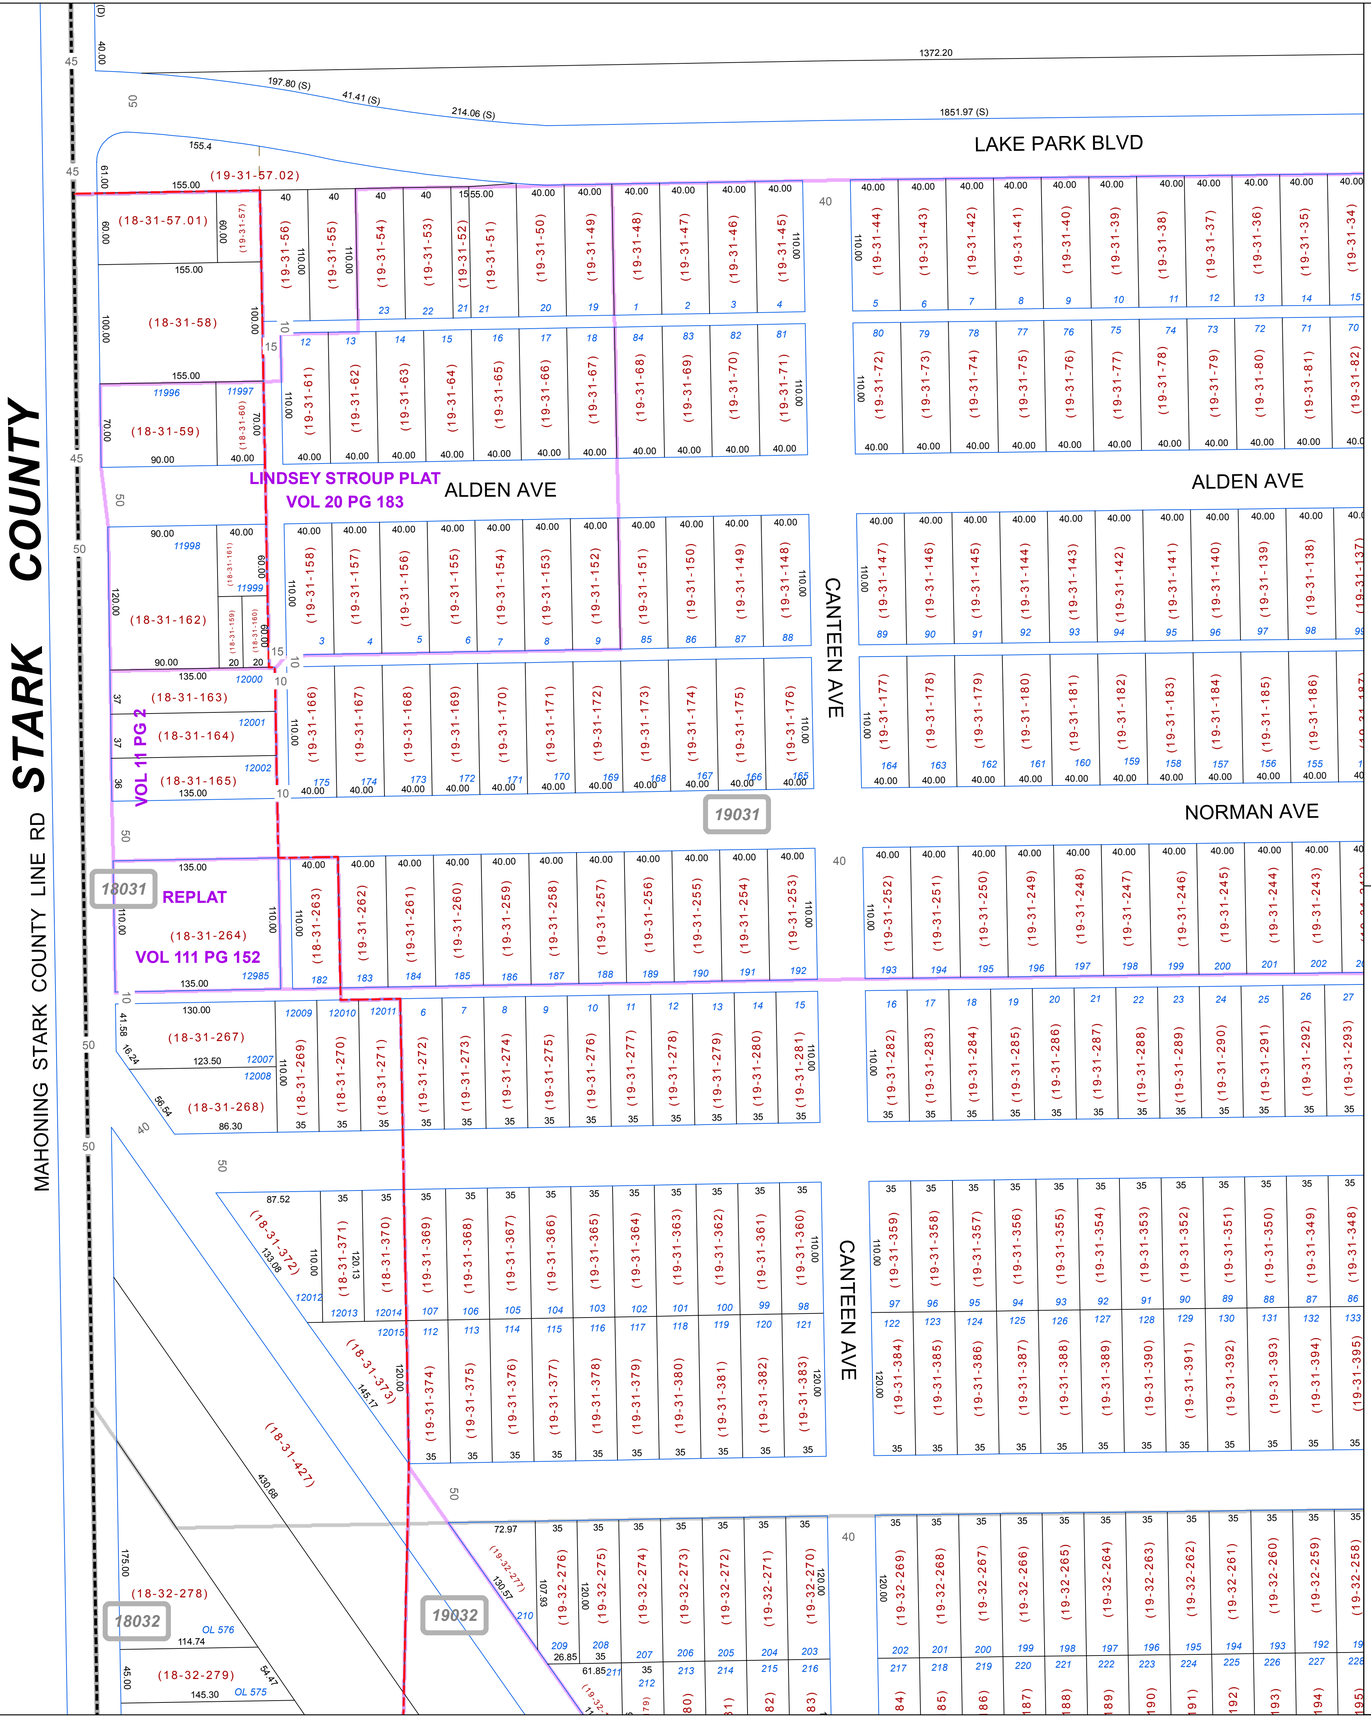
MAHONING COUNTY
OHIO
SMITH TOWNSHIP
Section 31
TAX MAP
18031
LAKE PARK BLVD
ALDEN AVE
NORMAN AVE
CANTEEN AVE
MAHONING STARK COUNTY LINE RD
STARK COUNTY
LINDSEY STROUP PLAT
VOL 20 PG 183
VOL 111 PG 2
REPLAT
VOL 111 PG 152
19031
18031
19032
18032
SCALE
Feet
Approximate
Print Date 12/31/2012
LEGEND
COUNTY LINE
TOWNSHIP LINE
CITY LINE
VILLAGE LINE
PLAT OUTLINE
PARCEL LINE
OLD PARCEL LINE
PHASE LINE
ROAD ROW LINE
RAILROAD ROW LINE
(01-20-1.03) PARCEL ID NUMBER
345 LOT NUMBER
BELL PLAT 1 PLAT NAME
01004 TAX MAP NUMBER
SMITH TOWNSHIP
Index Map
19028
19031
19032
18032