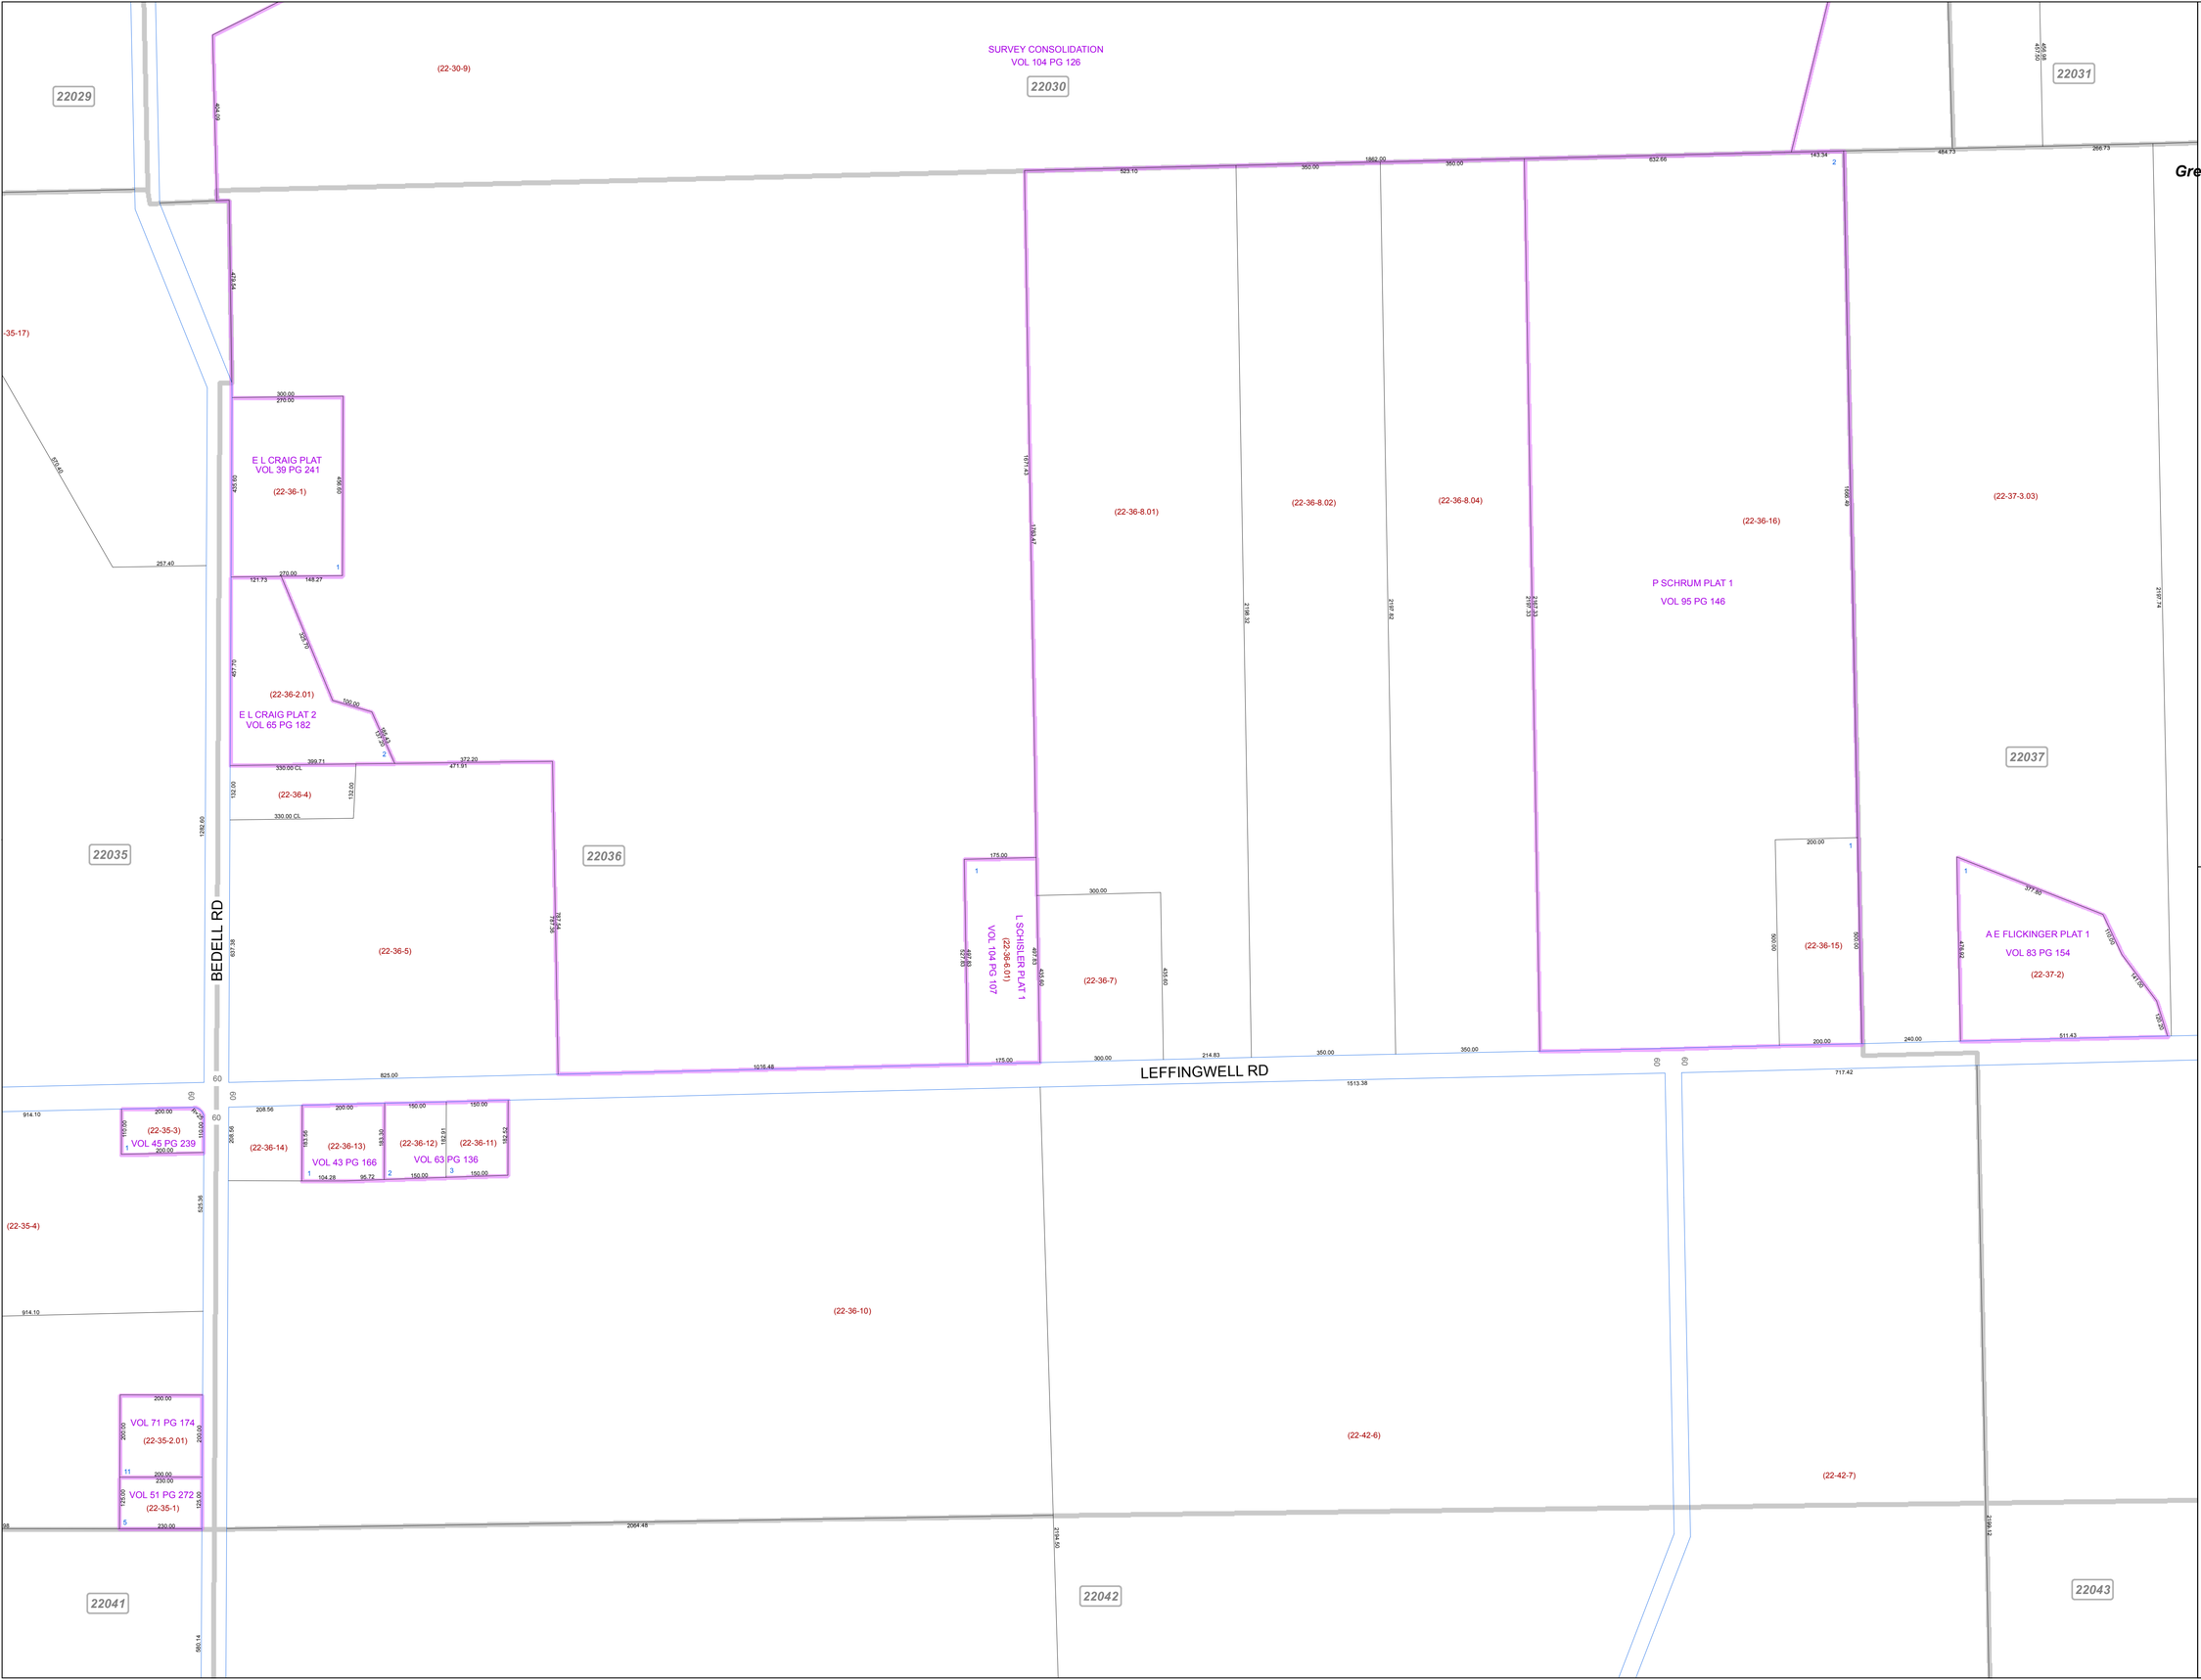

MAHONING COUNTY
OHIO

BERLIN TOWNSHIP

Great Lot 34, 35 Tract 1 Great Lot 4 Blakes Trac

TAX MAP
22036

N

SCALE

0 100 200 400 600

Feet

Approximate

Print Date 12/31/2012

LEGEND

- COUNTY LINE
- TOWNSHIP LINE
- CITY LINE
- VILLAGE LINE
- PLAT OUTLINE
- PARCEL LINE
- OLD PARCEL LINE
- PHASE LINE
- ROAD ROW LINE
- RAILROAD ROW LINE
- (01-20-1.03) PARCEL ID NUMBER
- 345 LOT NUMBER
- *BELL PLAT 1* PLAT NAME
- 01004 TAX MAP NUMBER

BERLIN TOWNSHIP
Index Map

22029	22030	22031
22035	22036	22037
22041	22042	22043