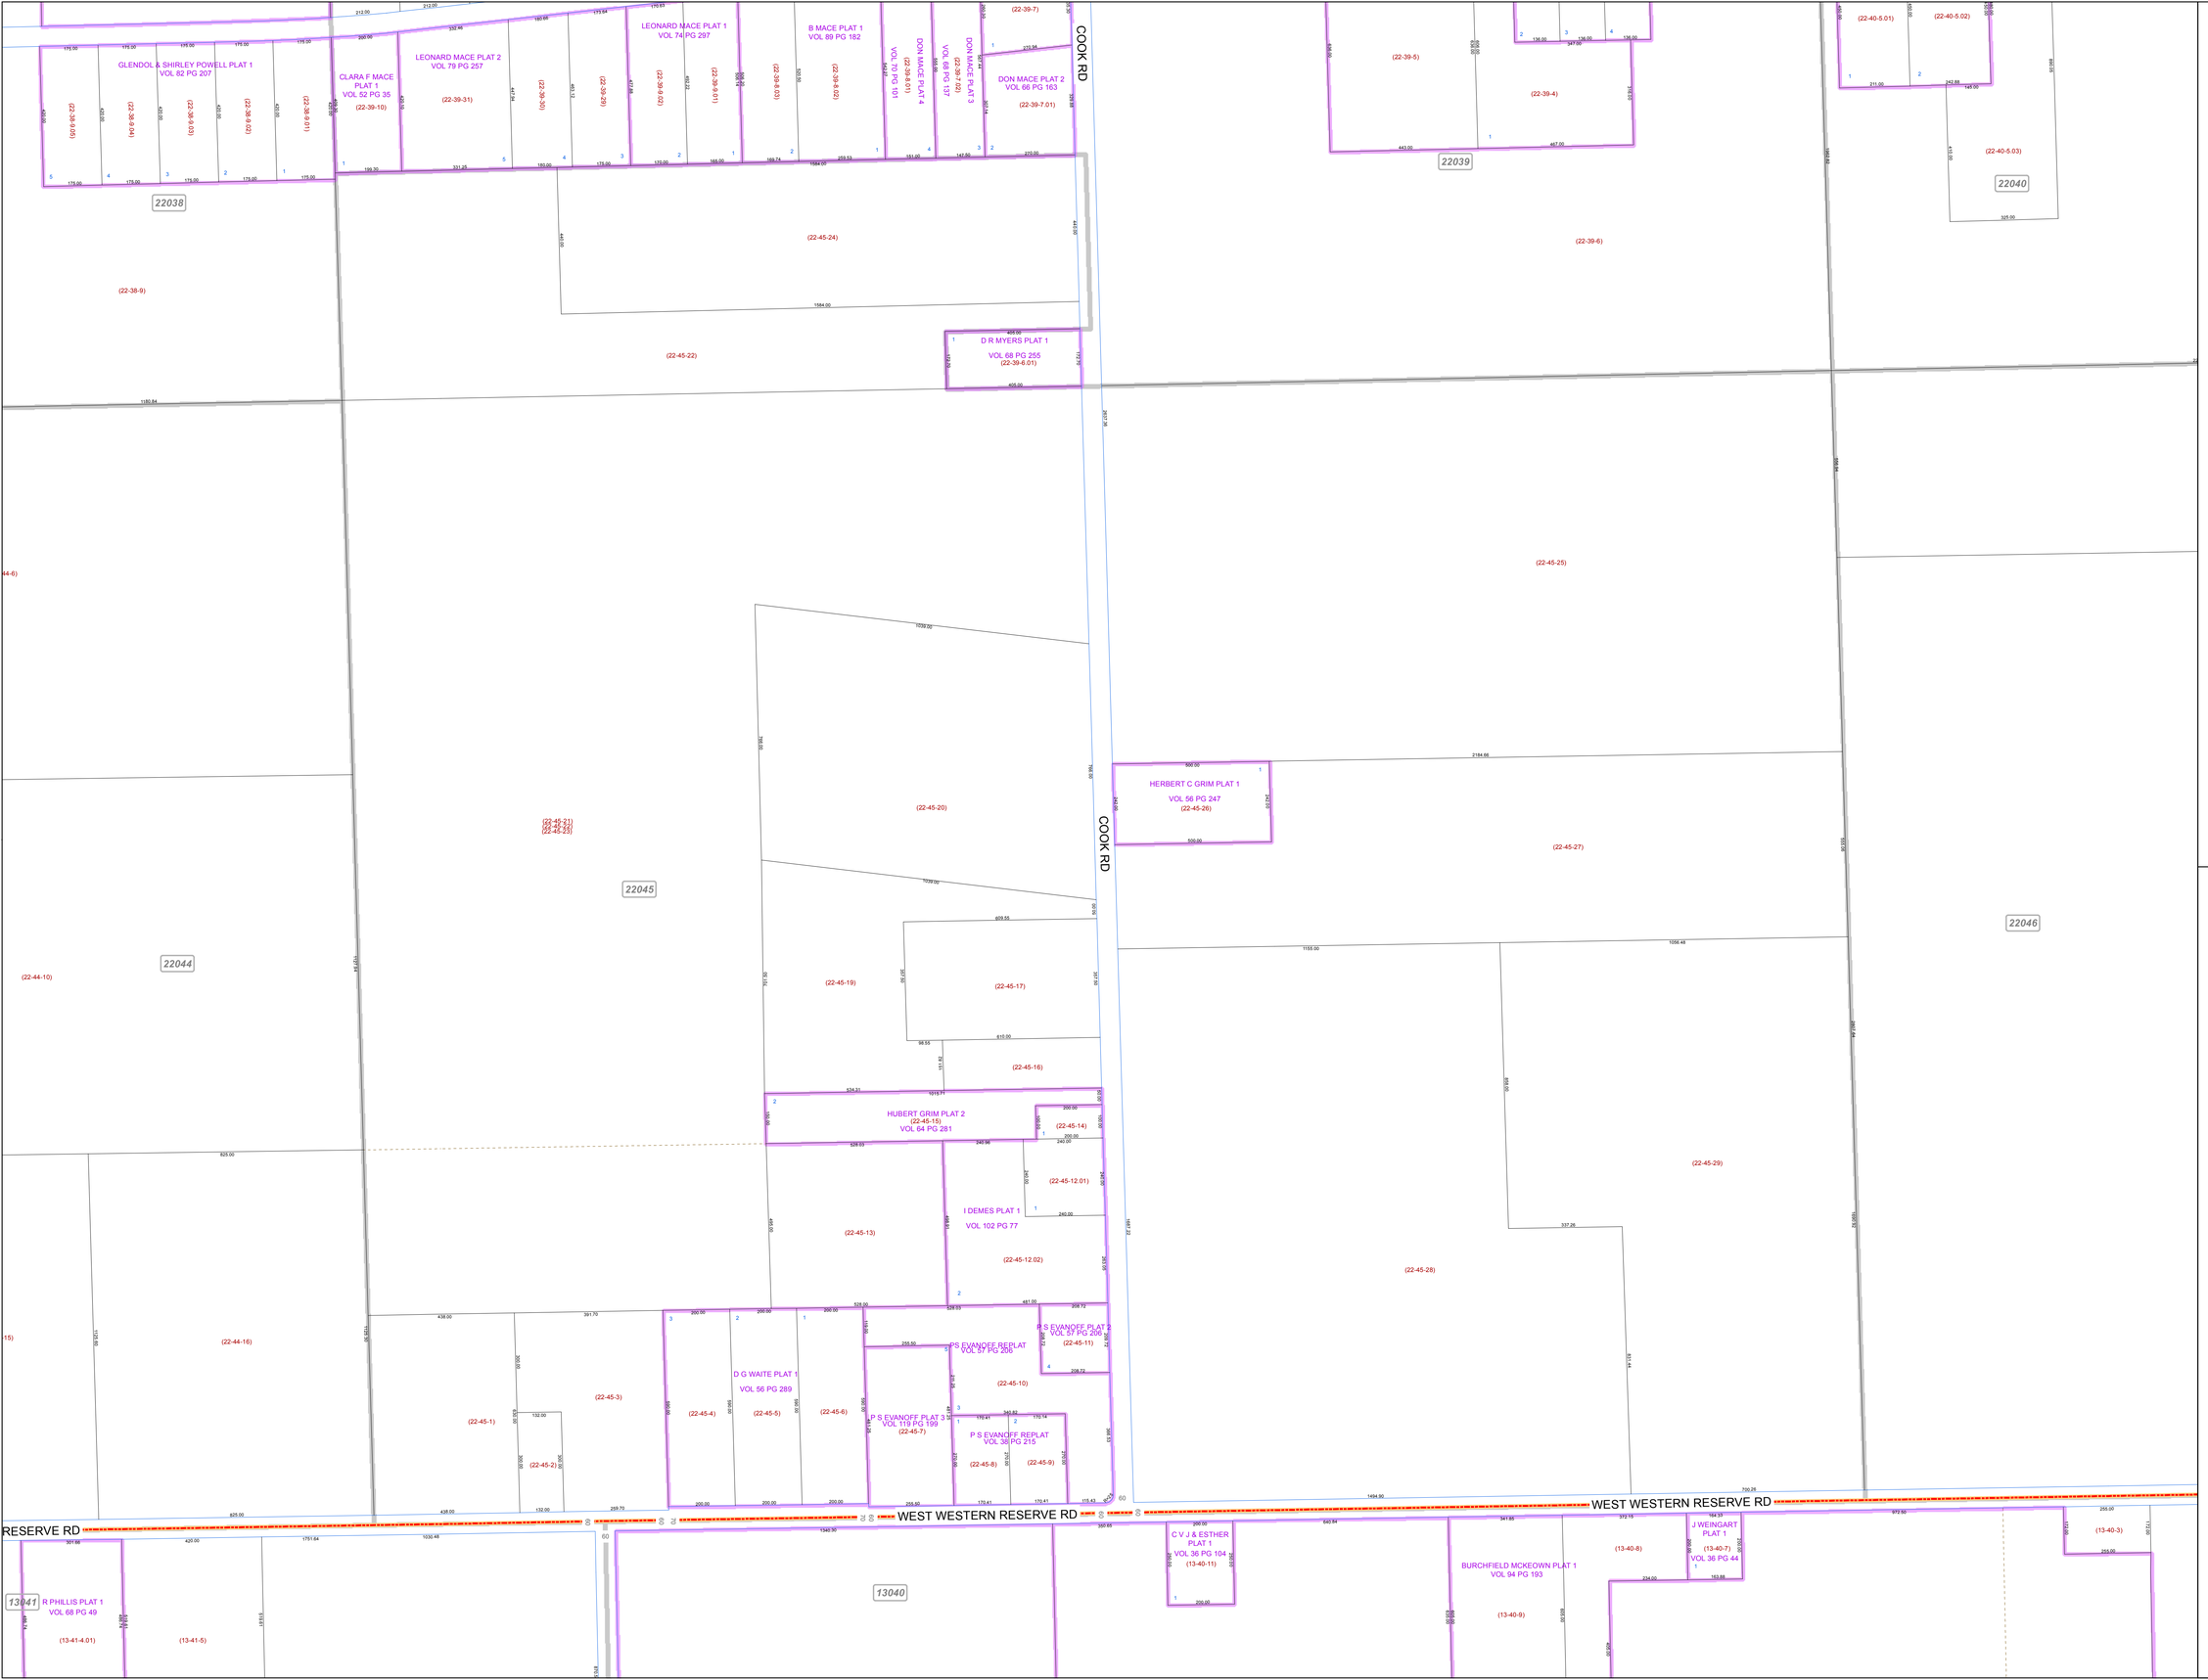

MAHONING COUNTY
OHIO

BERLIN TOWNSHIP

Great Lot 38, 39 Tract 3

TAX MAP
22045

N

SCALE

0 100 200 400 600

Feet

Approximate

Print Date 12/31/2012

LEGEND

- COUNTY LINE
- TOWNSHIP LINE
- CITY LINE
- VILLAGE LINE
- PLAT OUTLINE
- PARCEL LINE
- OLD PARCEL LINE
- PHASE LINE
- ROAD ROW LINE
- RAILROAD ROW LINE
- (01-20-1.03) PARCEL ID NUMBER
- 345 LOT NUMBER
- BELL PLAT 1 PLAT NAME
- 01004 TAX MAP NUMBER

BERLIN TOWNSHIP
Index Map

22032	22033	22034
22038	22039	22040
22044	22045	22046
13041	13040	13017
13042	13039	13018