MAHONING COUNTY
OHIO
BOARDMAN TOWNSHIP
Great Lot 2, 4 Division 4

TAX MAP
29074

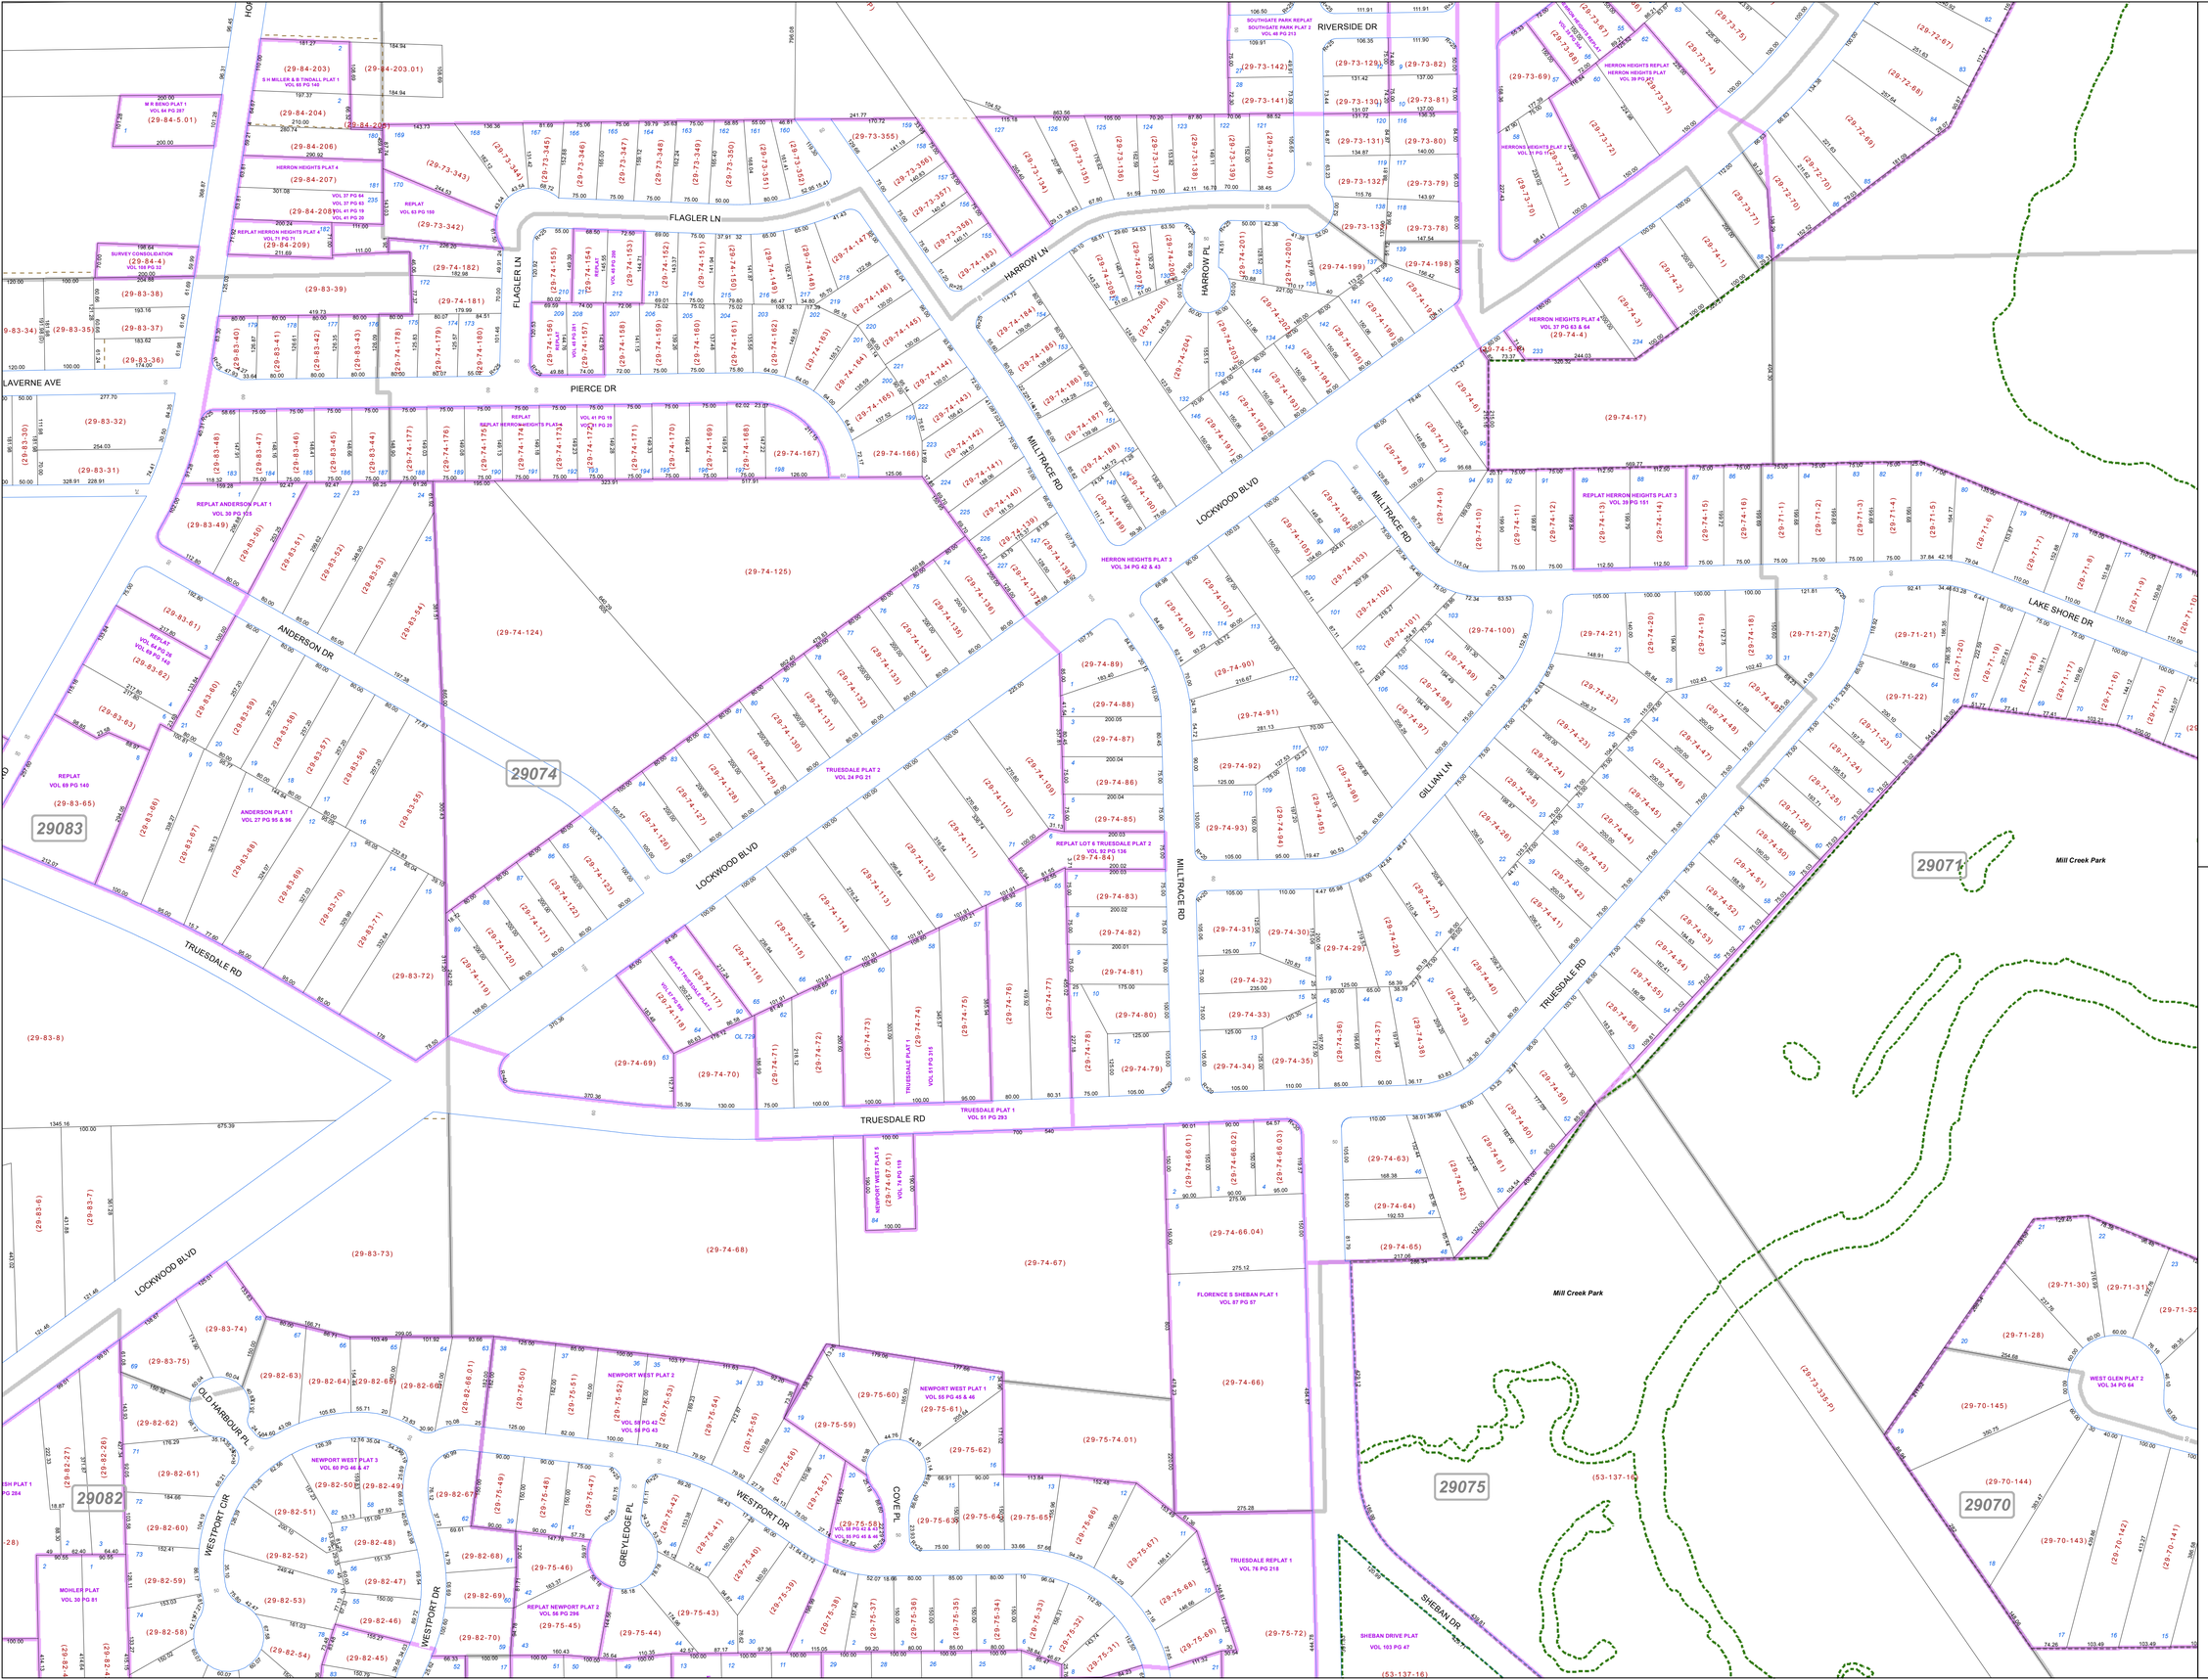

SCALE

0 60 120 240 360

Feet

Approximate

Print Date 12/31/2012

LEGEND

- COUNTY LINE
- TOWNSHIP LINE
- CITY LINE
- VILLAGE LINE
- PLAT OUTLINE
- PARCEL LINE
- OLD PARCEL LINE
- PHASE LINE
- ROAD ROW LINE
- RAILROAD ROW LINE
- (01-20-1.03) PARCEL ID NUMBER
- 345 LOT NUMBER
- BELL PLAT 1 PLAT NAME
- 01004 TAX MAP NUMBER

BOARDMAN TOWNSHIP
Index Map

53150	53146	53132	53128
29084	29073	29072	
29083	29074	29071	
29082	29075	29070	
29081	29076	29069	