MAHONING COUNTY
OHIO
POLAND TOWNSHIP
Great Lot 9, 10

TAX MAP
35062

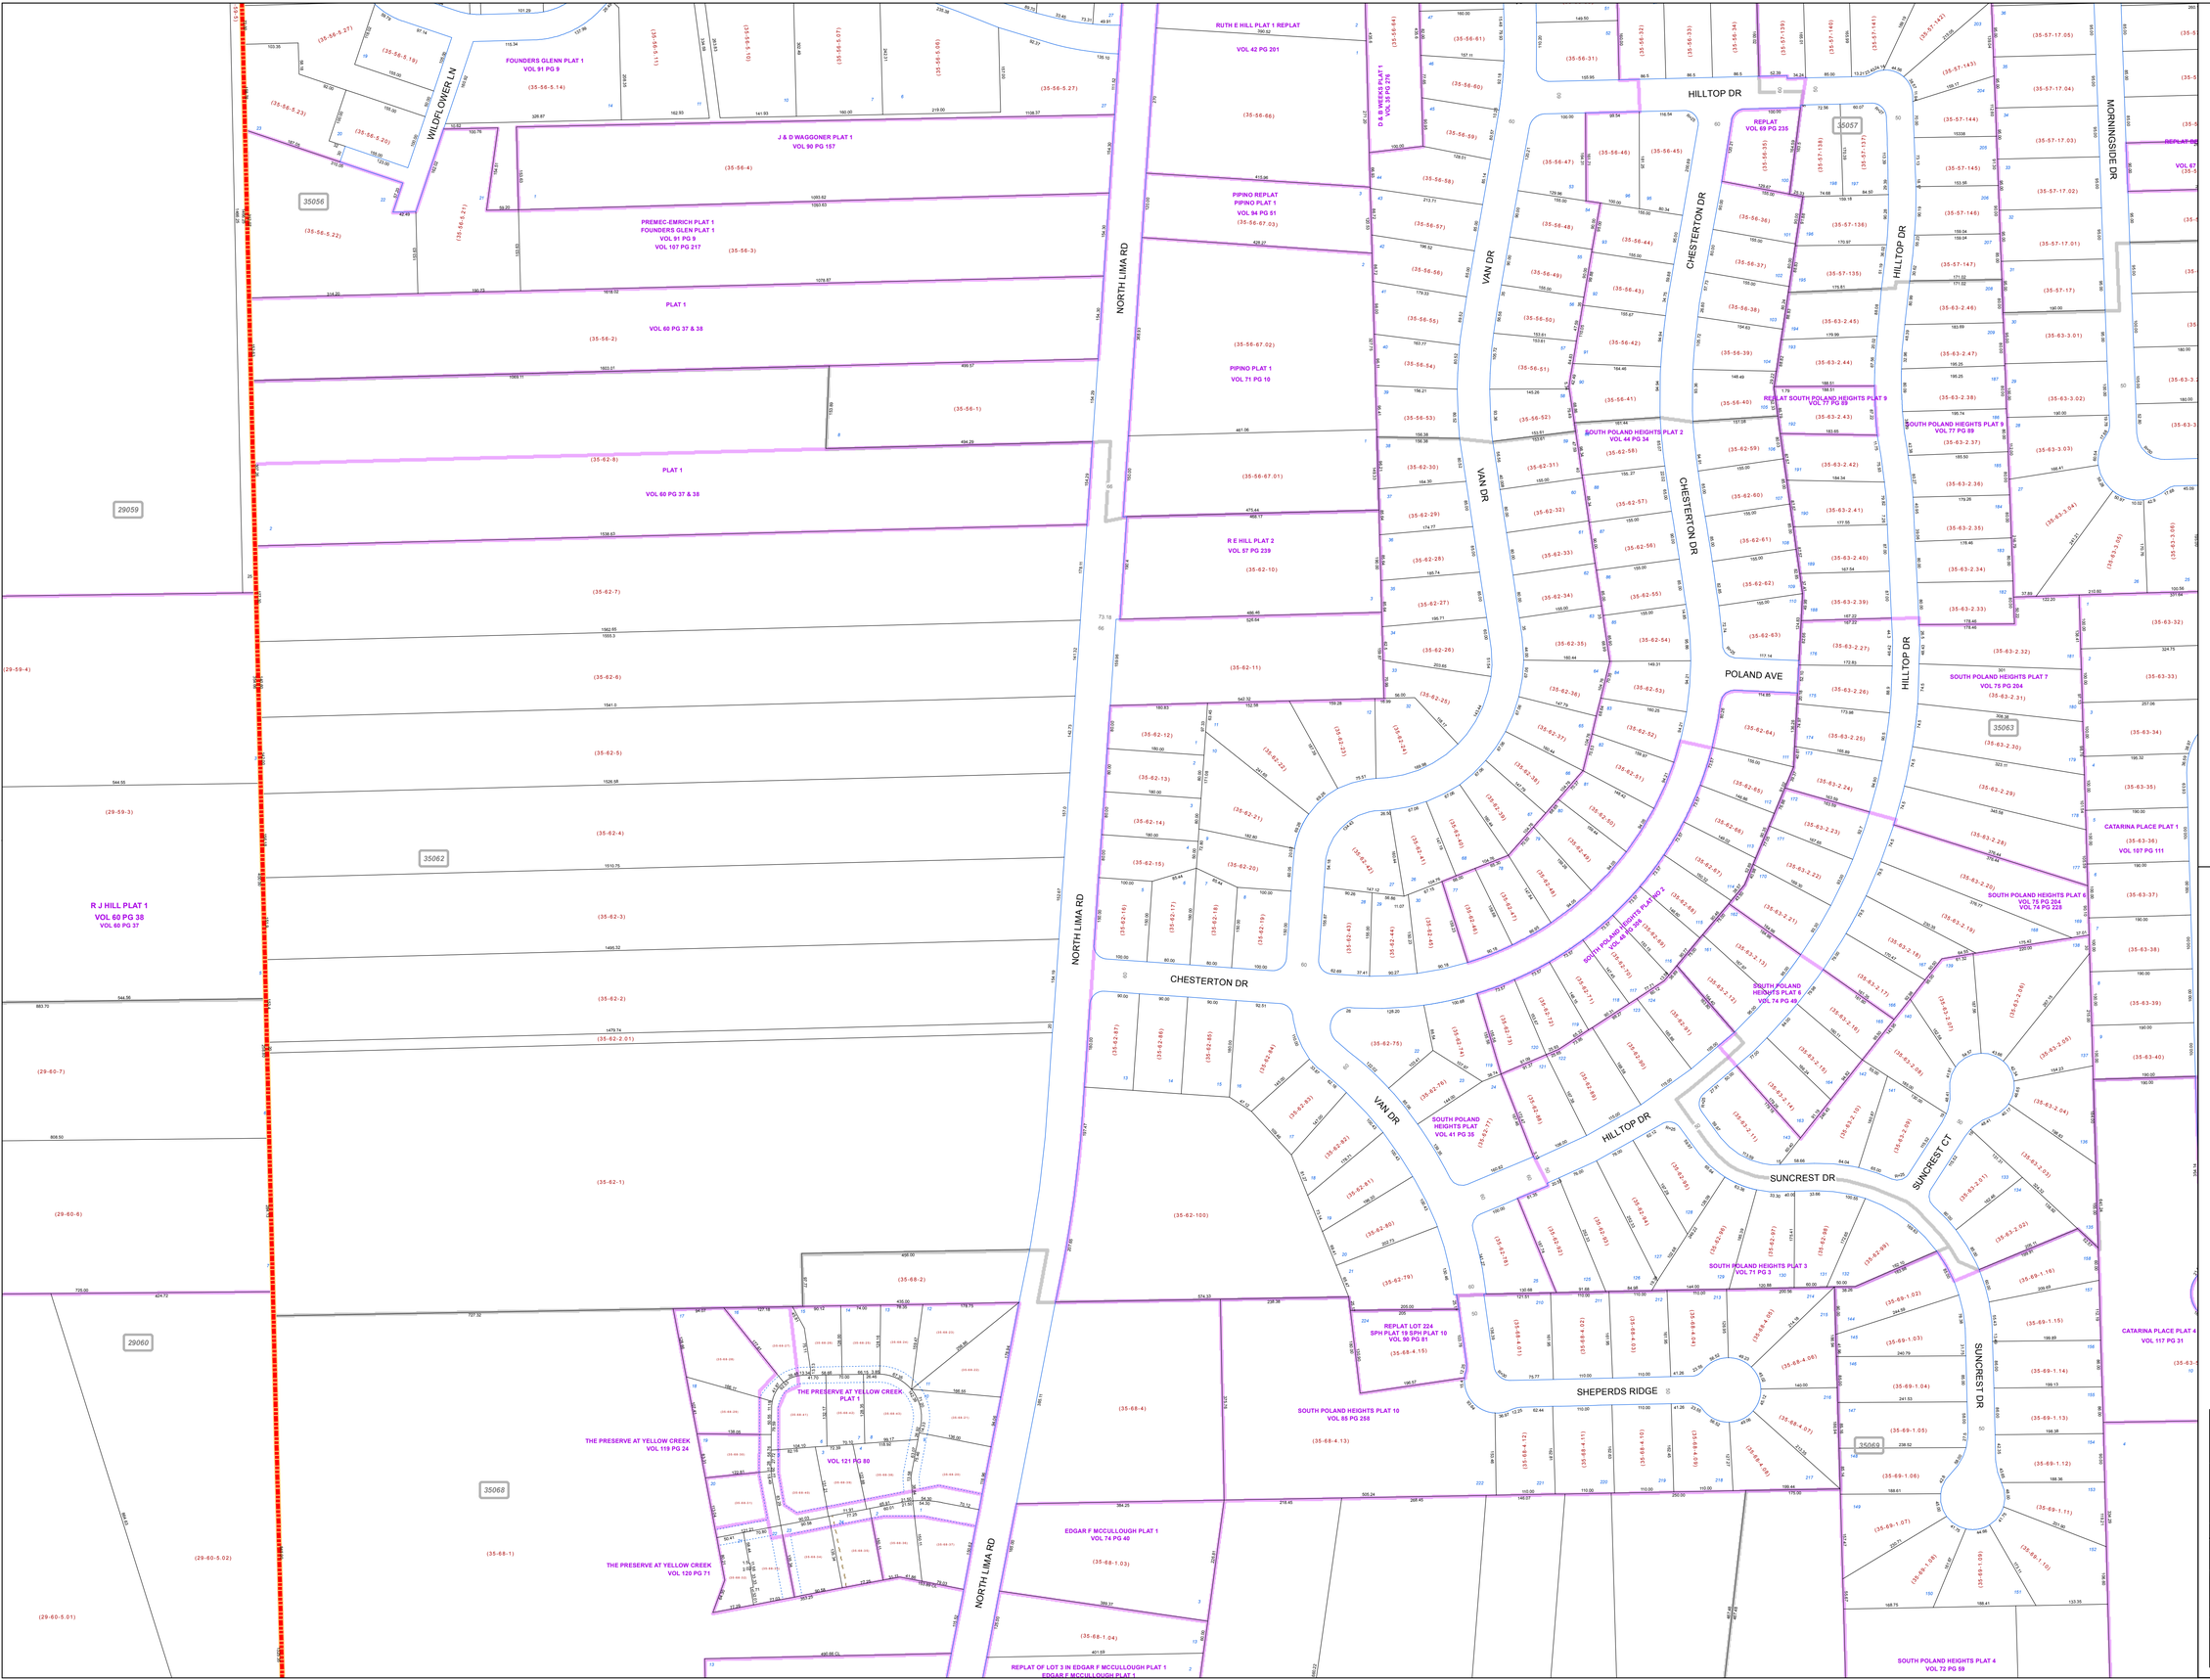

Print Date 12/31/2012

SCALE
0 50 100 200 300
Feet
Approximate

LEGEND
- COUNTY LINE
- TOWNSHIP LINE
- CITY LINE
- VILLAGE LINE
- PLAT OUTLINE
- PARCEL LINE
- OLD PARCEL LINE
- PHASE LINE
- ROAD ROW LINE
- RAILROAD ROW LINE
- (01-20-1.03) PARCEL ID NUMBER
- 345 LOT NUMBER
- BELL PLAT 1 PLAT NAME
- 01004 TAX MAP NUMBER

POLAND TOWNSHIP
Index Map

29058	35045	35046
	35056	35057
29059	35062	35063
29060	35068	35069
01181	01180	01145