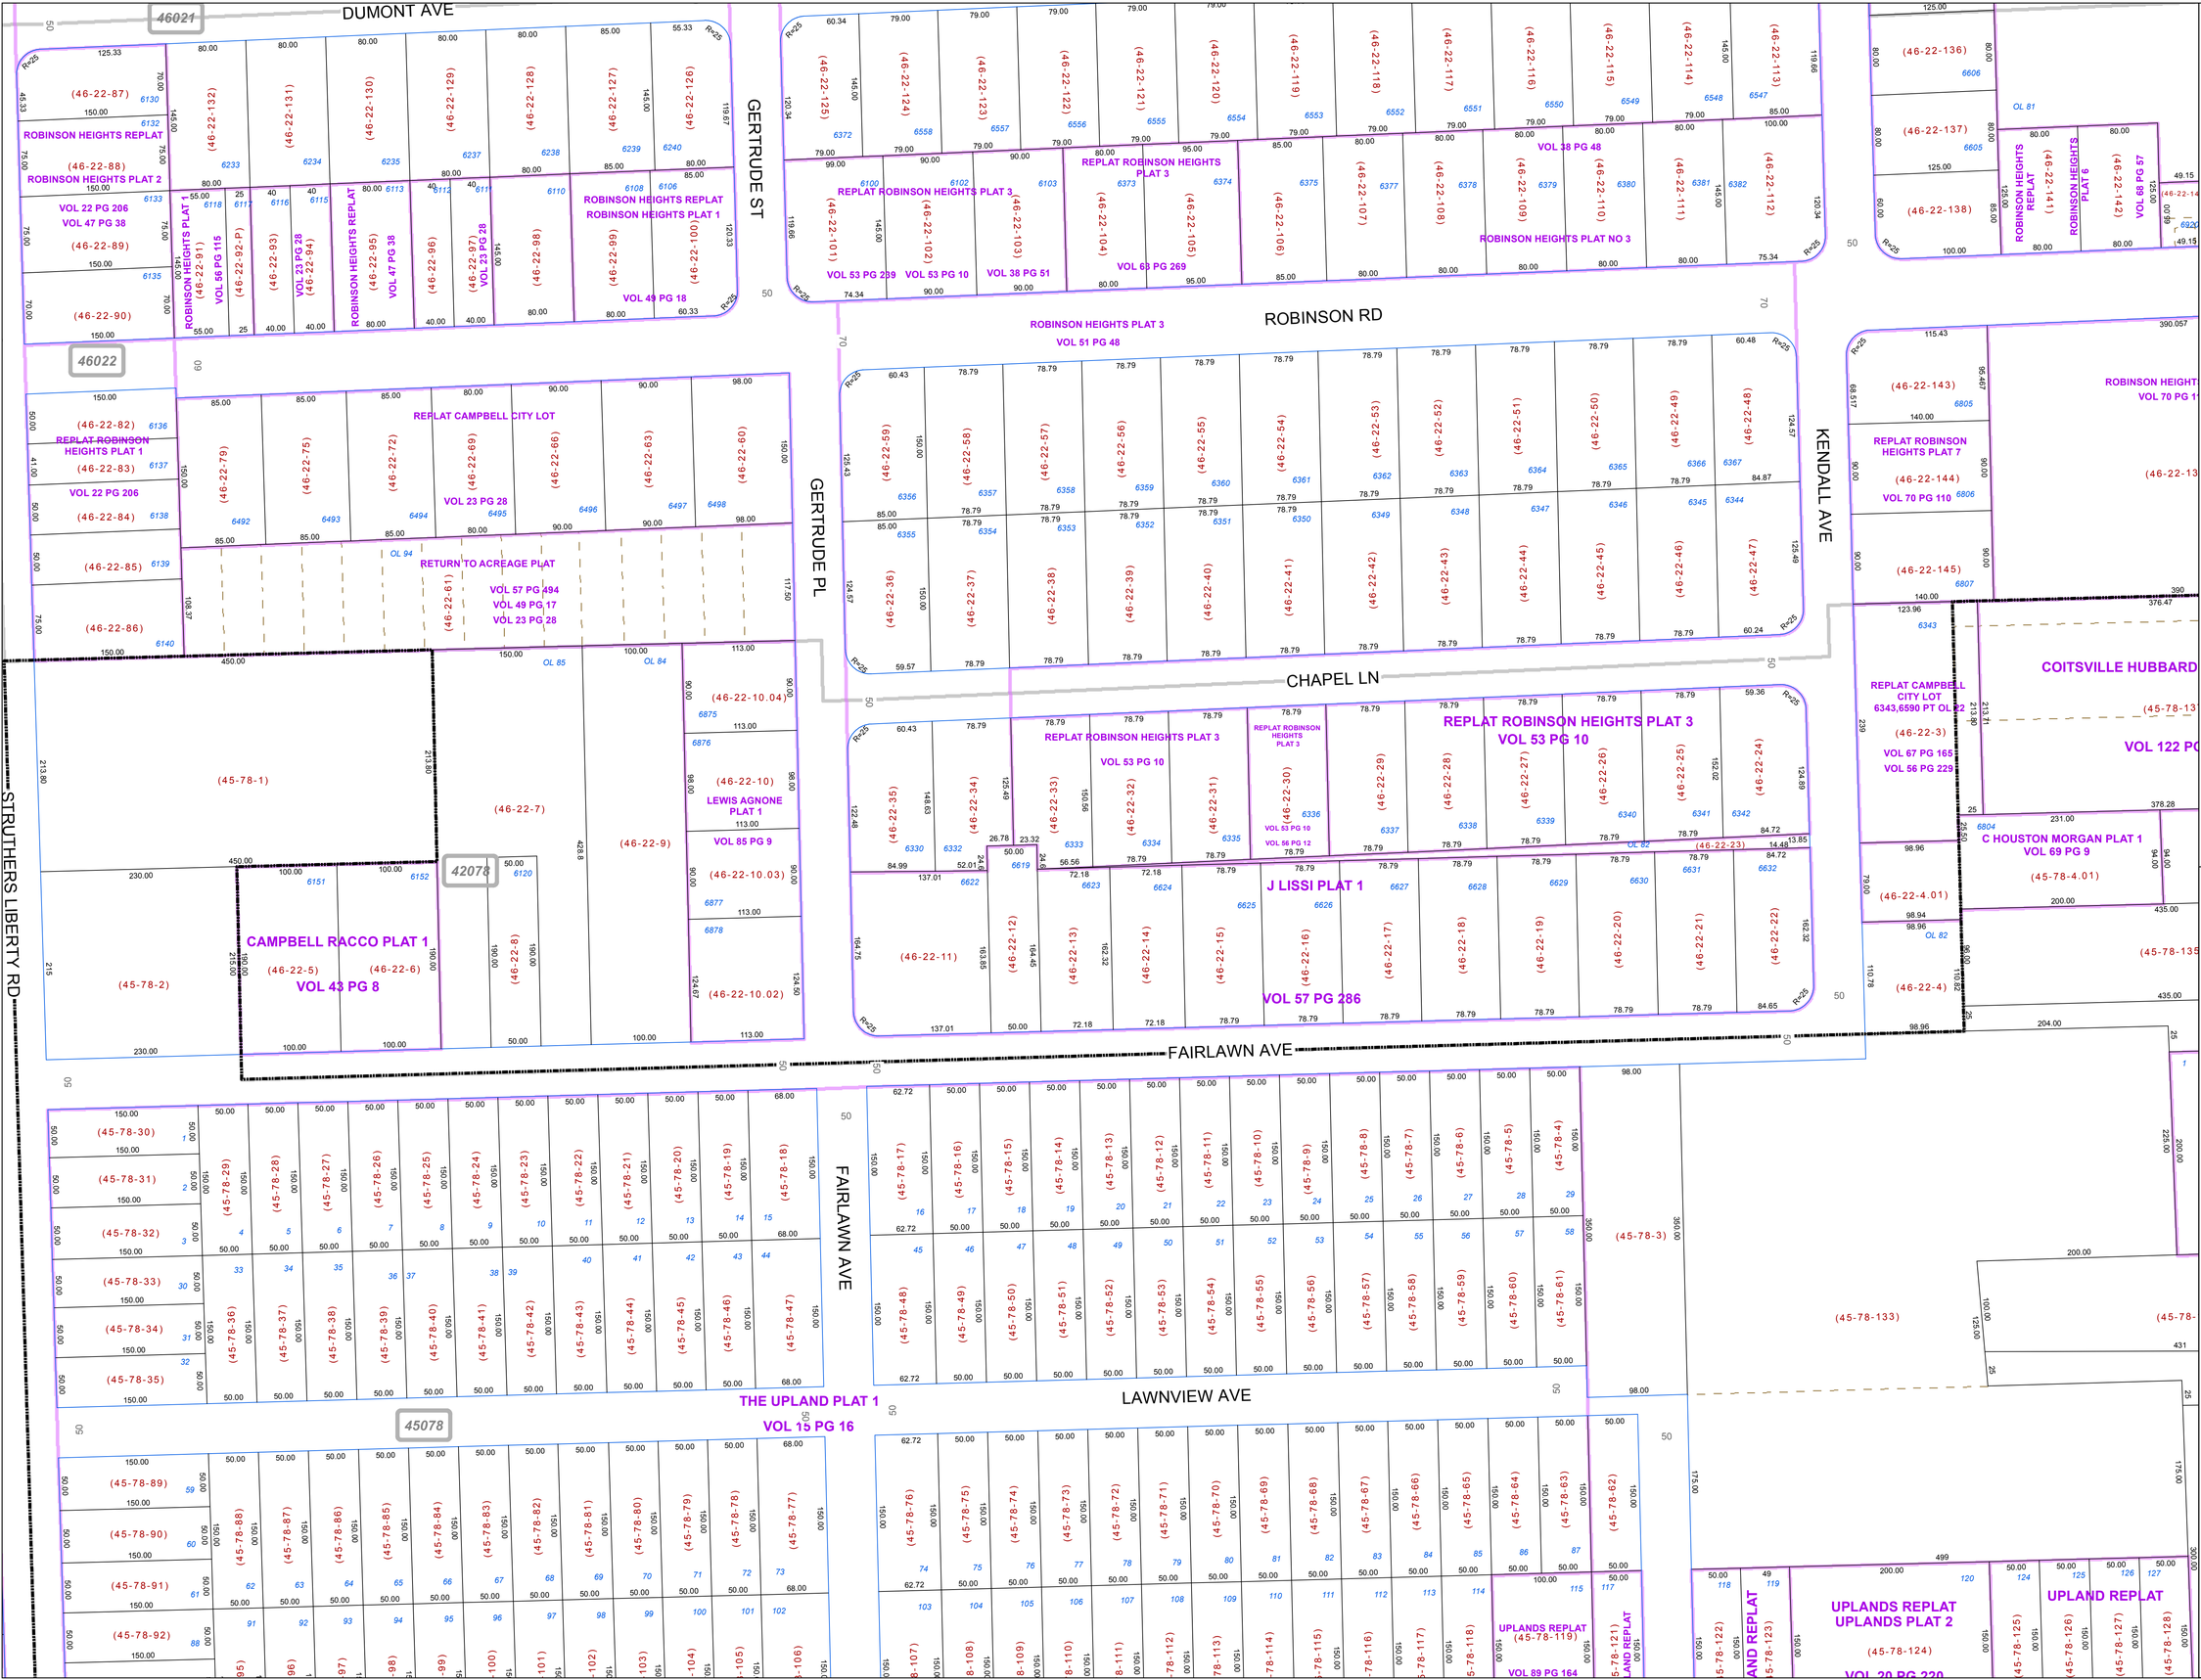

MAHONING COUNTY OHIO

COITSVILLE TOWNSHIP

Great Lot 22

TAX MAP 42078

SCALE

0 50 100 200 300

Feet

Approximate

Print Date 12/31/2012

LEGEND

- COUNTY LINE
- TOWNSHIP LINE
- CITY LINE
- VILLAGE LINE
- PLAT OUTLINE
- PARCEL LINE
- OLD PARCEL LINE
- PHASE LINE
- ROAD ROW LINE
- RAILROAD ROW LINE
- (01-20-1.03) PARCEL ID NUMBER
- 345 LOT NUMBER
- BELL PLAT 1 PLAT NAME
- 01004 TAX MAP NUMBER

COITSVILLE TOWNSHIP Index Map

46016 | 46021 | 44023
46022
46015 | 42078 | 42074
45078
38003 | 38022 | 45079 | 45075