MAHONING COUNTY
OHIO
AUSTINTOWN TOWNSHIP

TAX MAP
48104

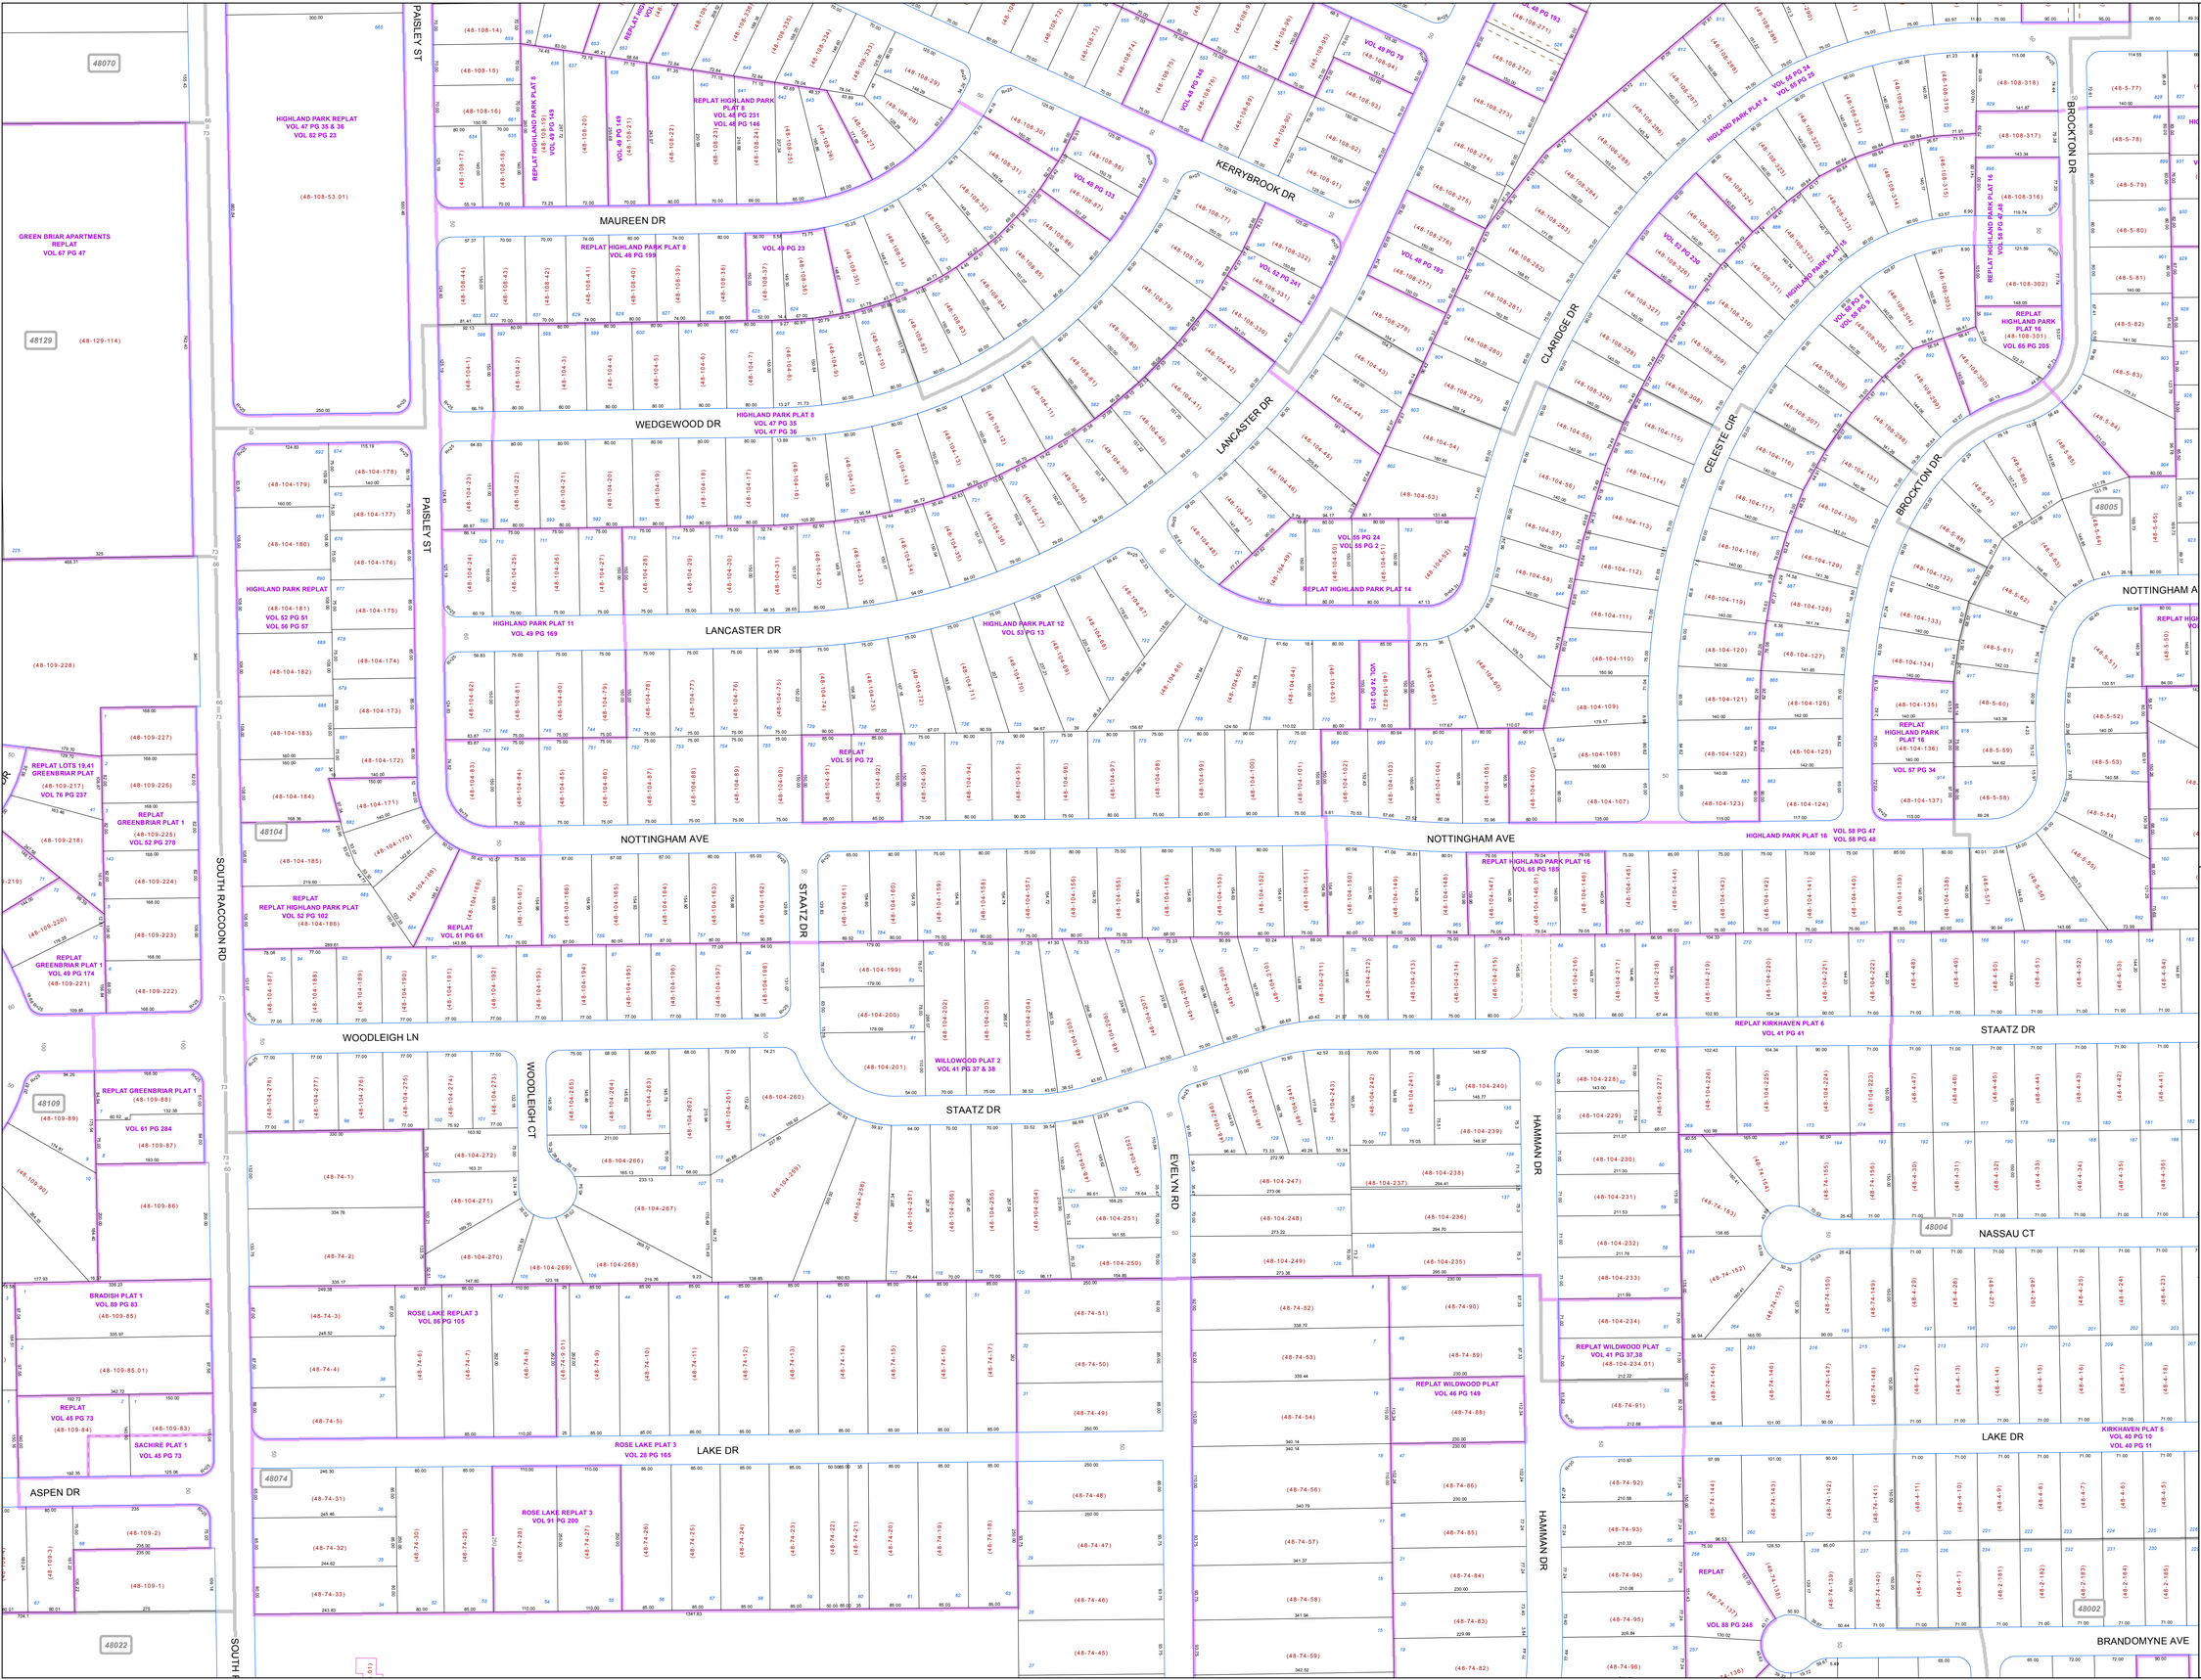

Print Date 12/31/2012

SCALE

0 50 100 200 300

Feet

Approximate

LEGEND

- COUNTY LINE
- TOWNSHIP LINE
- CITY LINE
- VILLAGE LINE
- PLAT OUTLINE
- PARCEL LINE
- OLD PARCEL LINE
- PHASE LINE
- ROAD ROW LINE
- RAILROAD ROW LINE
- (01-20-1.03) PARCEL ID NUMBER
- 345 LOT NUMBER
- BELL PLAT 1 PLAT NAME
- 01004 TAX MAP NUMBER

AUSTINTOWN TOWNSHIP
Index Map

48075	48080	48007
48070	48108	48006
48129	48104	48005
48109		48004
48022	48074	48002
	48003	