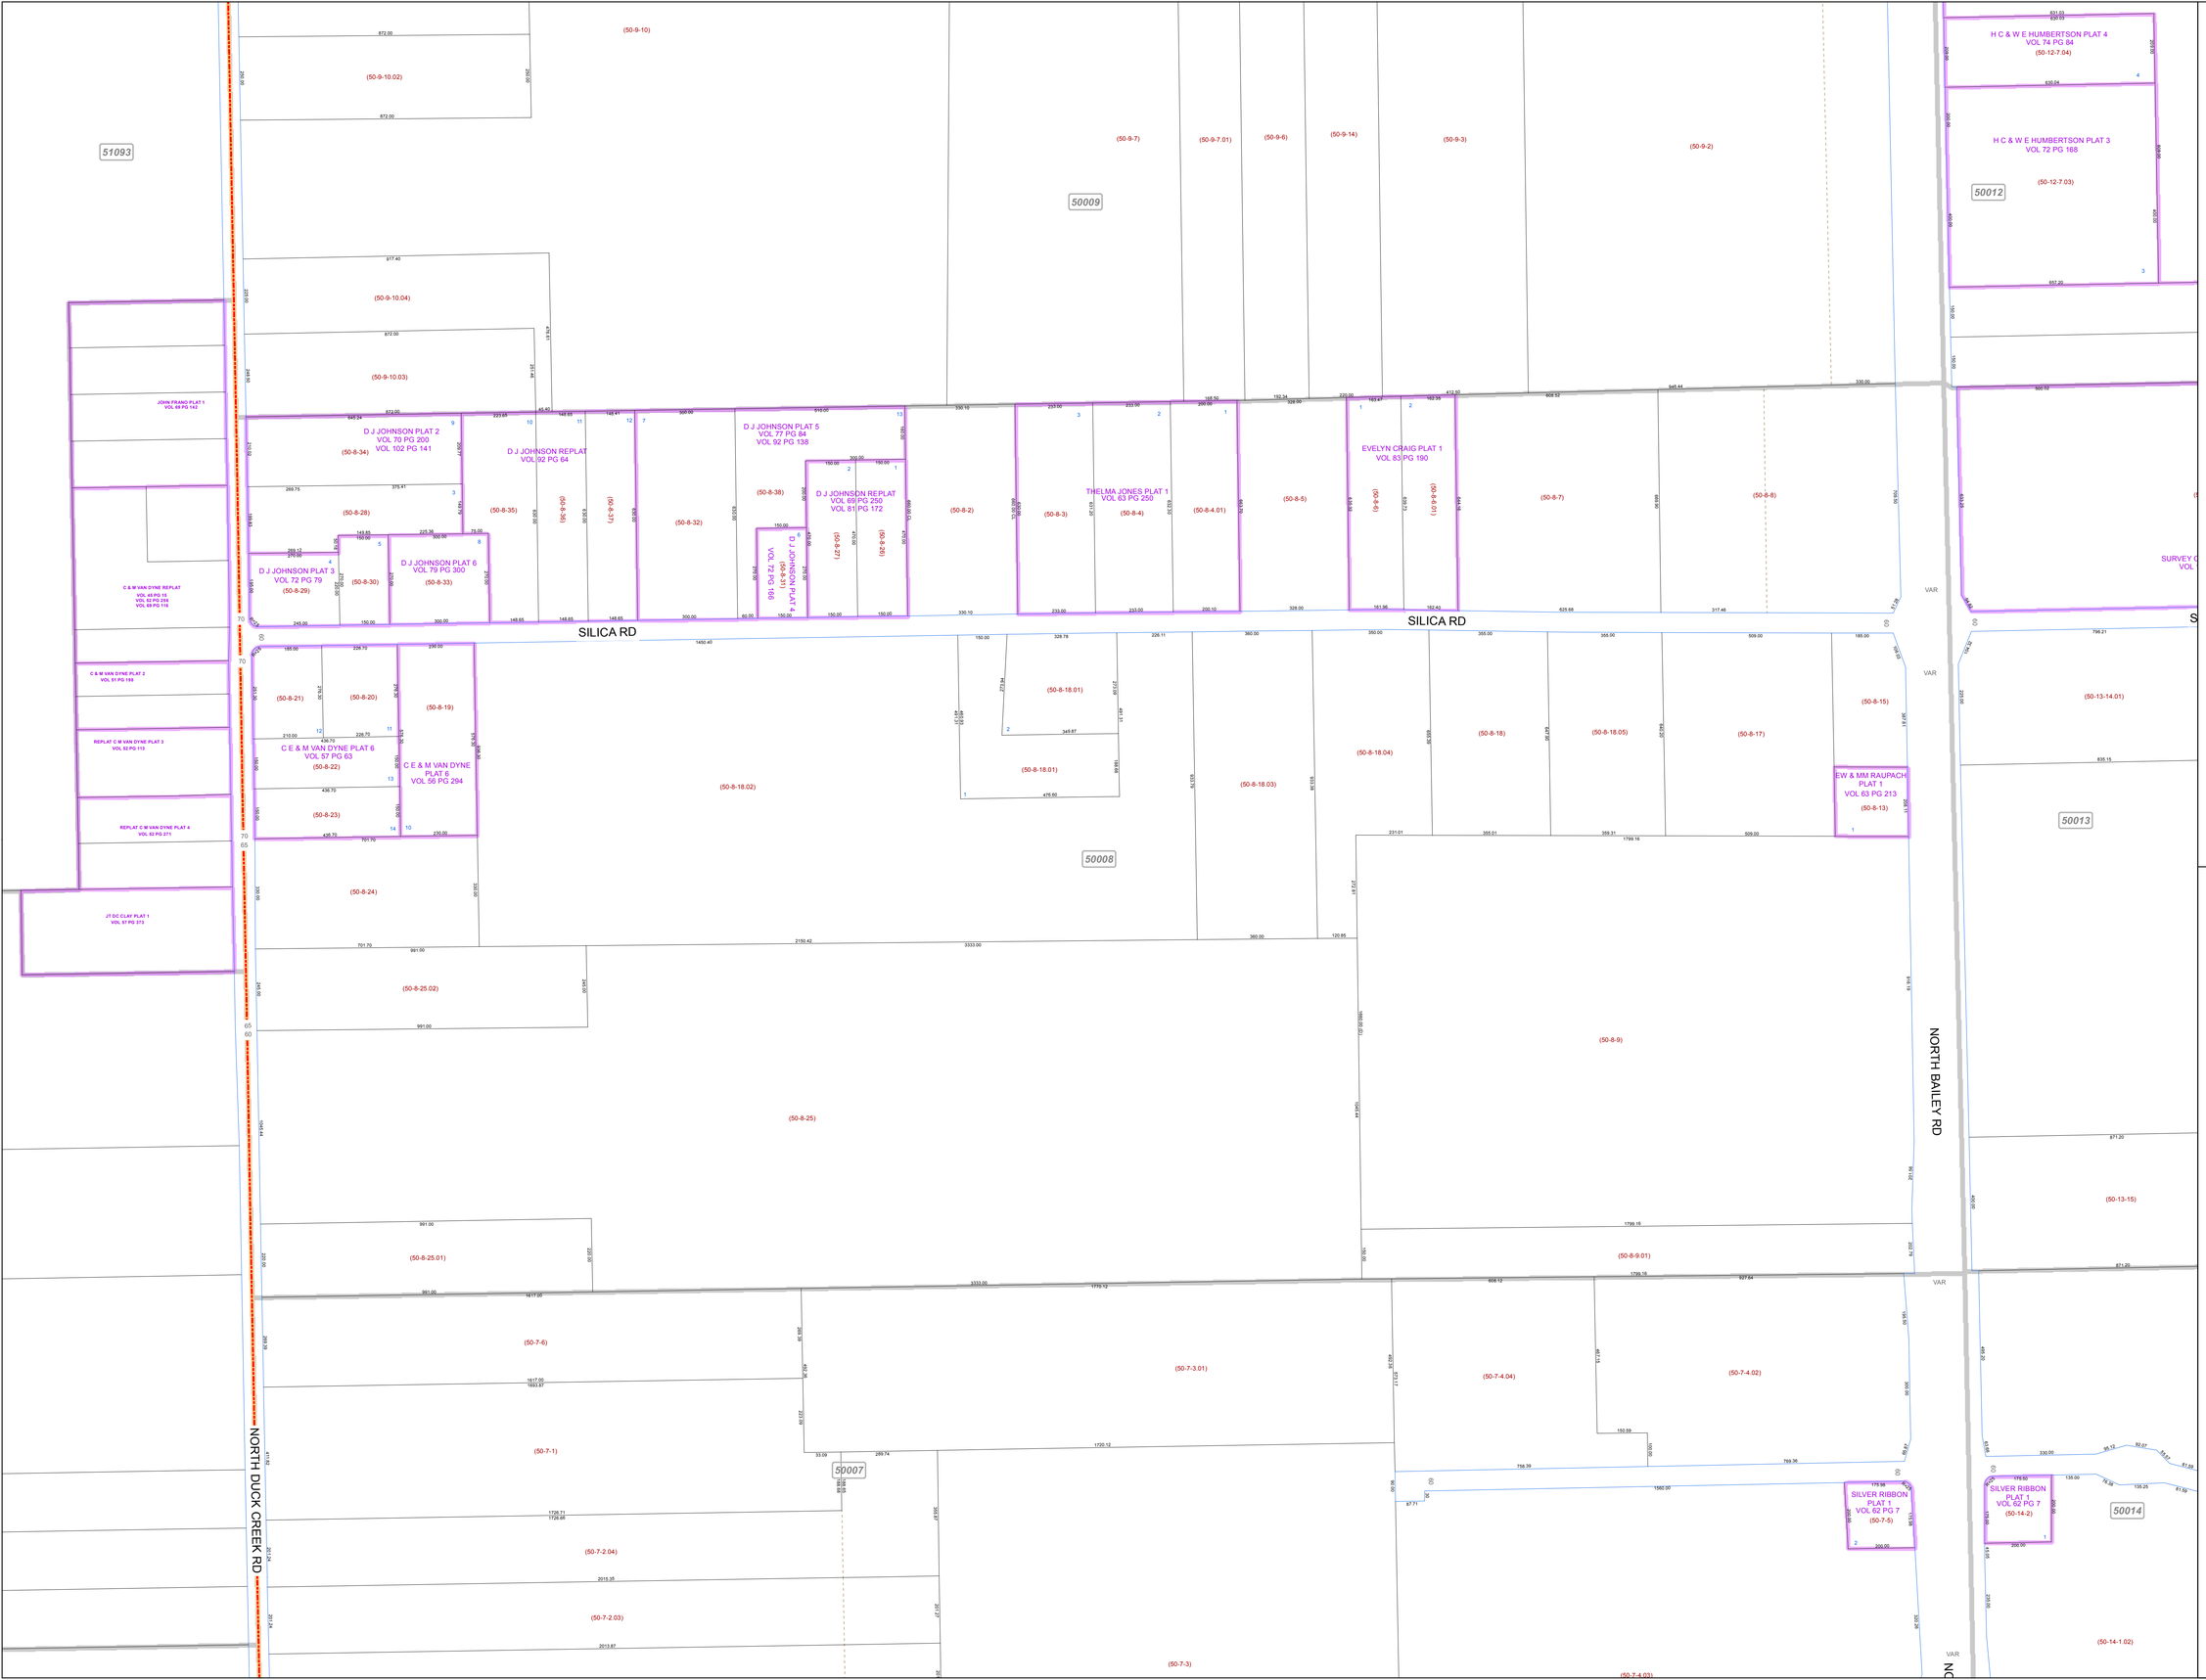

MAHONING COUNTY
OHIO

JACKSON TOWNSHIP

Great Lot 48

TAX MAP
50008

N

SCALE

0 100 200 400 600

Feet

Approximate

Print Date 12/31/2012

LEGEND

- COUNTY LINE
- TOWNSHIP LINE
- CITY LINE
- VILLAGE LINE
- PLAT OUTLINE
- PARCEL LINE
- OLD PARCEL LINE
- PHASE LINE
- ROAD ROW LINE
- RAILROAD ROW LINE
- (01-20-1.03) PARCEL ID NUMBER
- 345 LOT NUMBER
- *BELL PLAT 1* PLAT NAME
- 01004 TAX MAP NUMBER

JACKSON TOWNSHIP
Index Map

51082	51083	50010	50011
	51084		
51092	51093	50009	50012
51095		50008	50013
51102	51103		
51105	51104	50007	50014
51112	51113	50006	50015