MAHONING COUNTY
OHIO
JACKSON TOWNSHIP
Great Lot 46

TAX MAP
50014

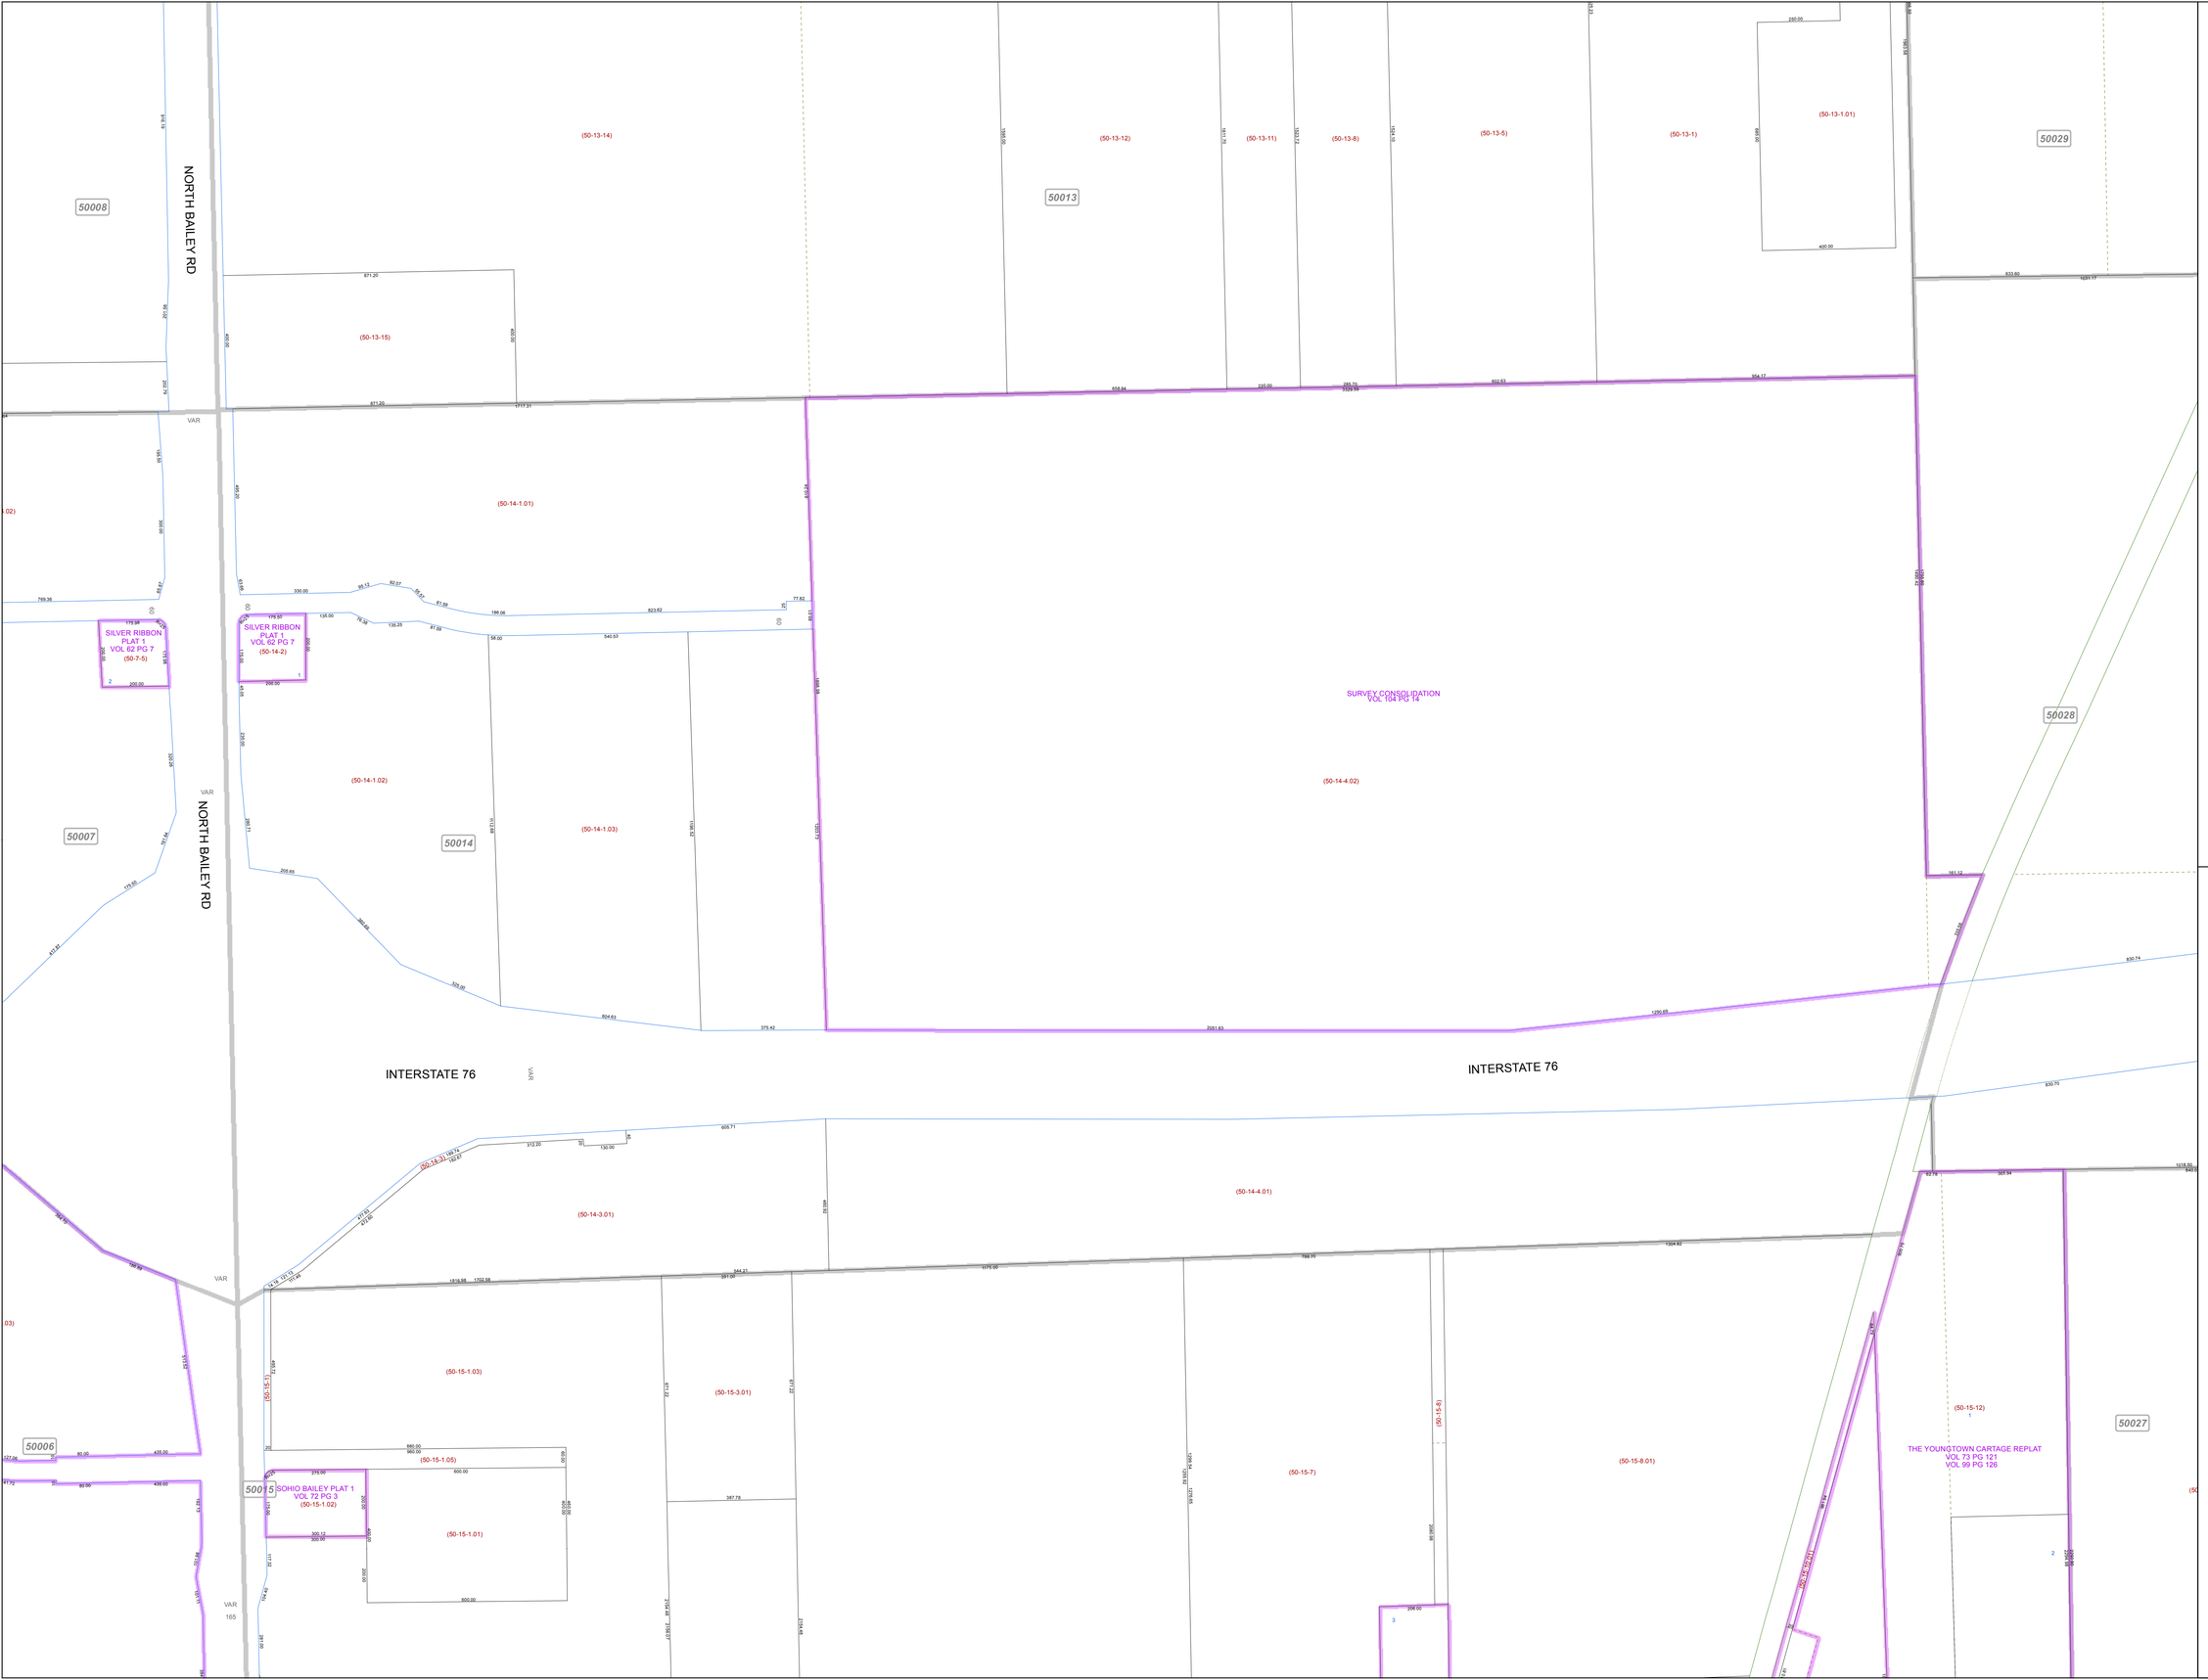

SCALE

0 100 200 400 600

Feet

Approximate

Print Date 12/31/2012

LEGEND

- COUNTY LINE
- TOWNSHIP LINE
- CITY LINE
- VILLAGE LINE
- PLAT OUTLINE
- PARCEL LINE
- OLD PARCEL LINE
- PHASE LINE
- ROAD ROW LINE
- RAILROAD ROW LINE
- (01-20-1.03) PARCEL ID NUMBER
- 345 LOT NUMBER
- BELL PLAT 1 PLAT NAME
- 01004 TAX MAP NUMBER

JACKSON TOWNSHIP
Index Map

50009	50012	50030
50008	50013	50029
50007	50014	50028
50006	50015	50027
50005	50016	50026