MAHONING COUNTY
OHIO
JACKSON TOWNSHIP
Lots 1, 2, 3, 4, Tract 10

TAX MAP
50044

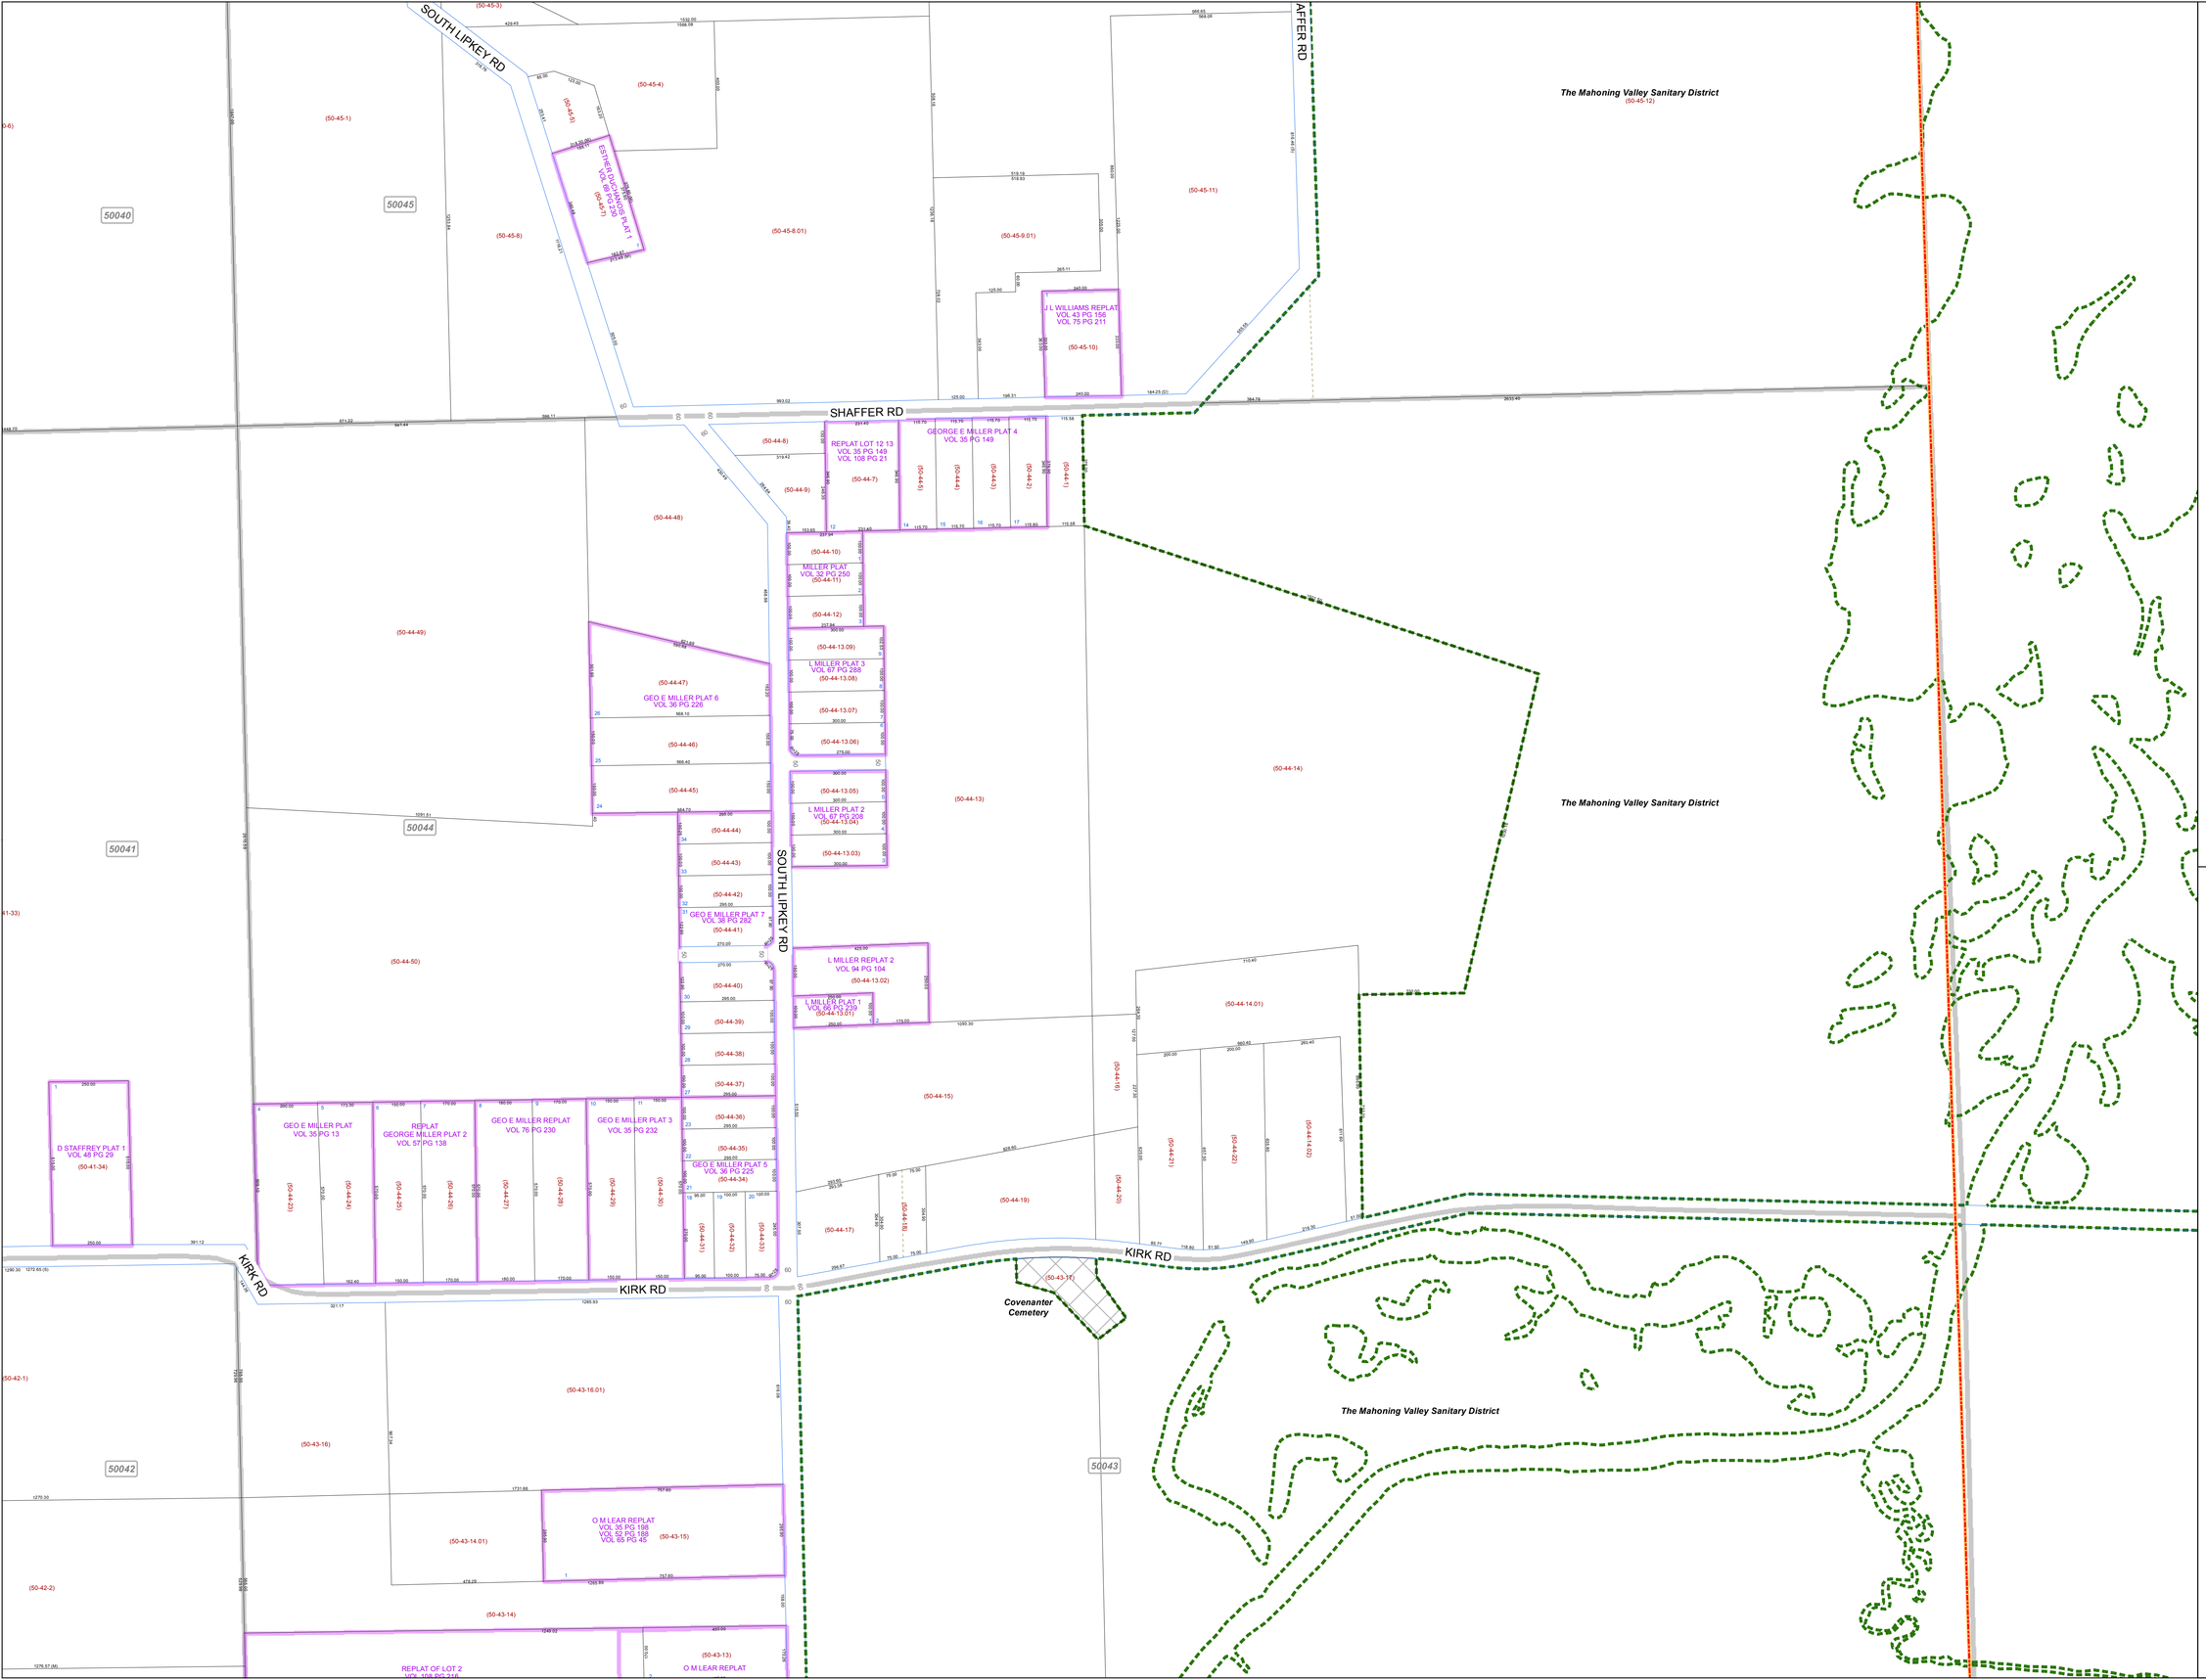

Print Date 12/31/2012

SCALE
0 100 200 400 600
Feet
Approximate

LEGEND
- COUNTY LINE
- TOWNSHIP LINE
- CITY LINE
- VILLAGE LINE
- PLAT OUTLINE
- PARCEL LINE
- OLD PARCEL LINE
- PHASE LINE
- ROAD ROW LINE
- RAILROAD ROW LINE
- (01-20-1.03) PARCEL ID NUMBER
- 345 LOT NUMBER
- BELL PLAT 1 PLAT NAME
- 01004 TAX MAP NUMBER
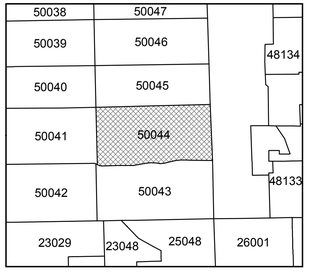
JACKSON TOWNSHIP
Index Map