# MAHONING COUNTY
# OHIO
## SPRINGFIELD TOWNSHIP
*Section 26*

## TAX MAP
## 01049

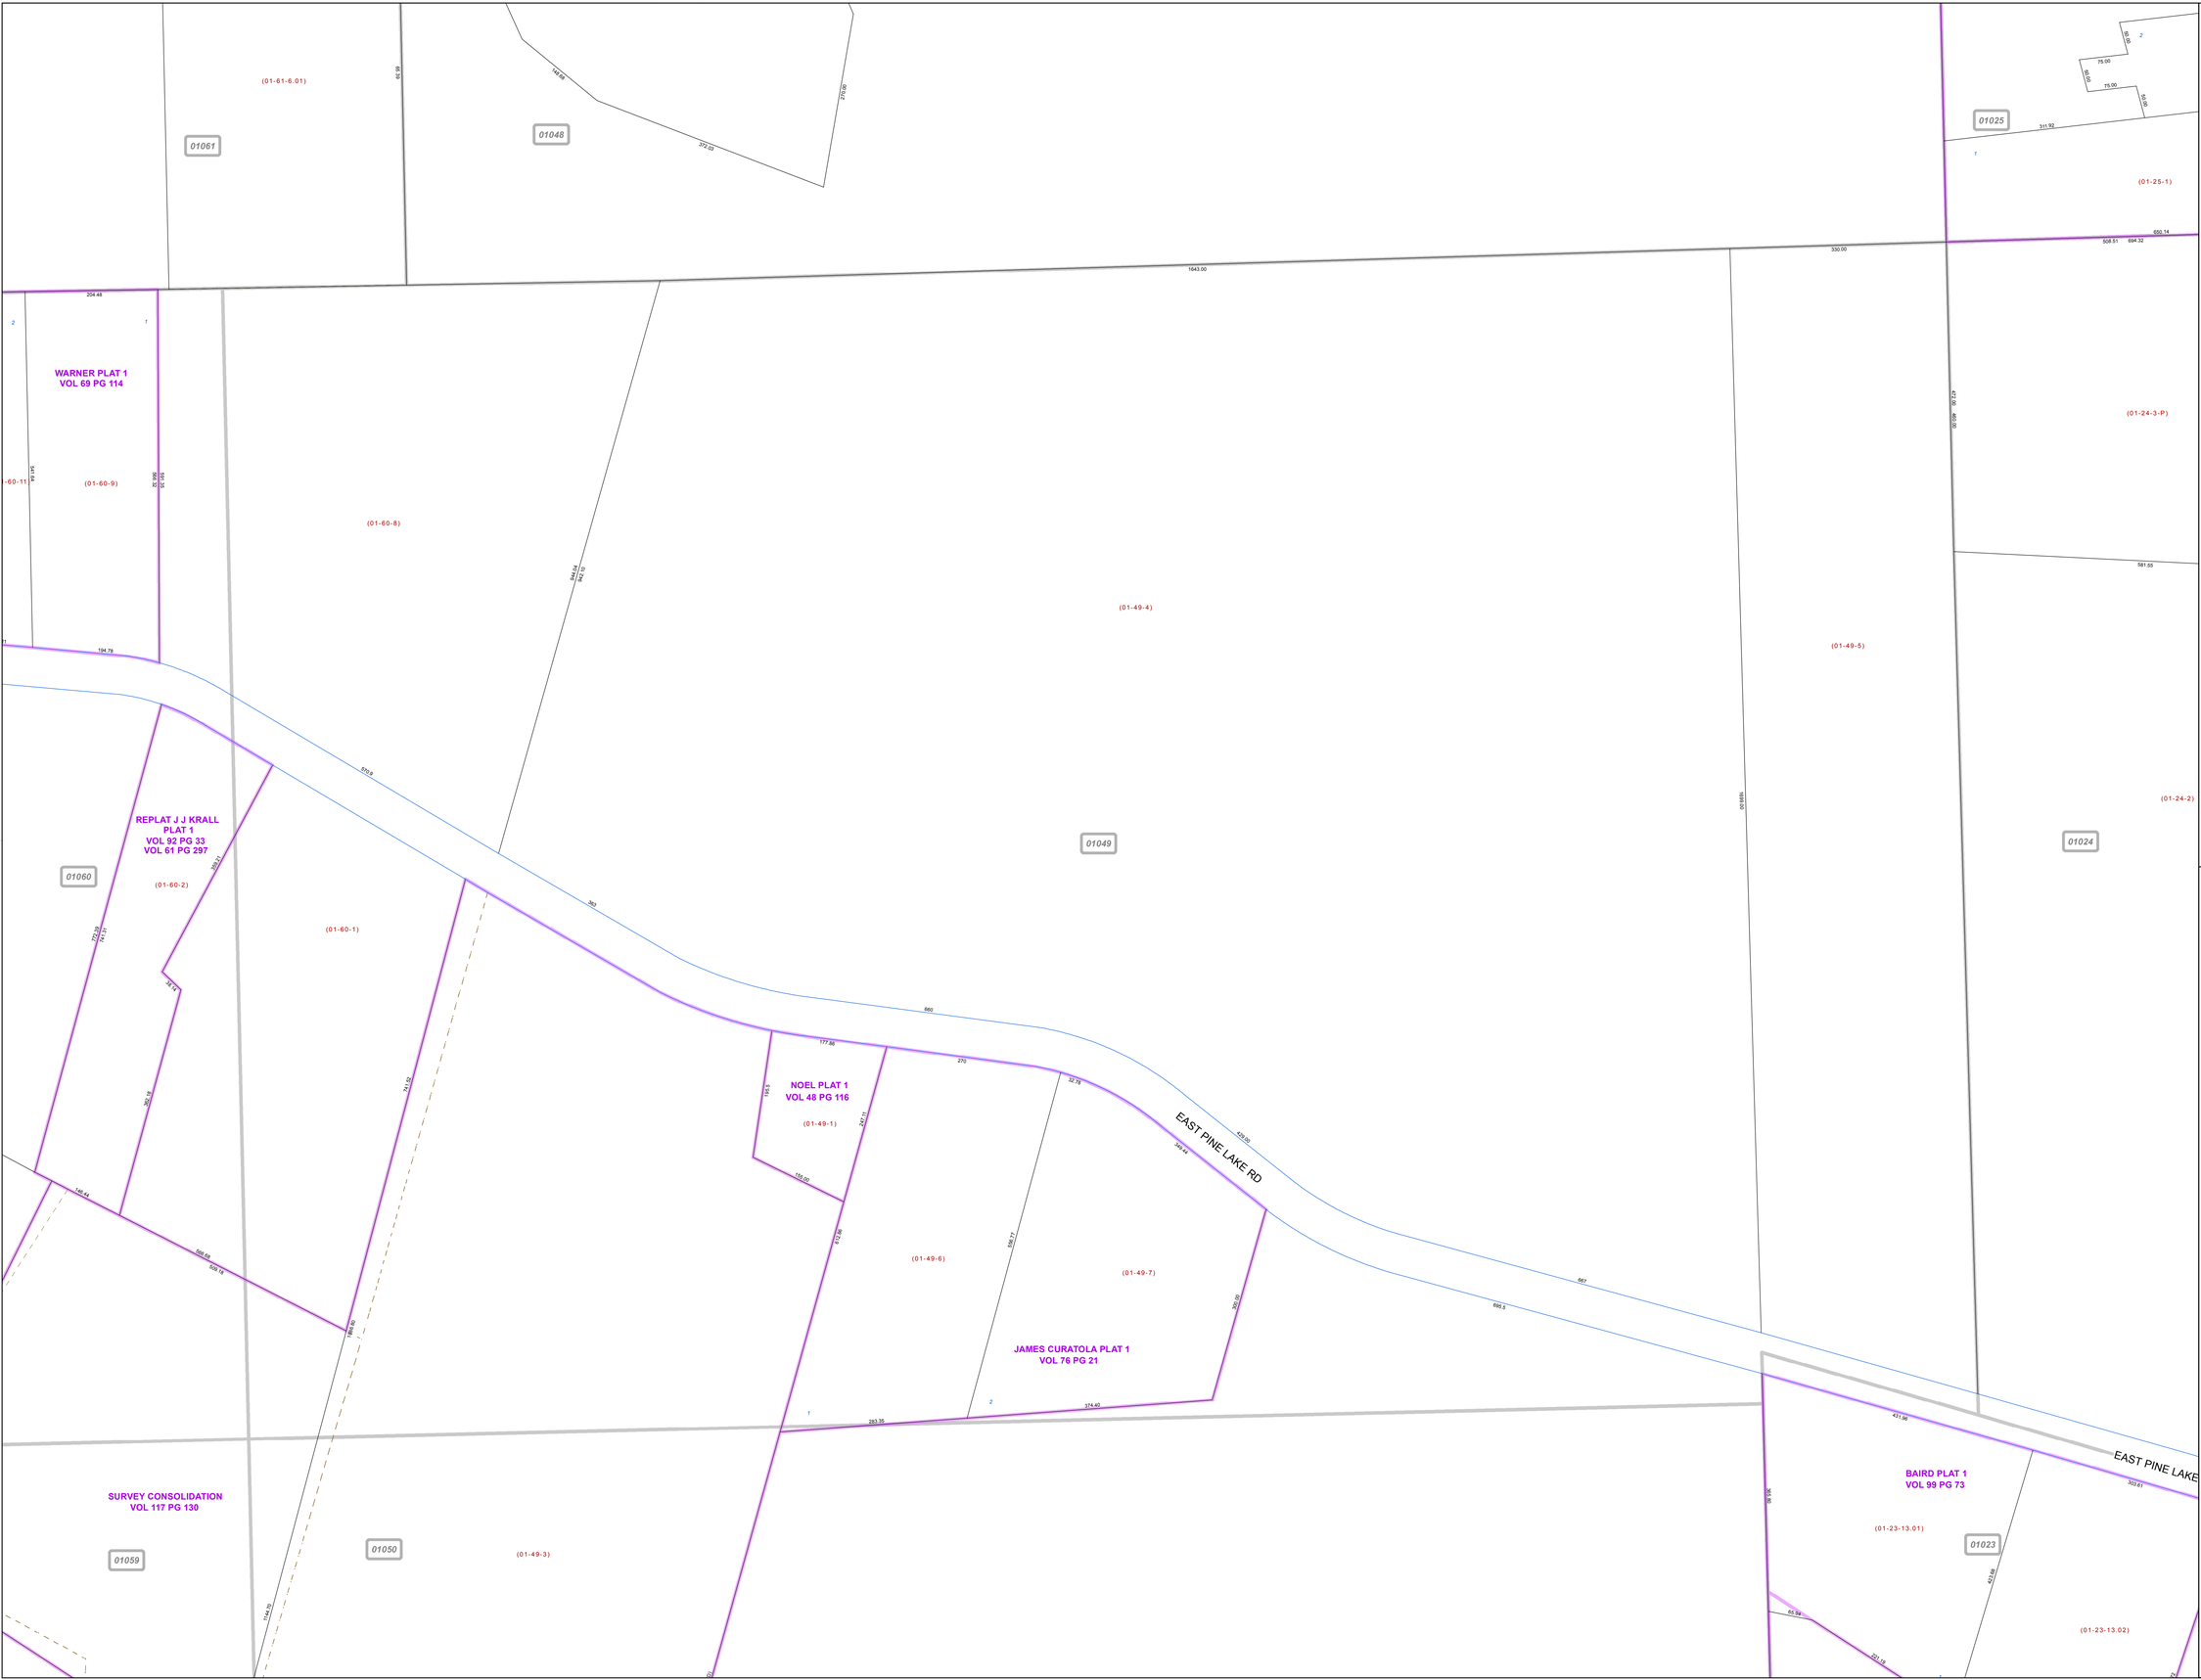


**SCALE**

0 50 100 200 300

Feet

Approximate

Print Date 12/31/2013

## LEGEND

- COUNTY LINE
- TOWNSHIP LINE
- CITY LINE
- VILLAGE LINE
- PLAT OUTLINE
- PARCEL LINE
- OLD PARCEL LINE
- PHASE LINE
- ROAD ROW LINE
- RAILROAD ROW LINE
- (01-20-1.03) PARCEL ID NUMBER
- 345 LOT NUMBER
- BELL PLAT 1 PLAT NAME
- 01004 TAX MAP NUMBER

## SPRINGFIELD TOWNSHIP
### Index Map

| | | |
|---|---|---|
| 01062 | 01047 | 01026 |
| 01061 | 01048 | 01025 |
| 01060 | 01049 | 01024 |
| 01059 | 01050 | 01023 |
| | 01051 | 01022 |