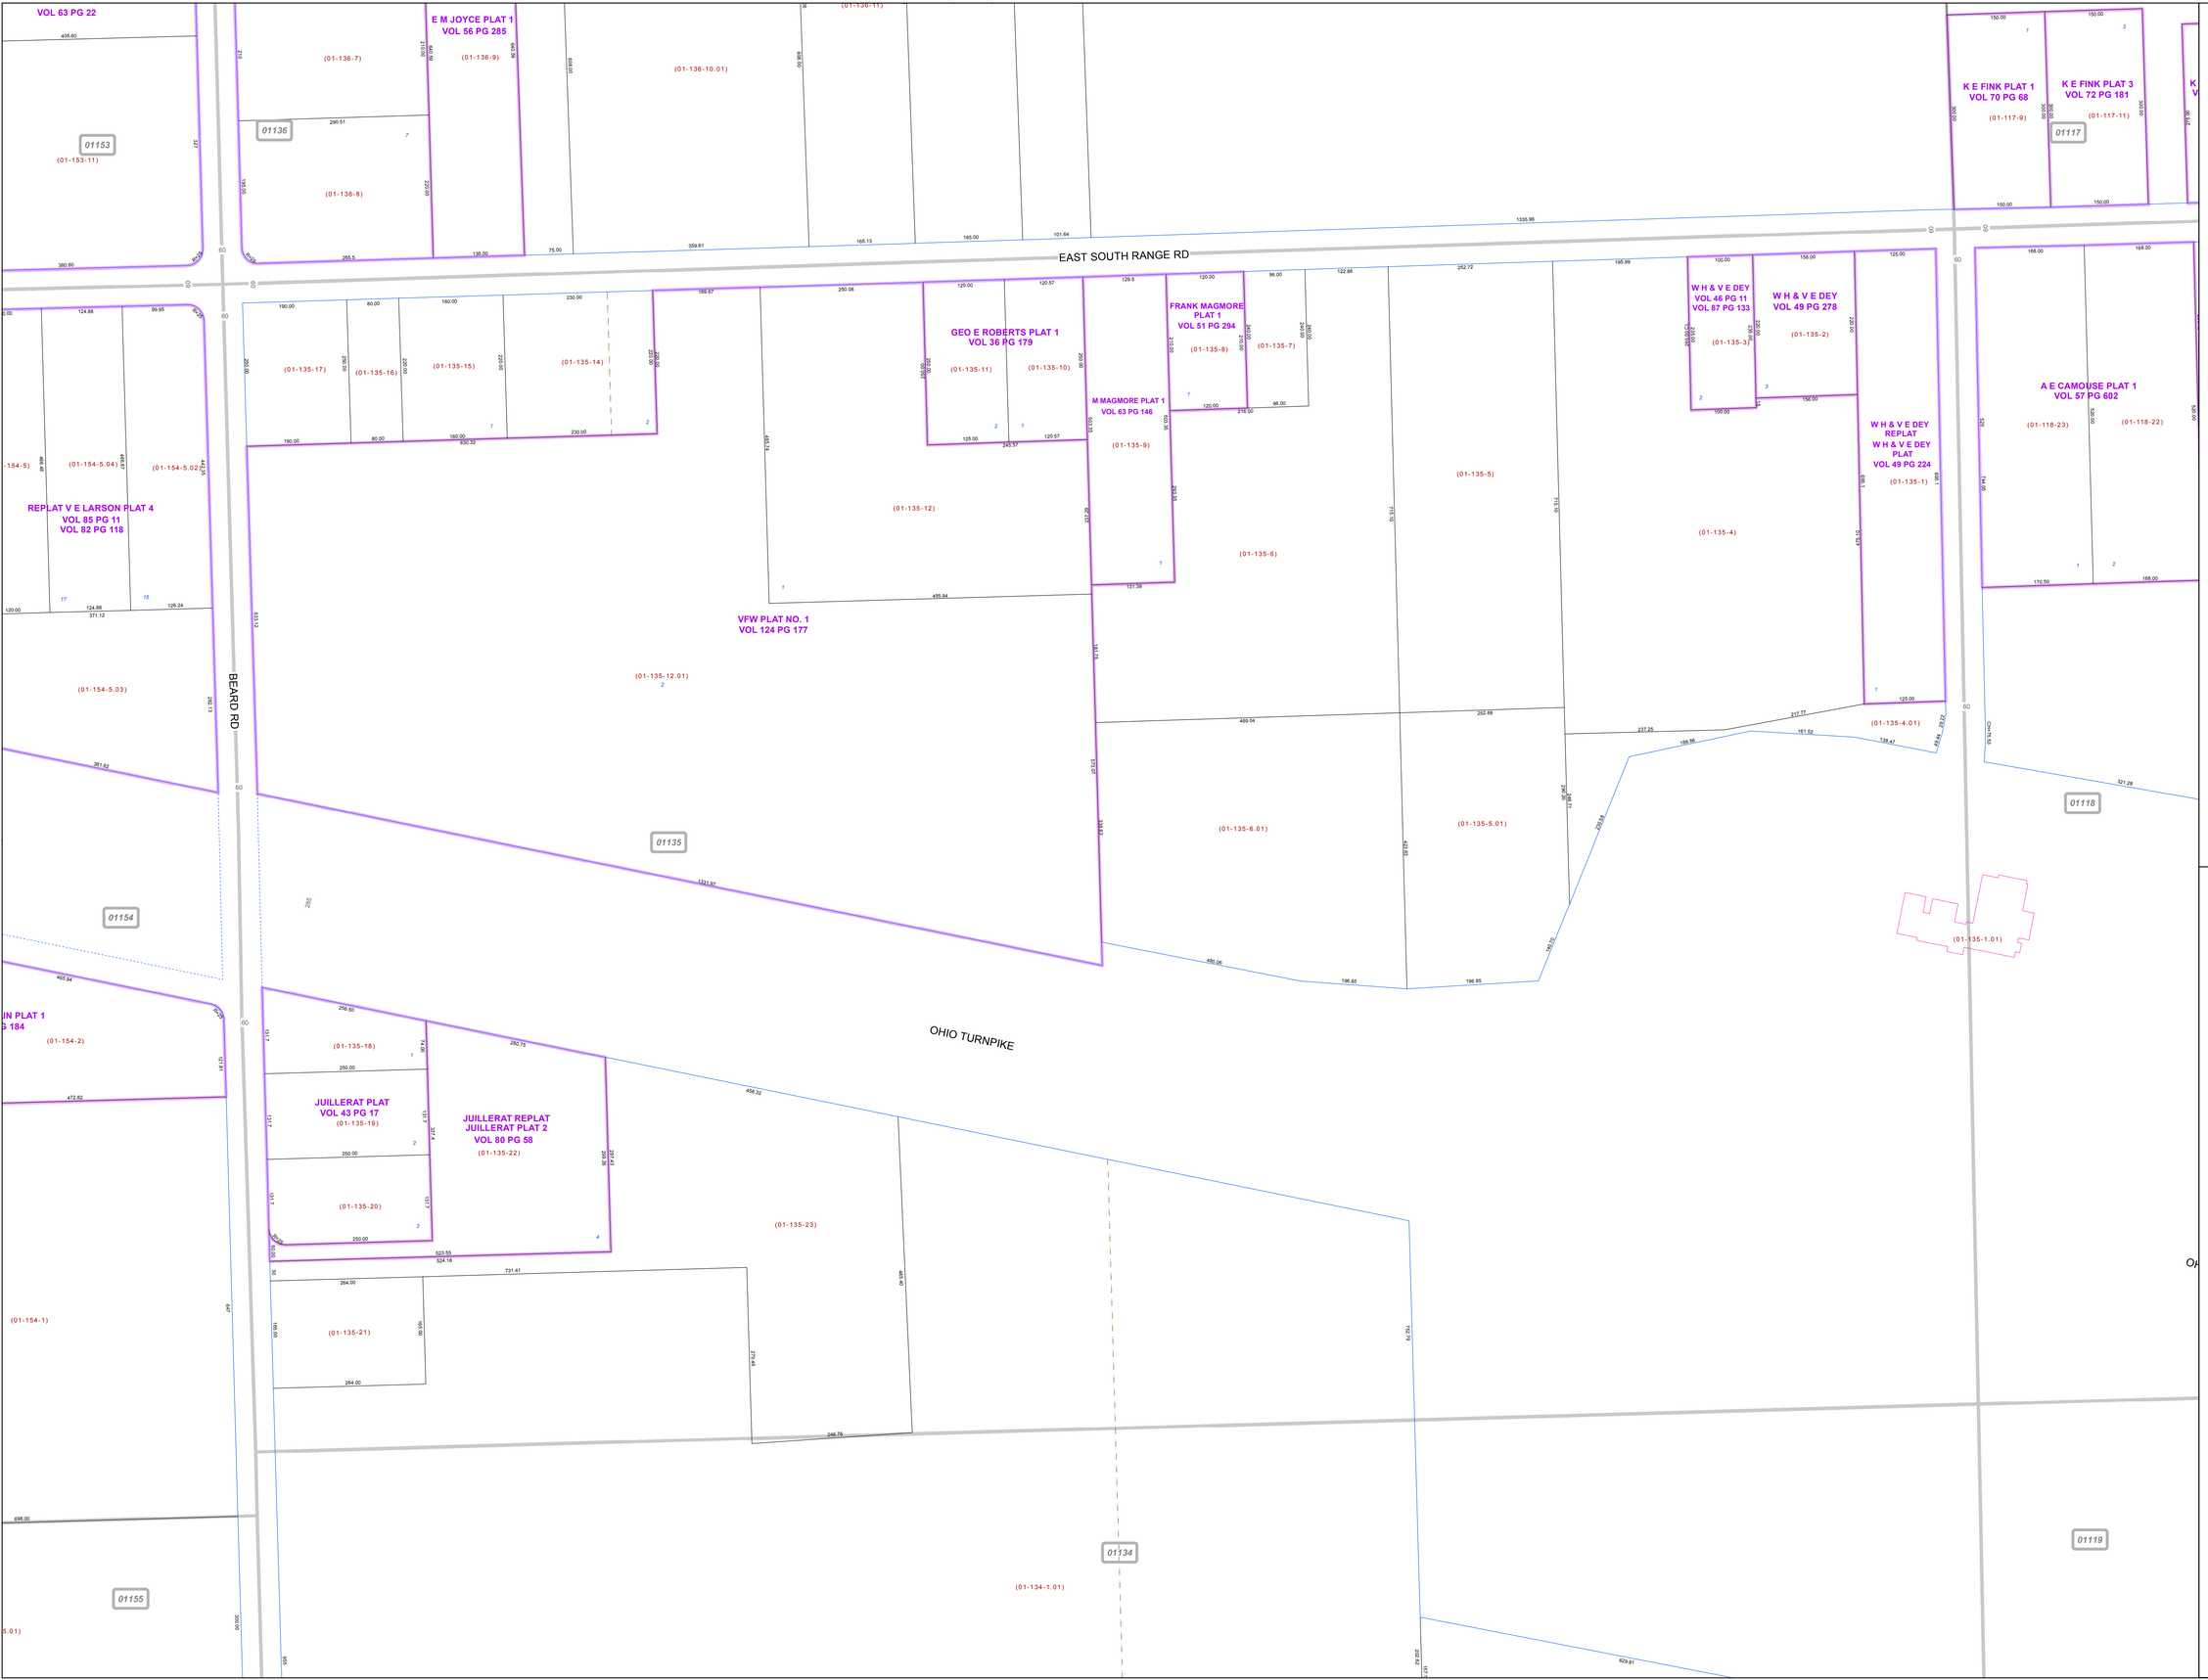

MAHONING COUNTY
OHIO

SPRINGFIELD TOWNSHIP

Section 21

TAX MAP
01135

N

SCALE

0 50 100 200 300

Feet
Approximate

Print Date 12/31/2013

LEGEND

- COUNTY LINE
- TOWNSHIP LINE
- CITY LINE
- VILLAGE LINE
- PLAT OUTLINE
- PARCEL LINE
- OLD PARCEL LINE
- PHASE LINE
- ROAD ROW LINE
- RAILROAD ROW LINE
- (01-20-1.03) PARCEL ID NUMBER
- 345 LOT NUMBER
- BELL PLAT 1 PLAT NAME
- 01004 TAX MAP NUMBER

SPRINGFIELD TOWNSHIP
Index Map

01152		
01153	01136	01117
01154	01135	01118
01155	01134	01119
		01120