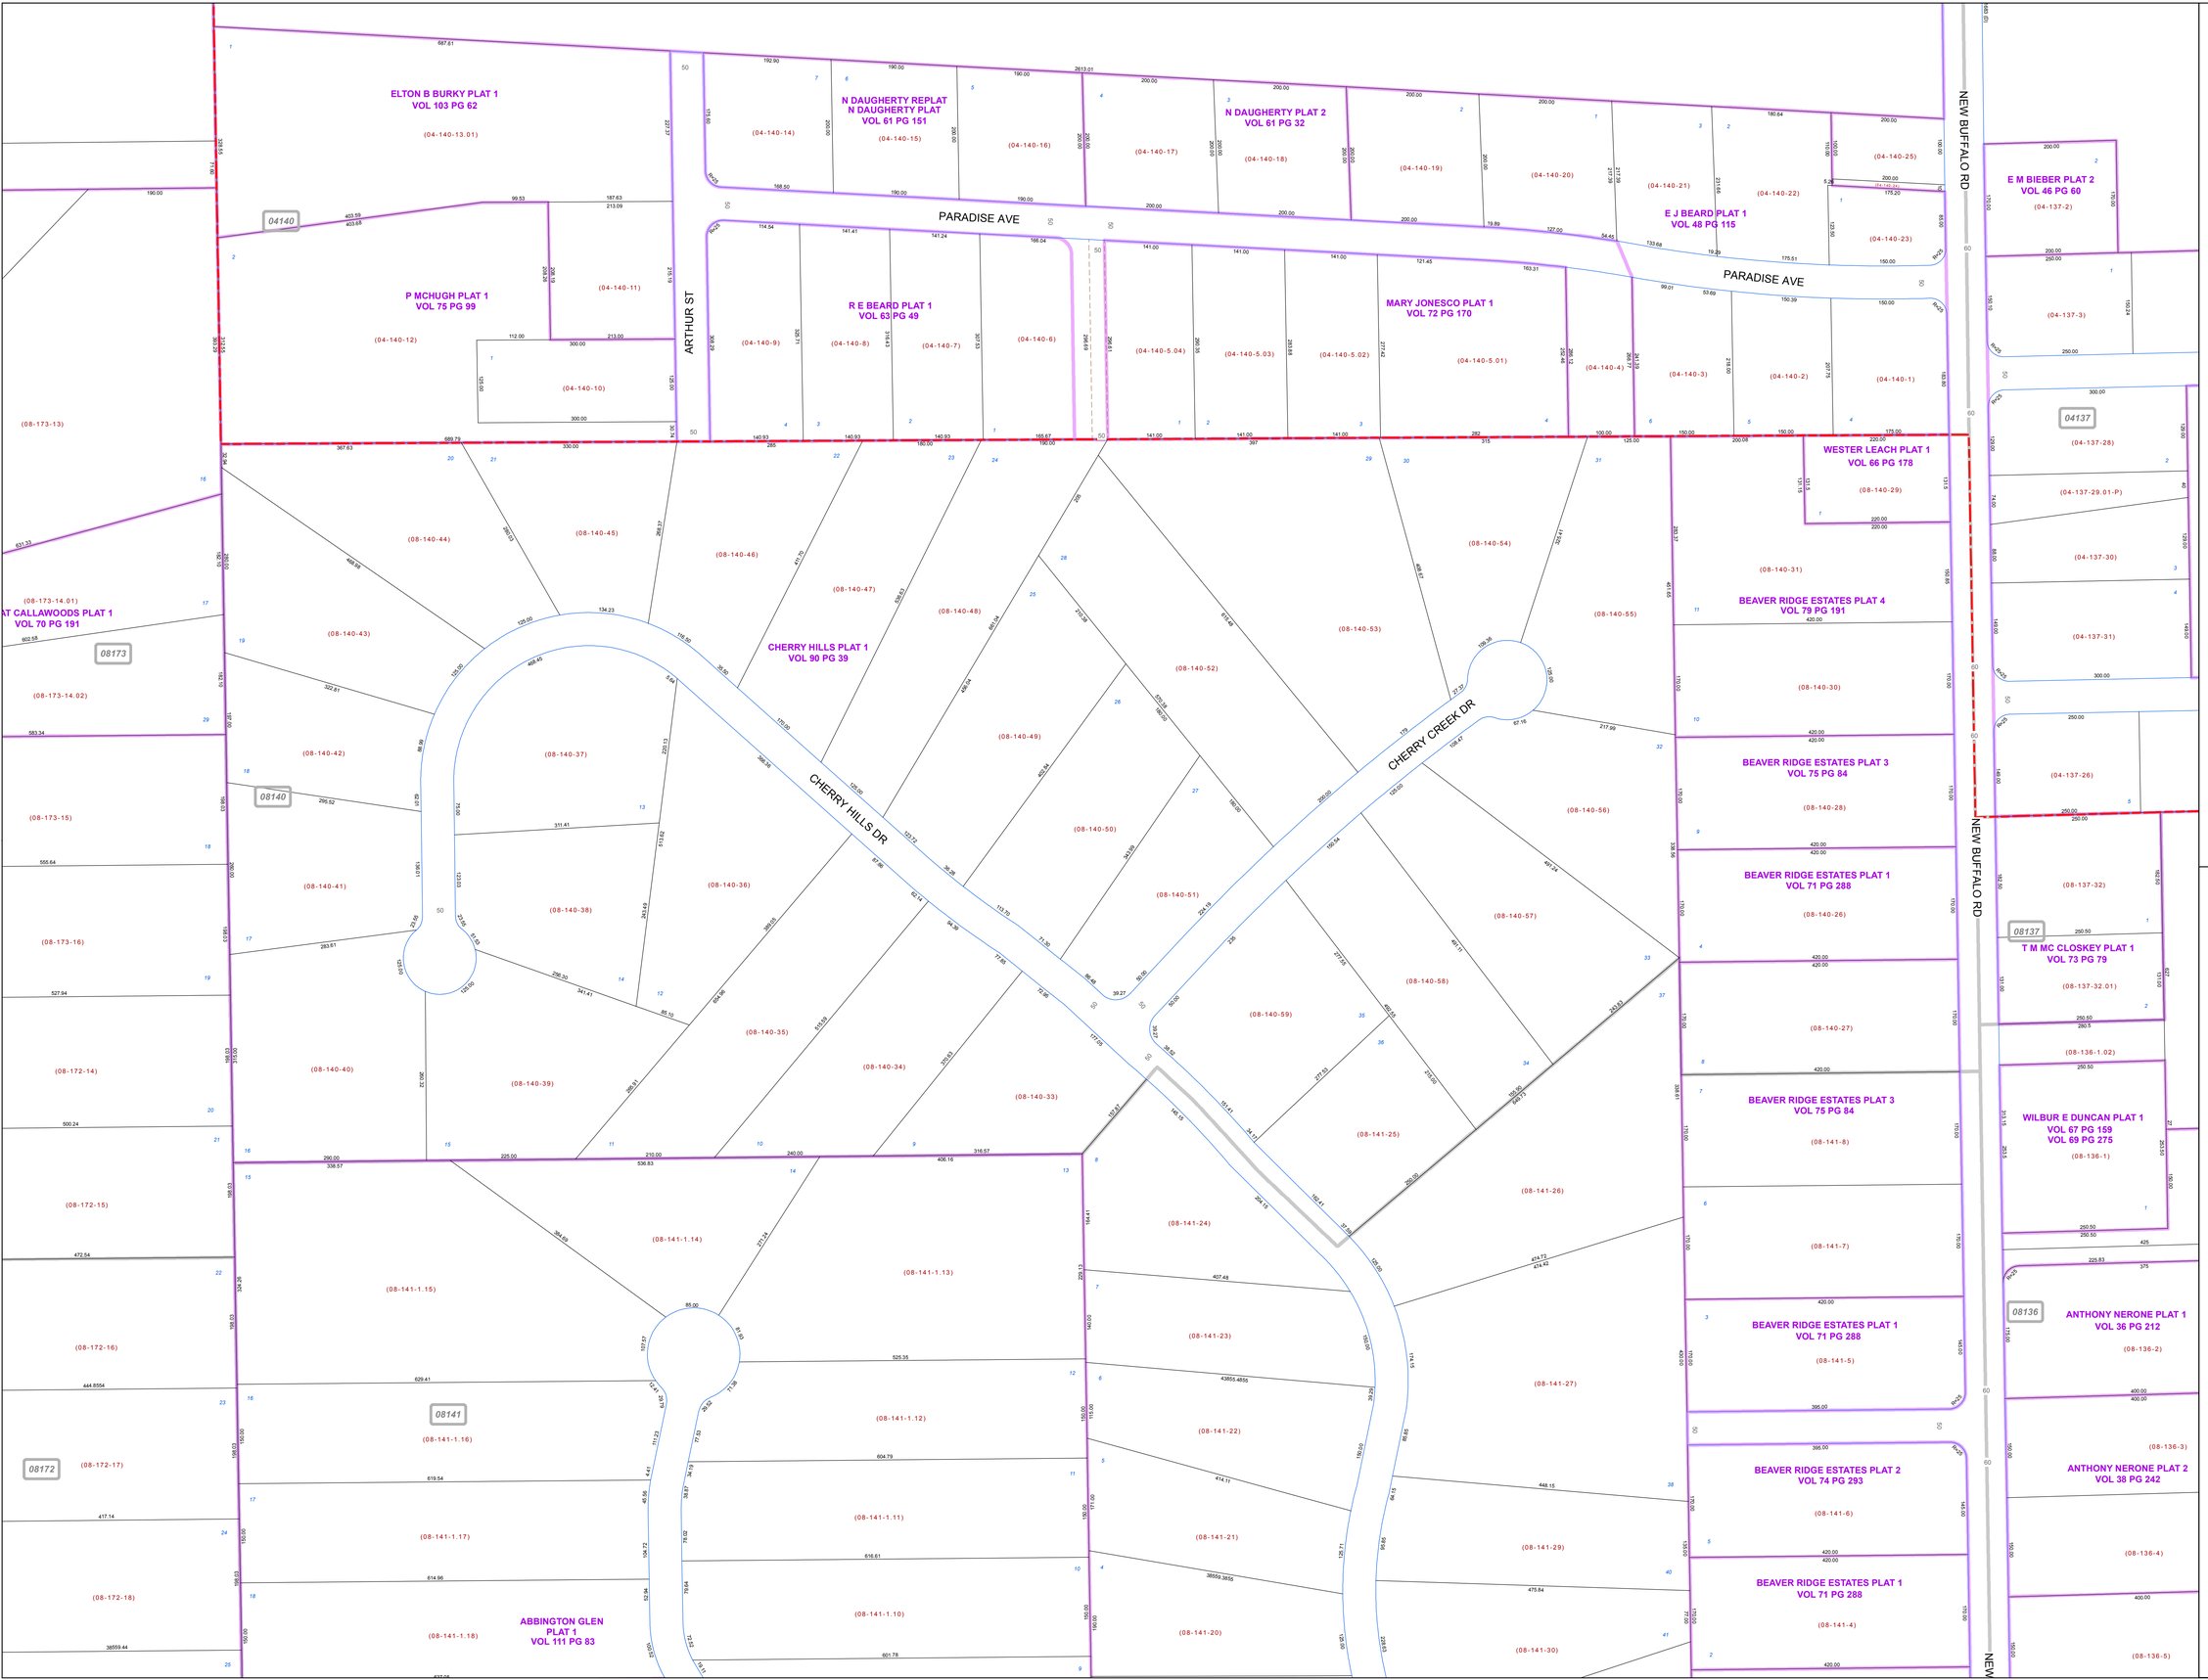

MAHONING COUNTY
OHIO

BEAVER TOWNSHIP

Section 5

TAX MAP
08140

N

SCALE

0 50 100 200 300

Feet
Approximate

Print Date 12/31/2013

LEGEND

- COUNTY LINE
- TOWNSHIP LINE
- CITY LINE
- VILLAGE LINE
- PLAT OUTLINE
- PARCEL LINE
- OLD PARCEL LINE
- PHASE LINE
- ROAD ROW LINE
- RAILROAD ROW LINE
- (01-20-1.03) PARCEL ID NUMBER
- 345 LOT NUMBER
- *BELL PLAT 1* PLAT NAME
- 01004 TAX MAP NUMBER

BEAVER TOWNSHIP
Index Map

08174	04139	04138
08173	04140 / 08140	04137
08172	08141	08136
05171	08142	05135