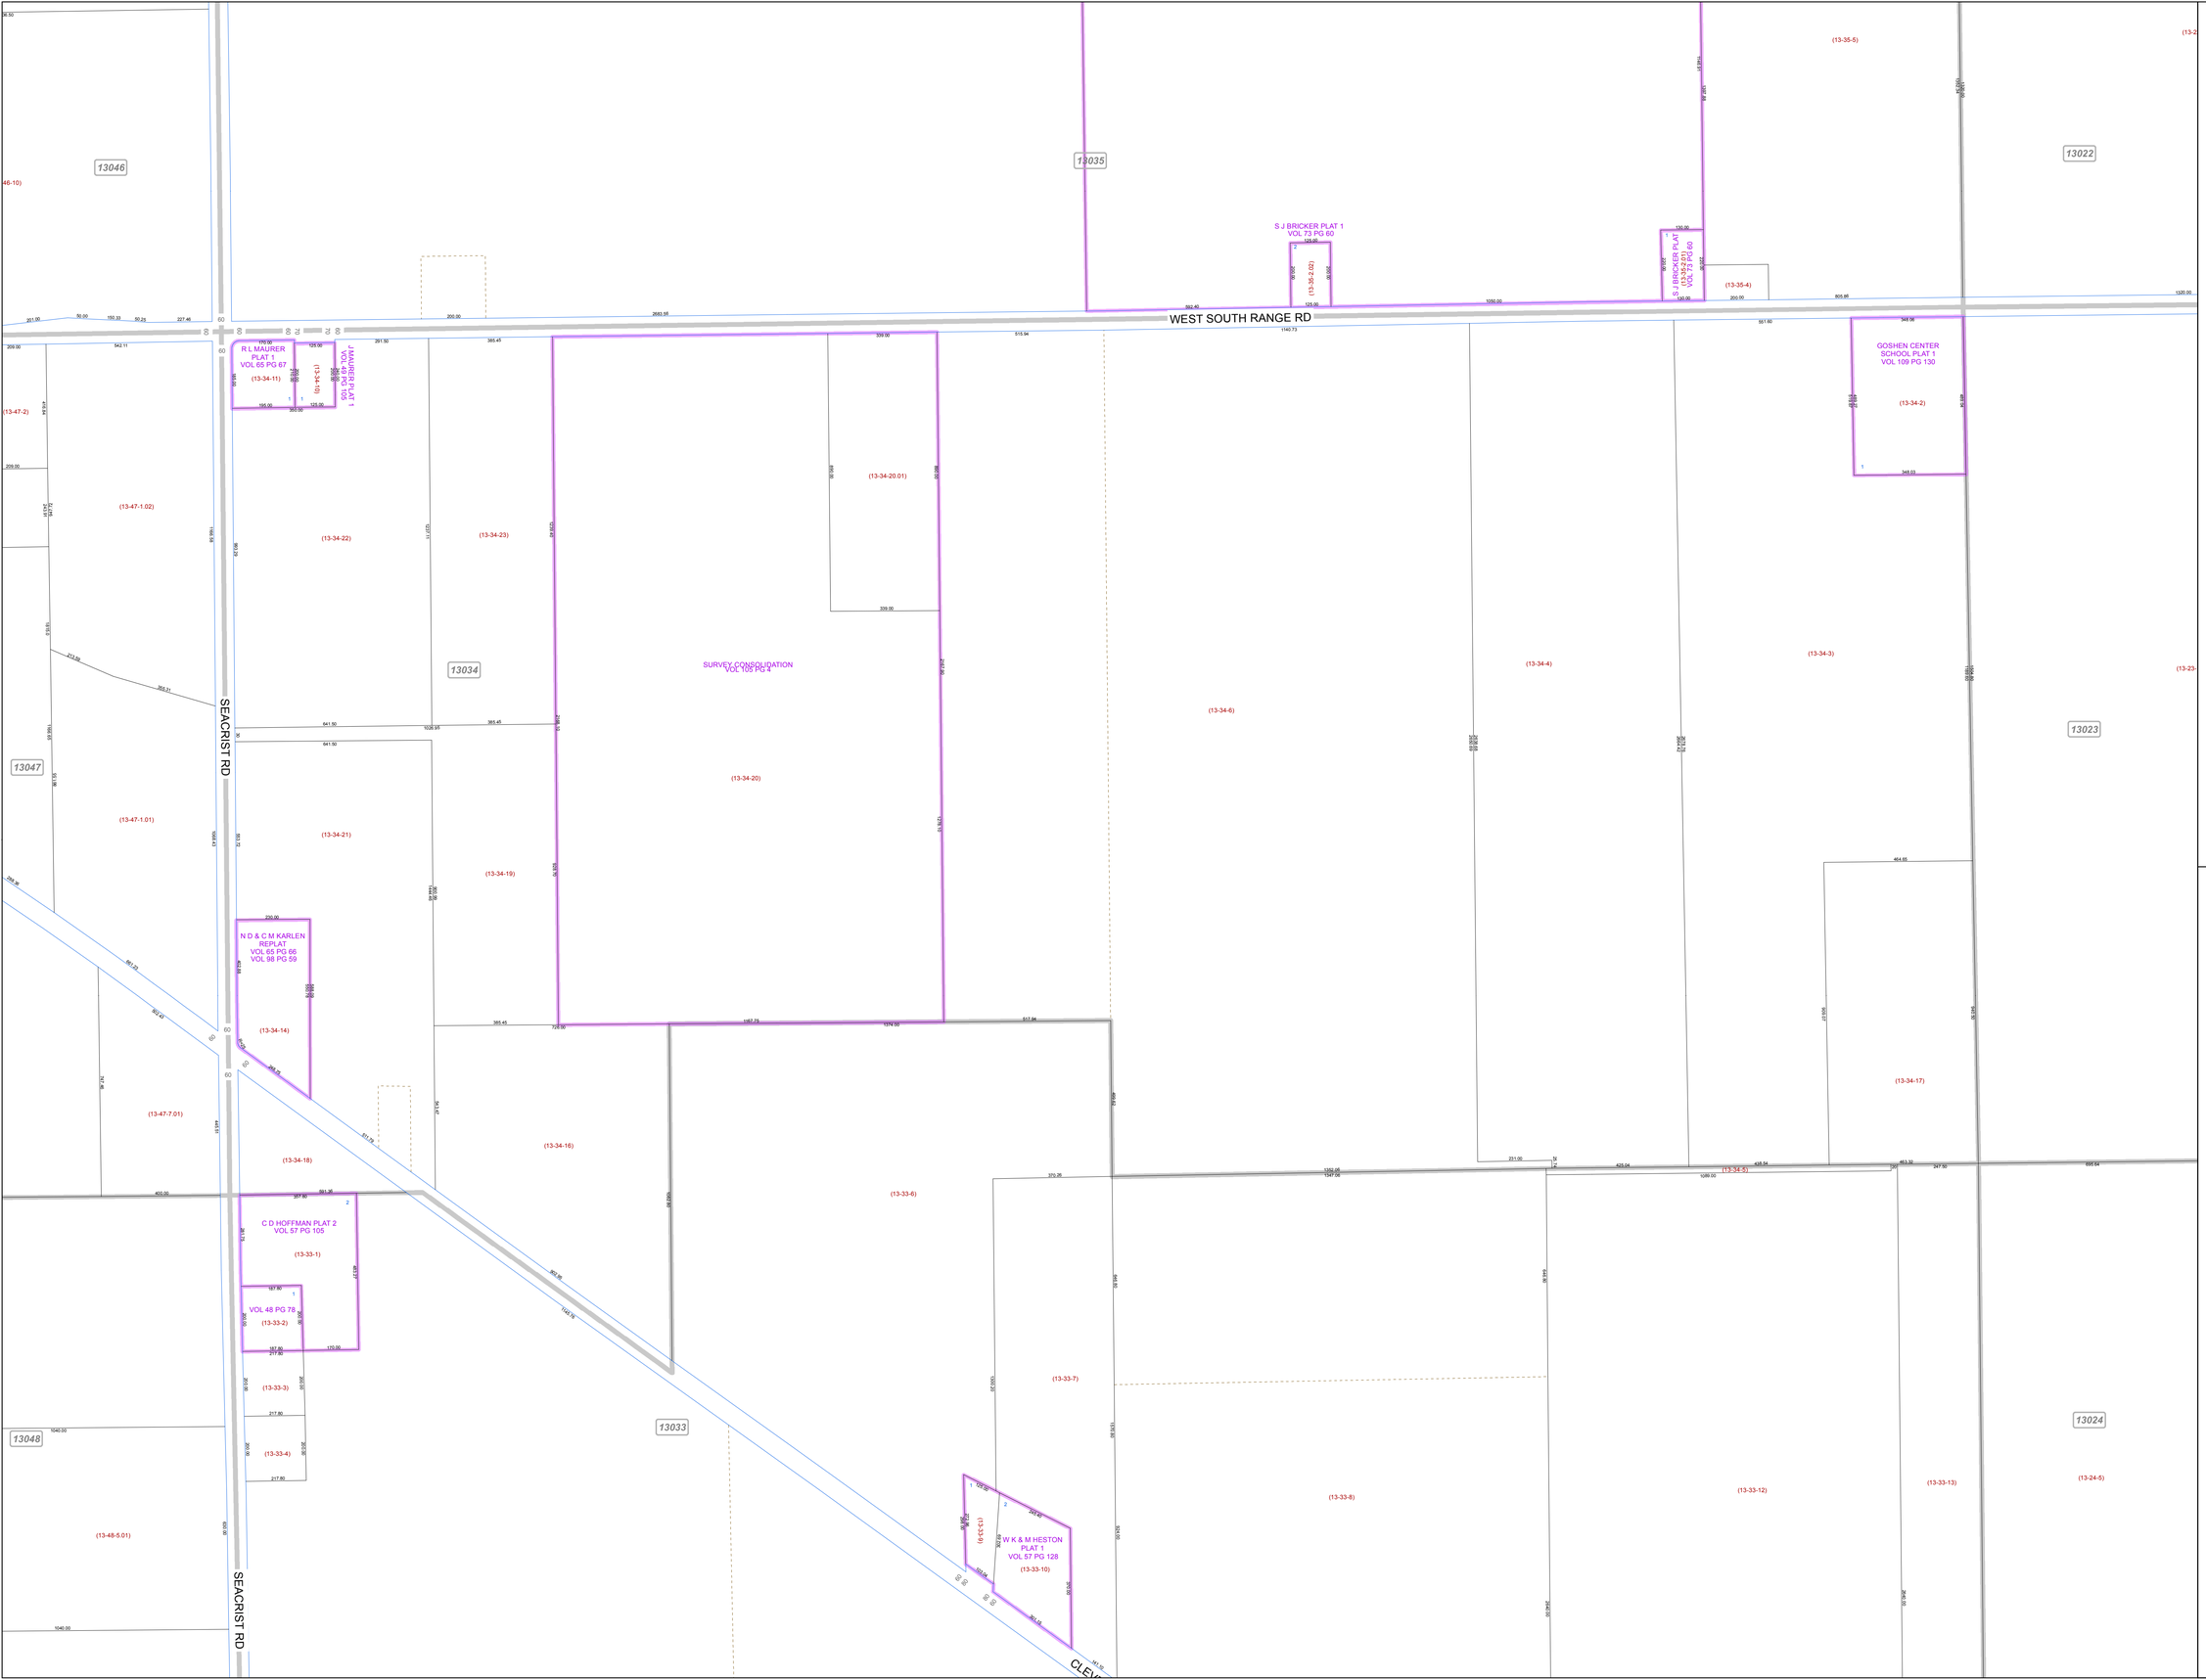

MAHONING COUNTY
OHIO

GOSHEN TOWNSHIP

Section 21 North Half

TAX MAP
13034

N

SCALE

0 100 200 400 600

Feet

Approximate

Print Date 12/31/2013

LEGEND

- COUNTY LINE
- TOWNSHIP LINE
- CITY LINE
- VILLAGE LINE
- PLAT OUTLINE
- PARCEL LINE
- OLD PARCEL LINE
- PHASE LINE
- ROAD ROW LINE
- RAILROAD ROW LINE
- (01-20-1.03) PARCEL ID NUMBER
- 345 LOT NUMBER
- BELL PLAT 1 PLAT NAME
- 01004 TAX MAP NUMBER

GOSHEN TOWNSHIP
Index Map

13045	13036	13021
13046	13035	13022
13047	13034	13023
13048	13033	13024
13049	13032	13025