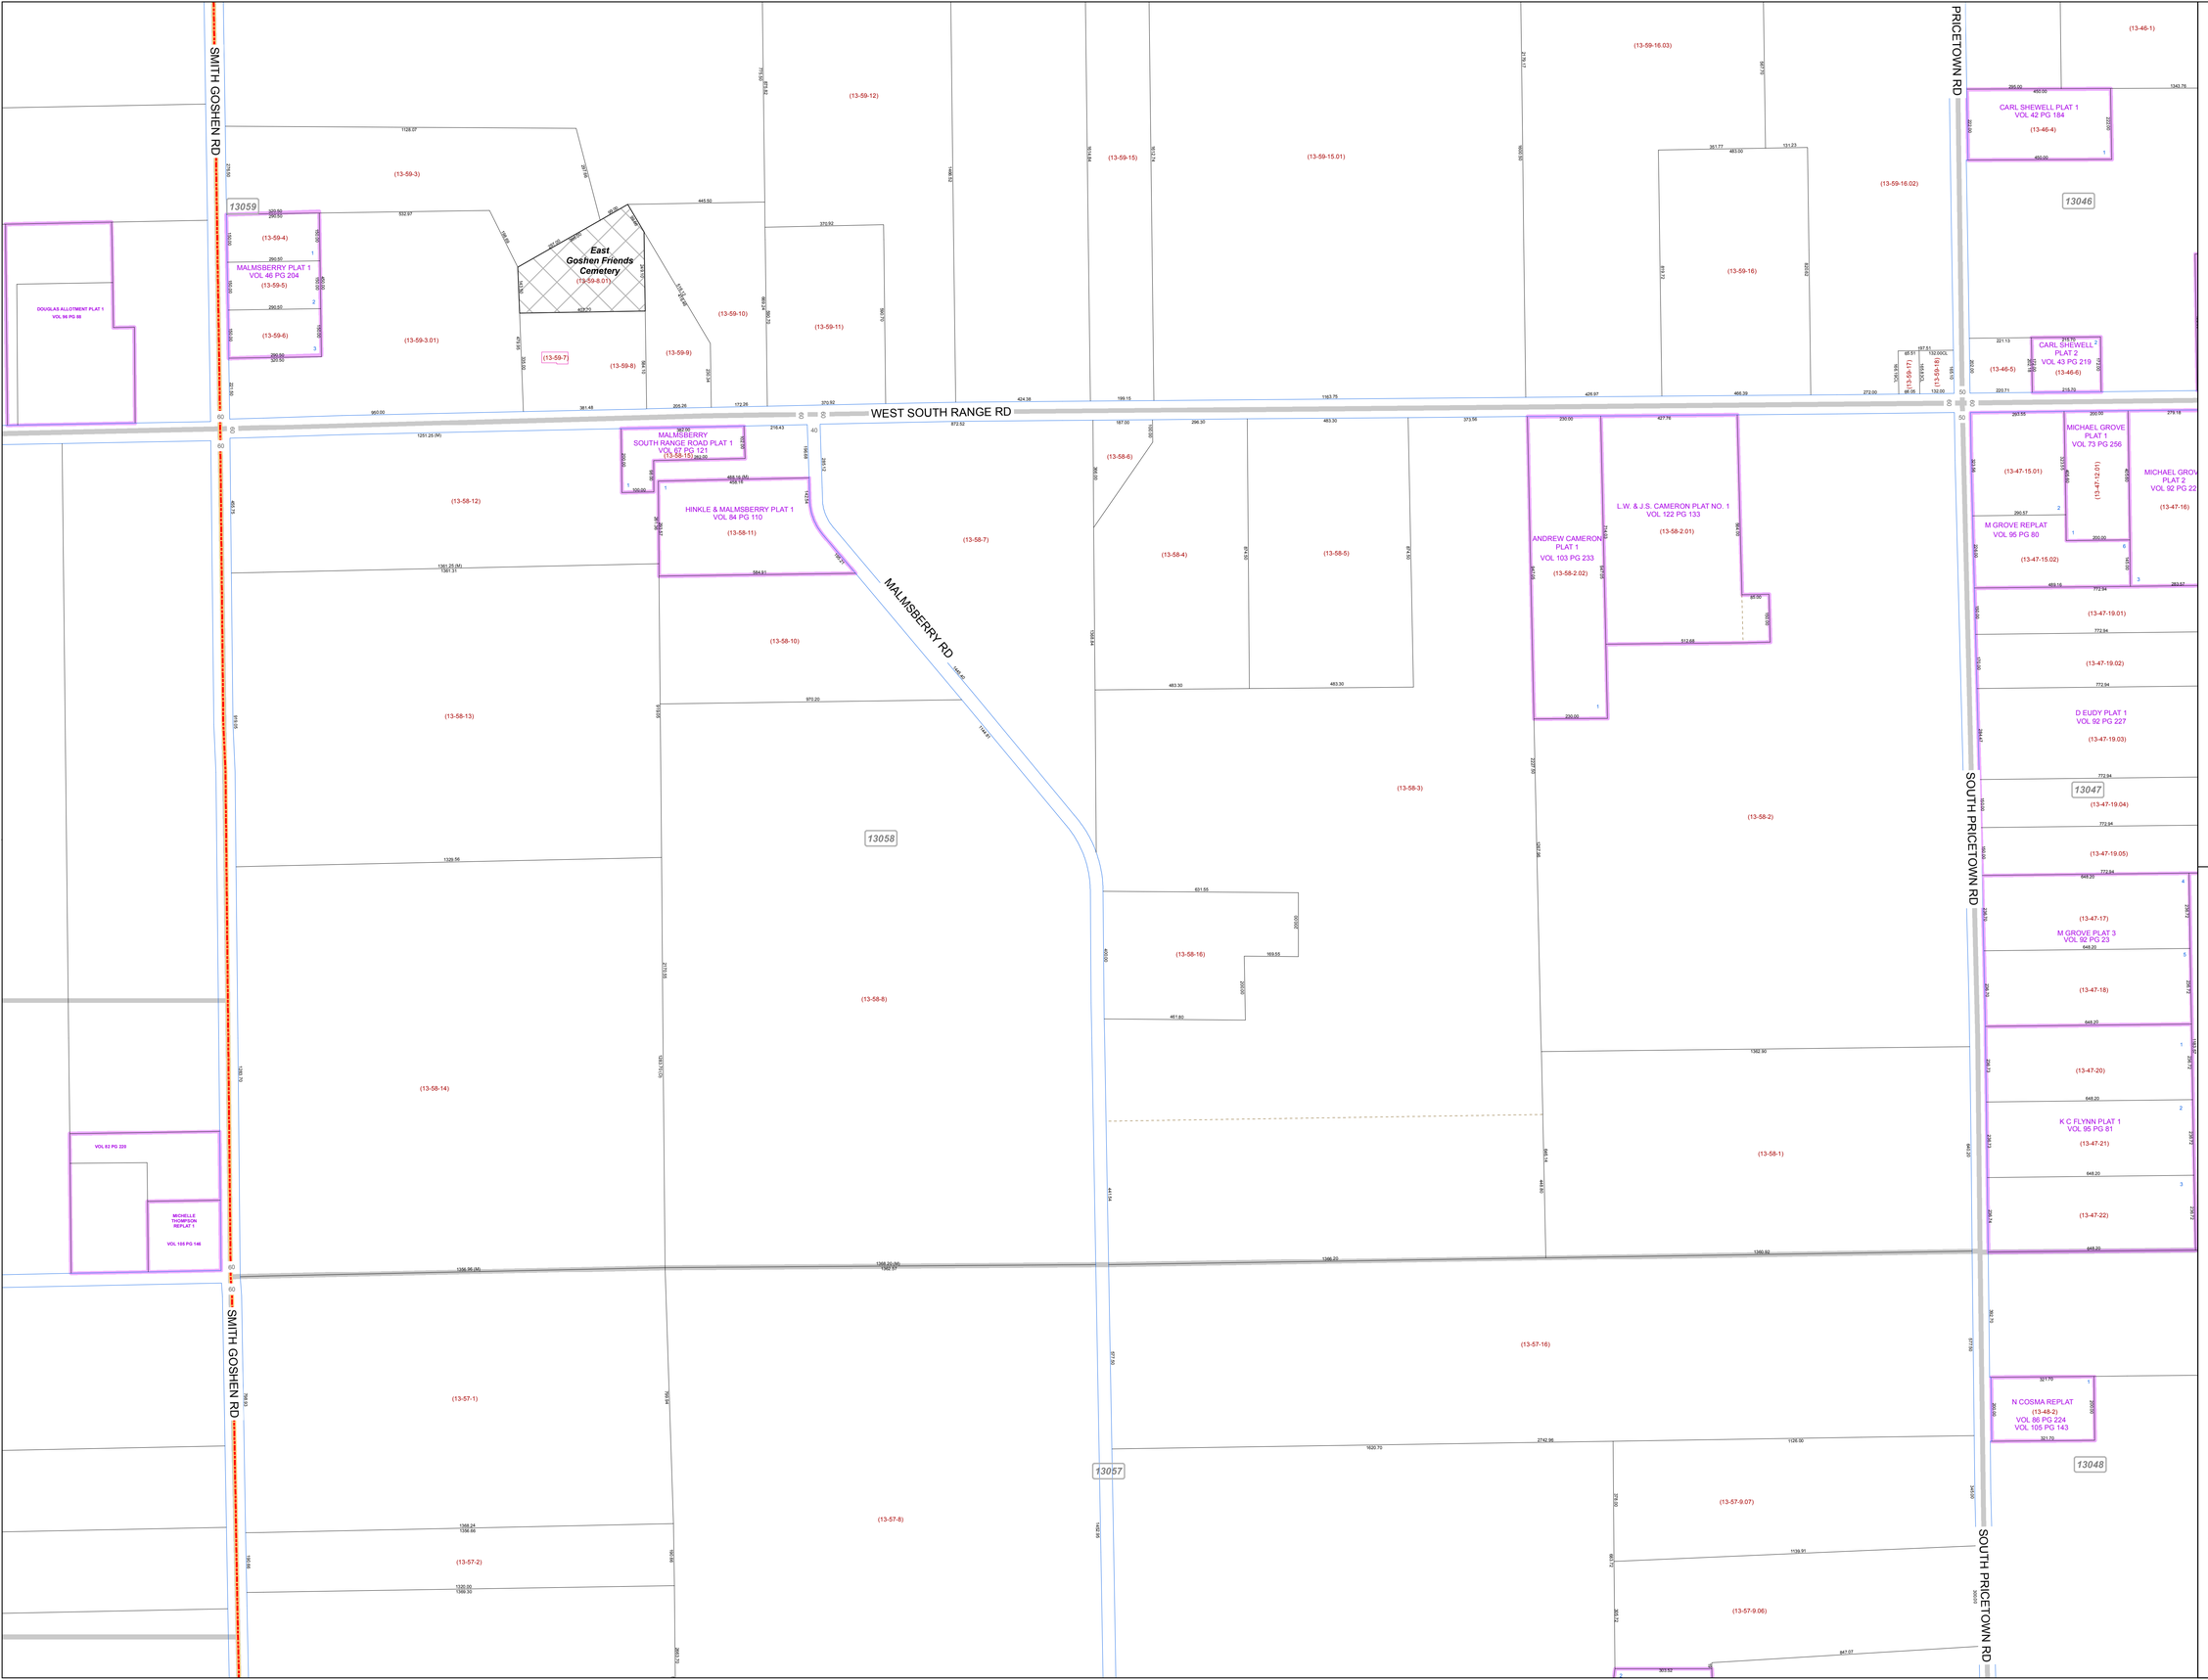

MAHONING COUNTY
OHIO

GOSHEN TOWNSHIP

Section 19 North Half

TAX MAP
13058

N

SCALE

0 100 200 400 600

Feet

Approximate

Print Date 12/31/2013

LEGEND

- COUNTY LINE
- TOWNSHIP LINE
- CITY LINE
- VILLAGE LINE
- PLAT OUTLINE
- PARCEL LINE
- OLD PARCEL LINE
- PHASE LINE
- ROAD ROW LINE
- RAILROAD ROW LINE
- (01-20-1.03) PARCEL ID NUMBER
- *345* LOT NUMBER
- *BELL PLAT 1* PLAT NAME
- *01004* TAX MAP NUMBER

GOSHEN TOWNSHIP
Index Map

	16136	13060	13045
	16137	13059	13046
	16138		
	16069	13058	13047
	16068		
16072	16067	13057	13048
16006	16001	13056	13049