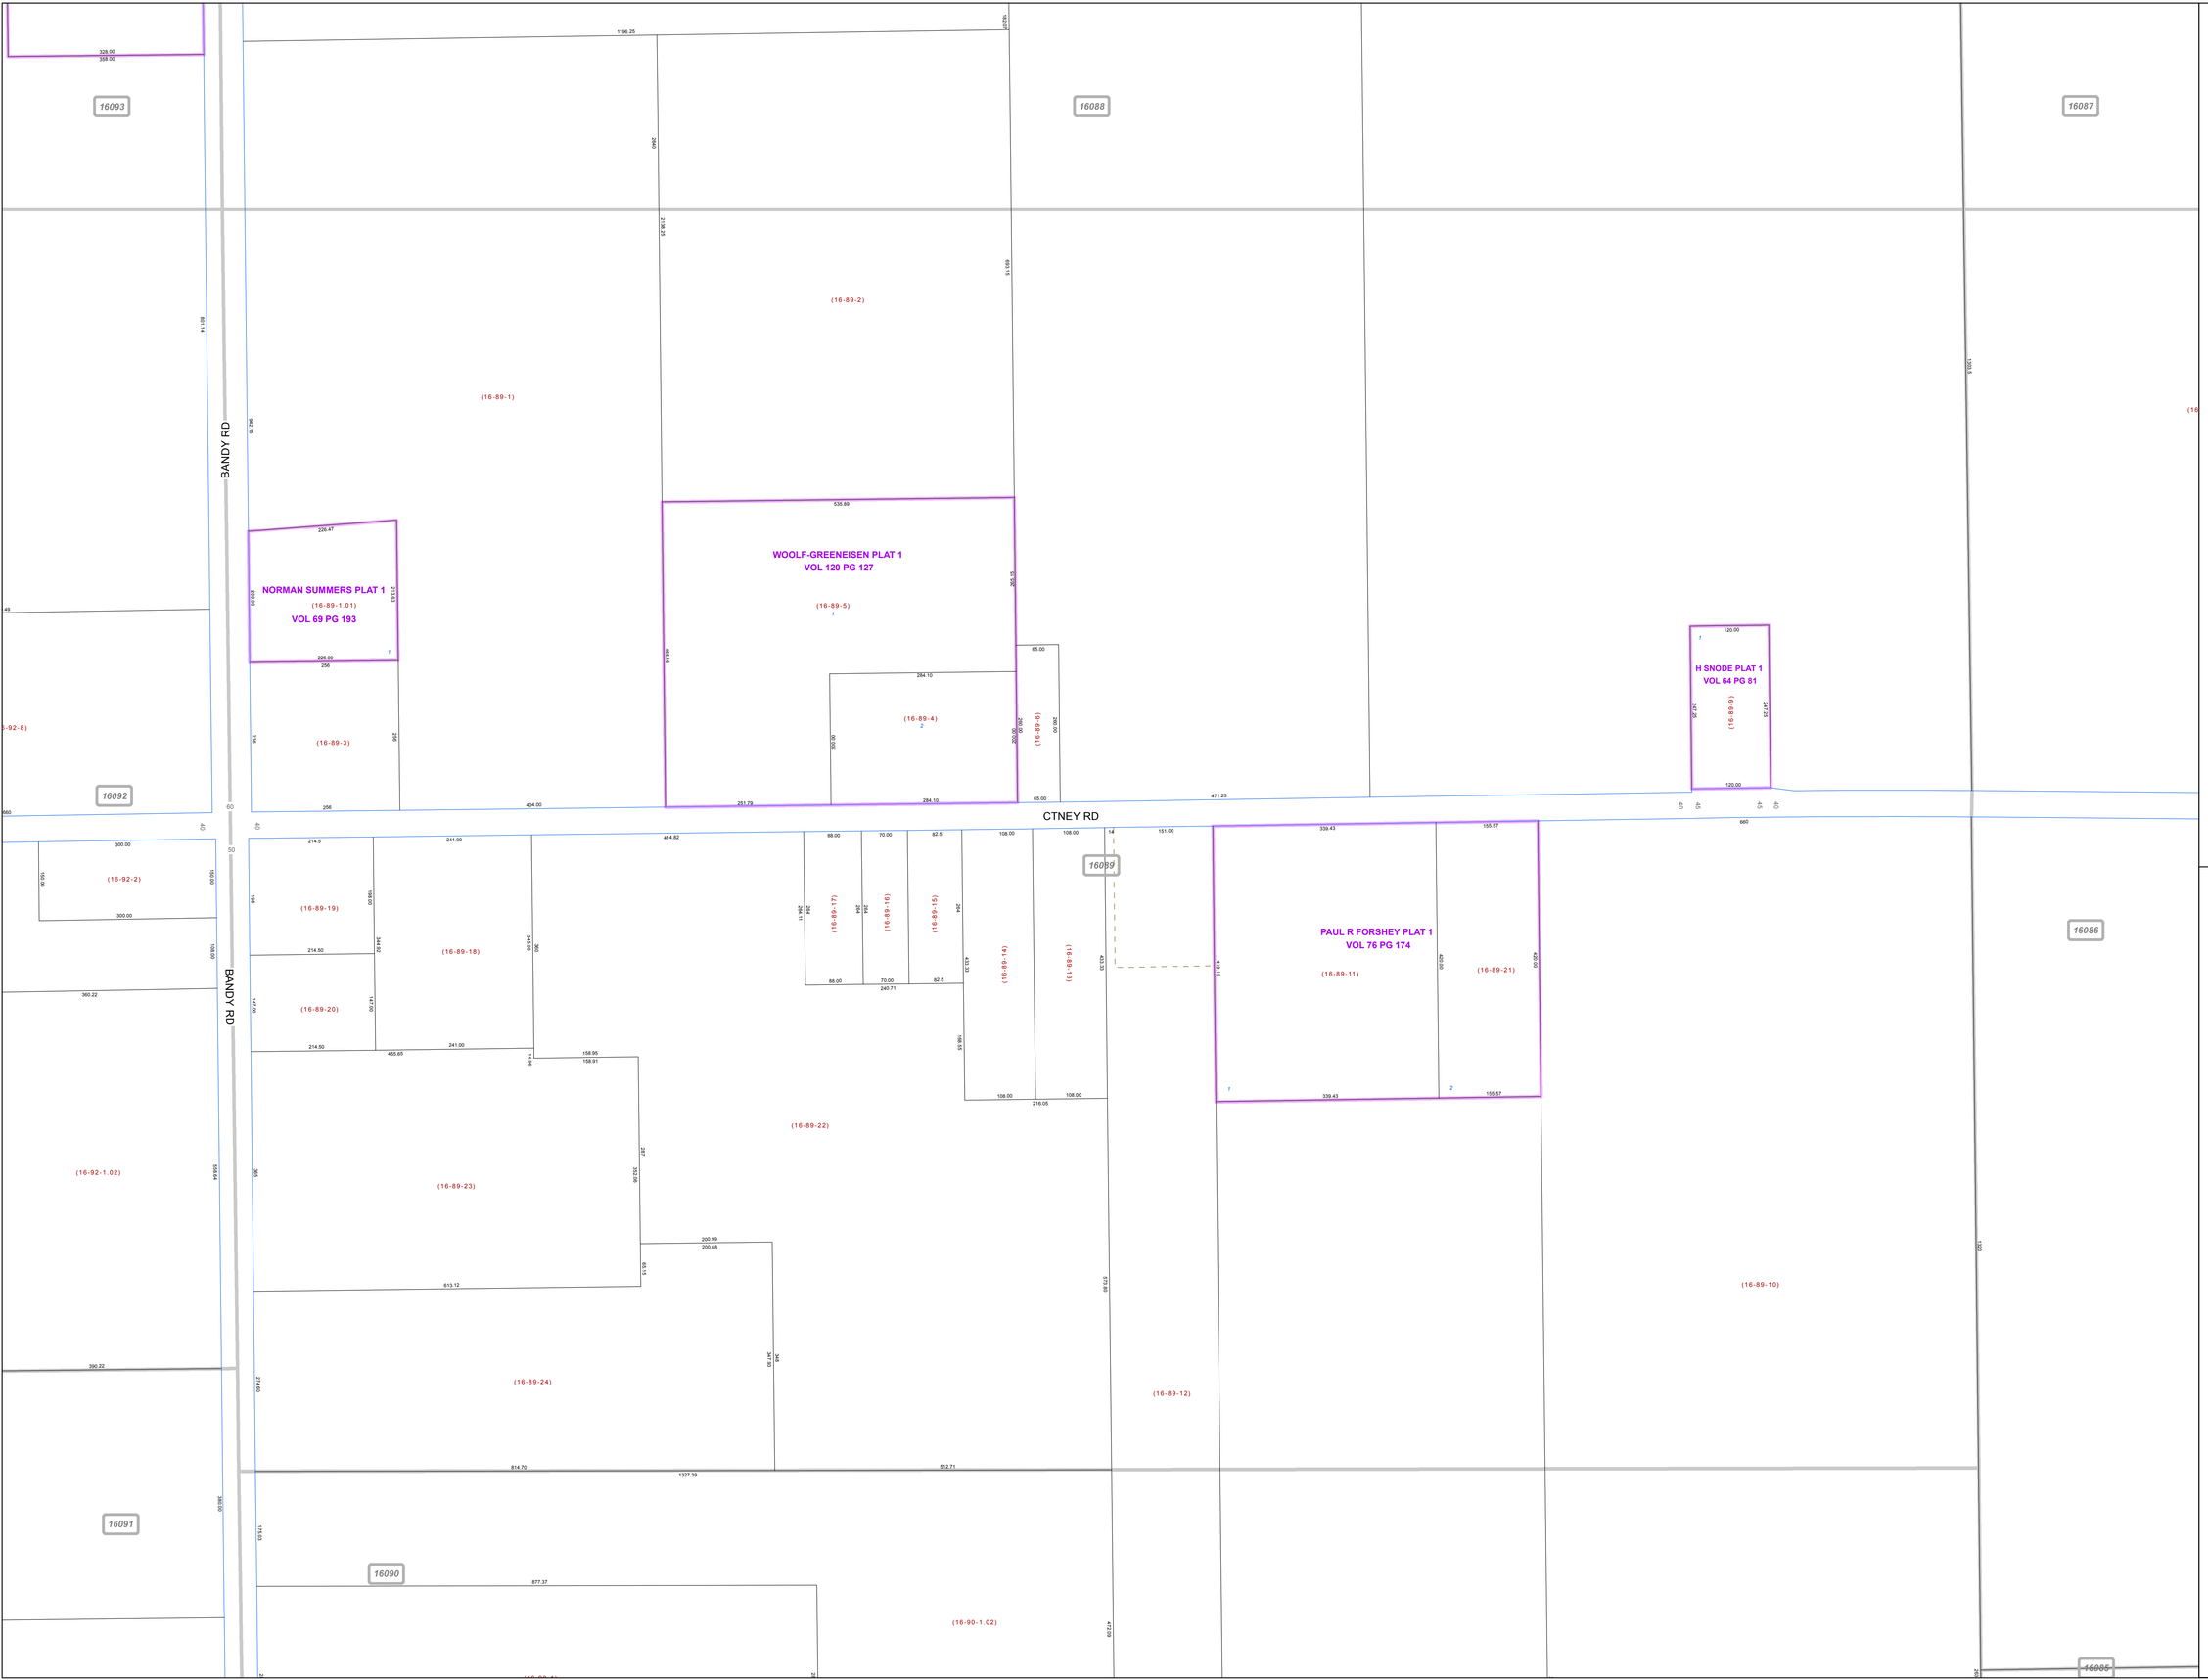

MAHONING COUNTY OHIO

SMITH TOWNSHIP

Section 21

TAX MAP 16089

SCALE

0 50 100 200 300

Feet

Approximate

Print Date 12/31/2013

LEGEND

- COUNTY LINE
- TOWNSHIP LINE
- CITY LINE
- VILLAGE LINE
- PLAT OUTLINE
- PARCEL LINE
- OLD PARCEL LINE
- PHASE LINE
- ROAD ROW LINE
- RAILROAD ROW LINE
- (01-20-1.03) PARCEL ID NUMBER
- 345 LOT NUMBER
- BELL PLAT 1 PLAT NAME
- 01004 TAX MAP NUMBER

SMITH TOWNSHIP Index Map

16114		
16093	16088	16087
16092	16089	16086
16091	16090	16085
16019	16018	16013