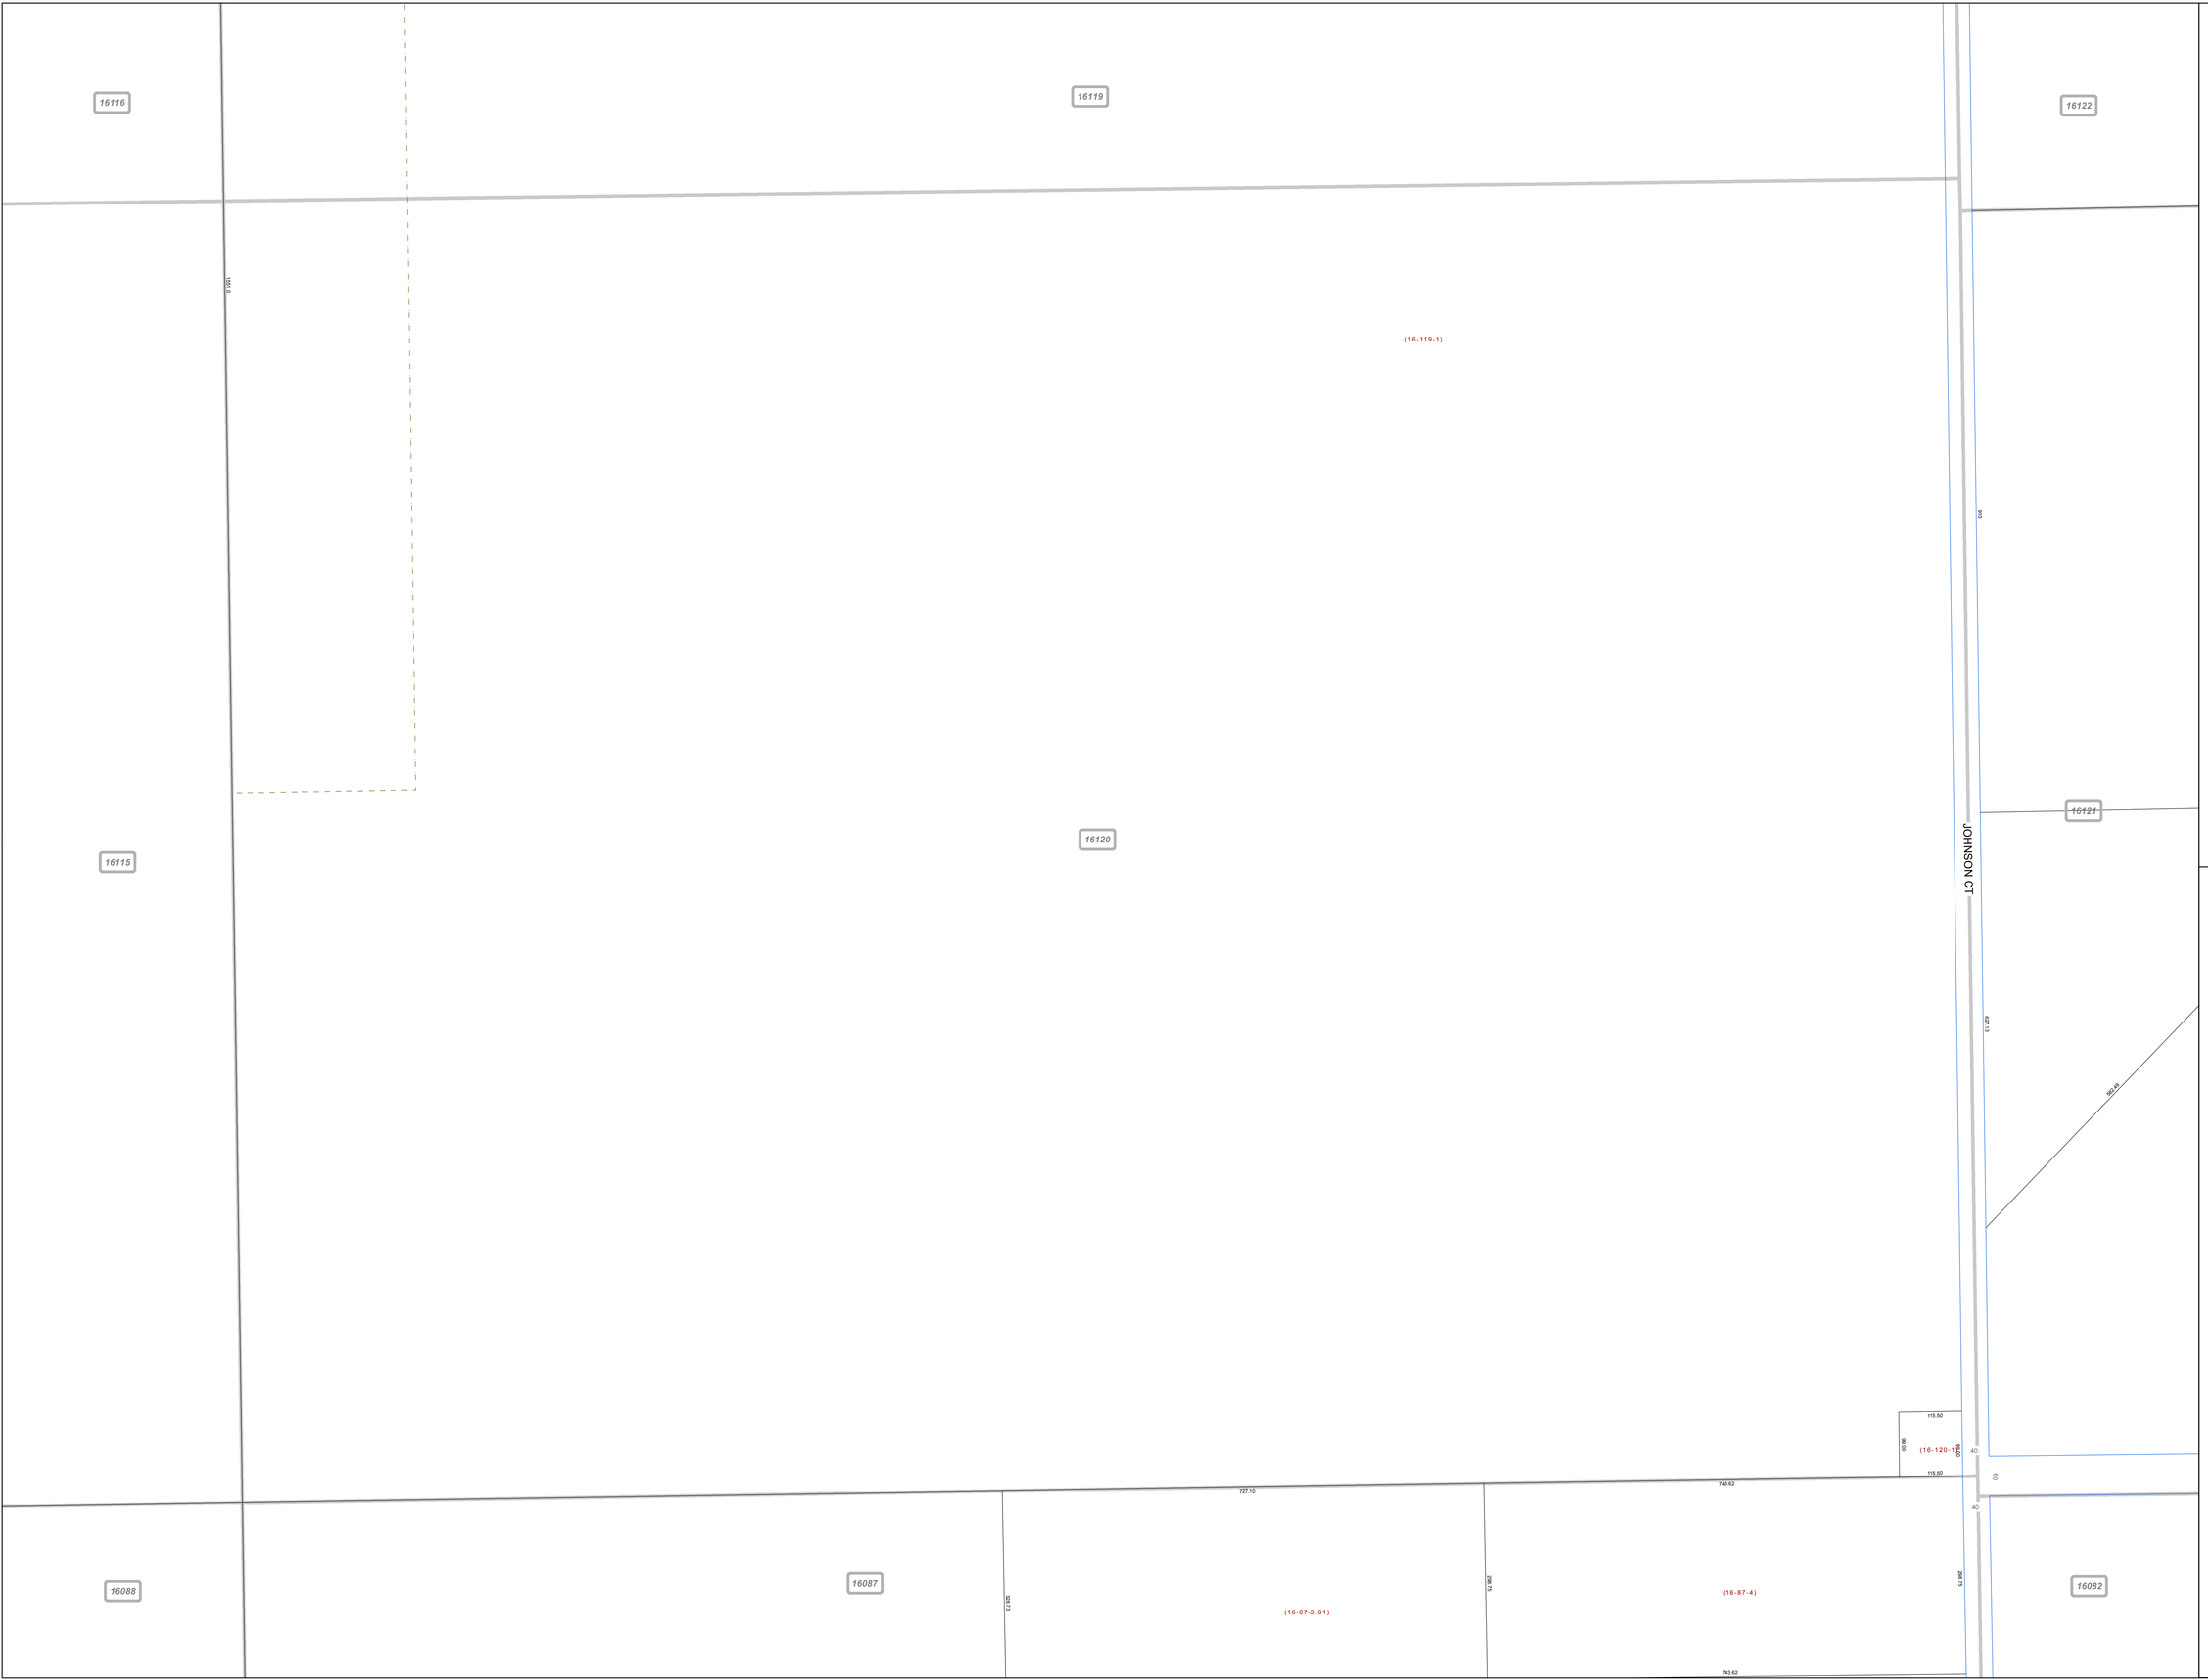

MAHONING COUNTY
OHIO

SMITH TOWNSHIP

Section 16

TAX MAP
16120

N

SCALE

0 50 100 200 300

Feet

Approximate

Print Date 12/31/2013

LEGEND

- COUNTY LINE
- TOWNSHIP LINE
- CITY LINE
- VILLAGE LINE
- PLAT OUTLINE
- PARCEL LINE
- OLD PARCEL LINE
- PHASE LINE
- ROAD ROW LINE
- RAILROAD ROW LINE
- (01-20-1.03) PARCEL ID NUMBER
- 345 LOT NUMBER
- BELL PLAT 1 PLAT NAME
- 01004 TAX MAP NUMBER

SMITH TOWNSHIP
Index Map

16117	16118	16123
16116	16119	16122
16115	16120	16121
16088	16087	16082
		20016