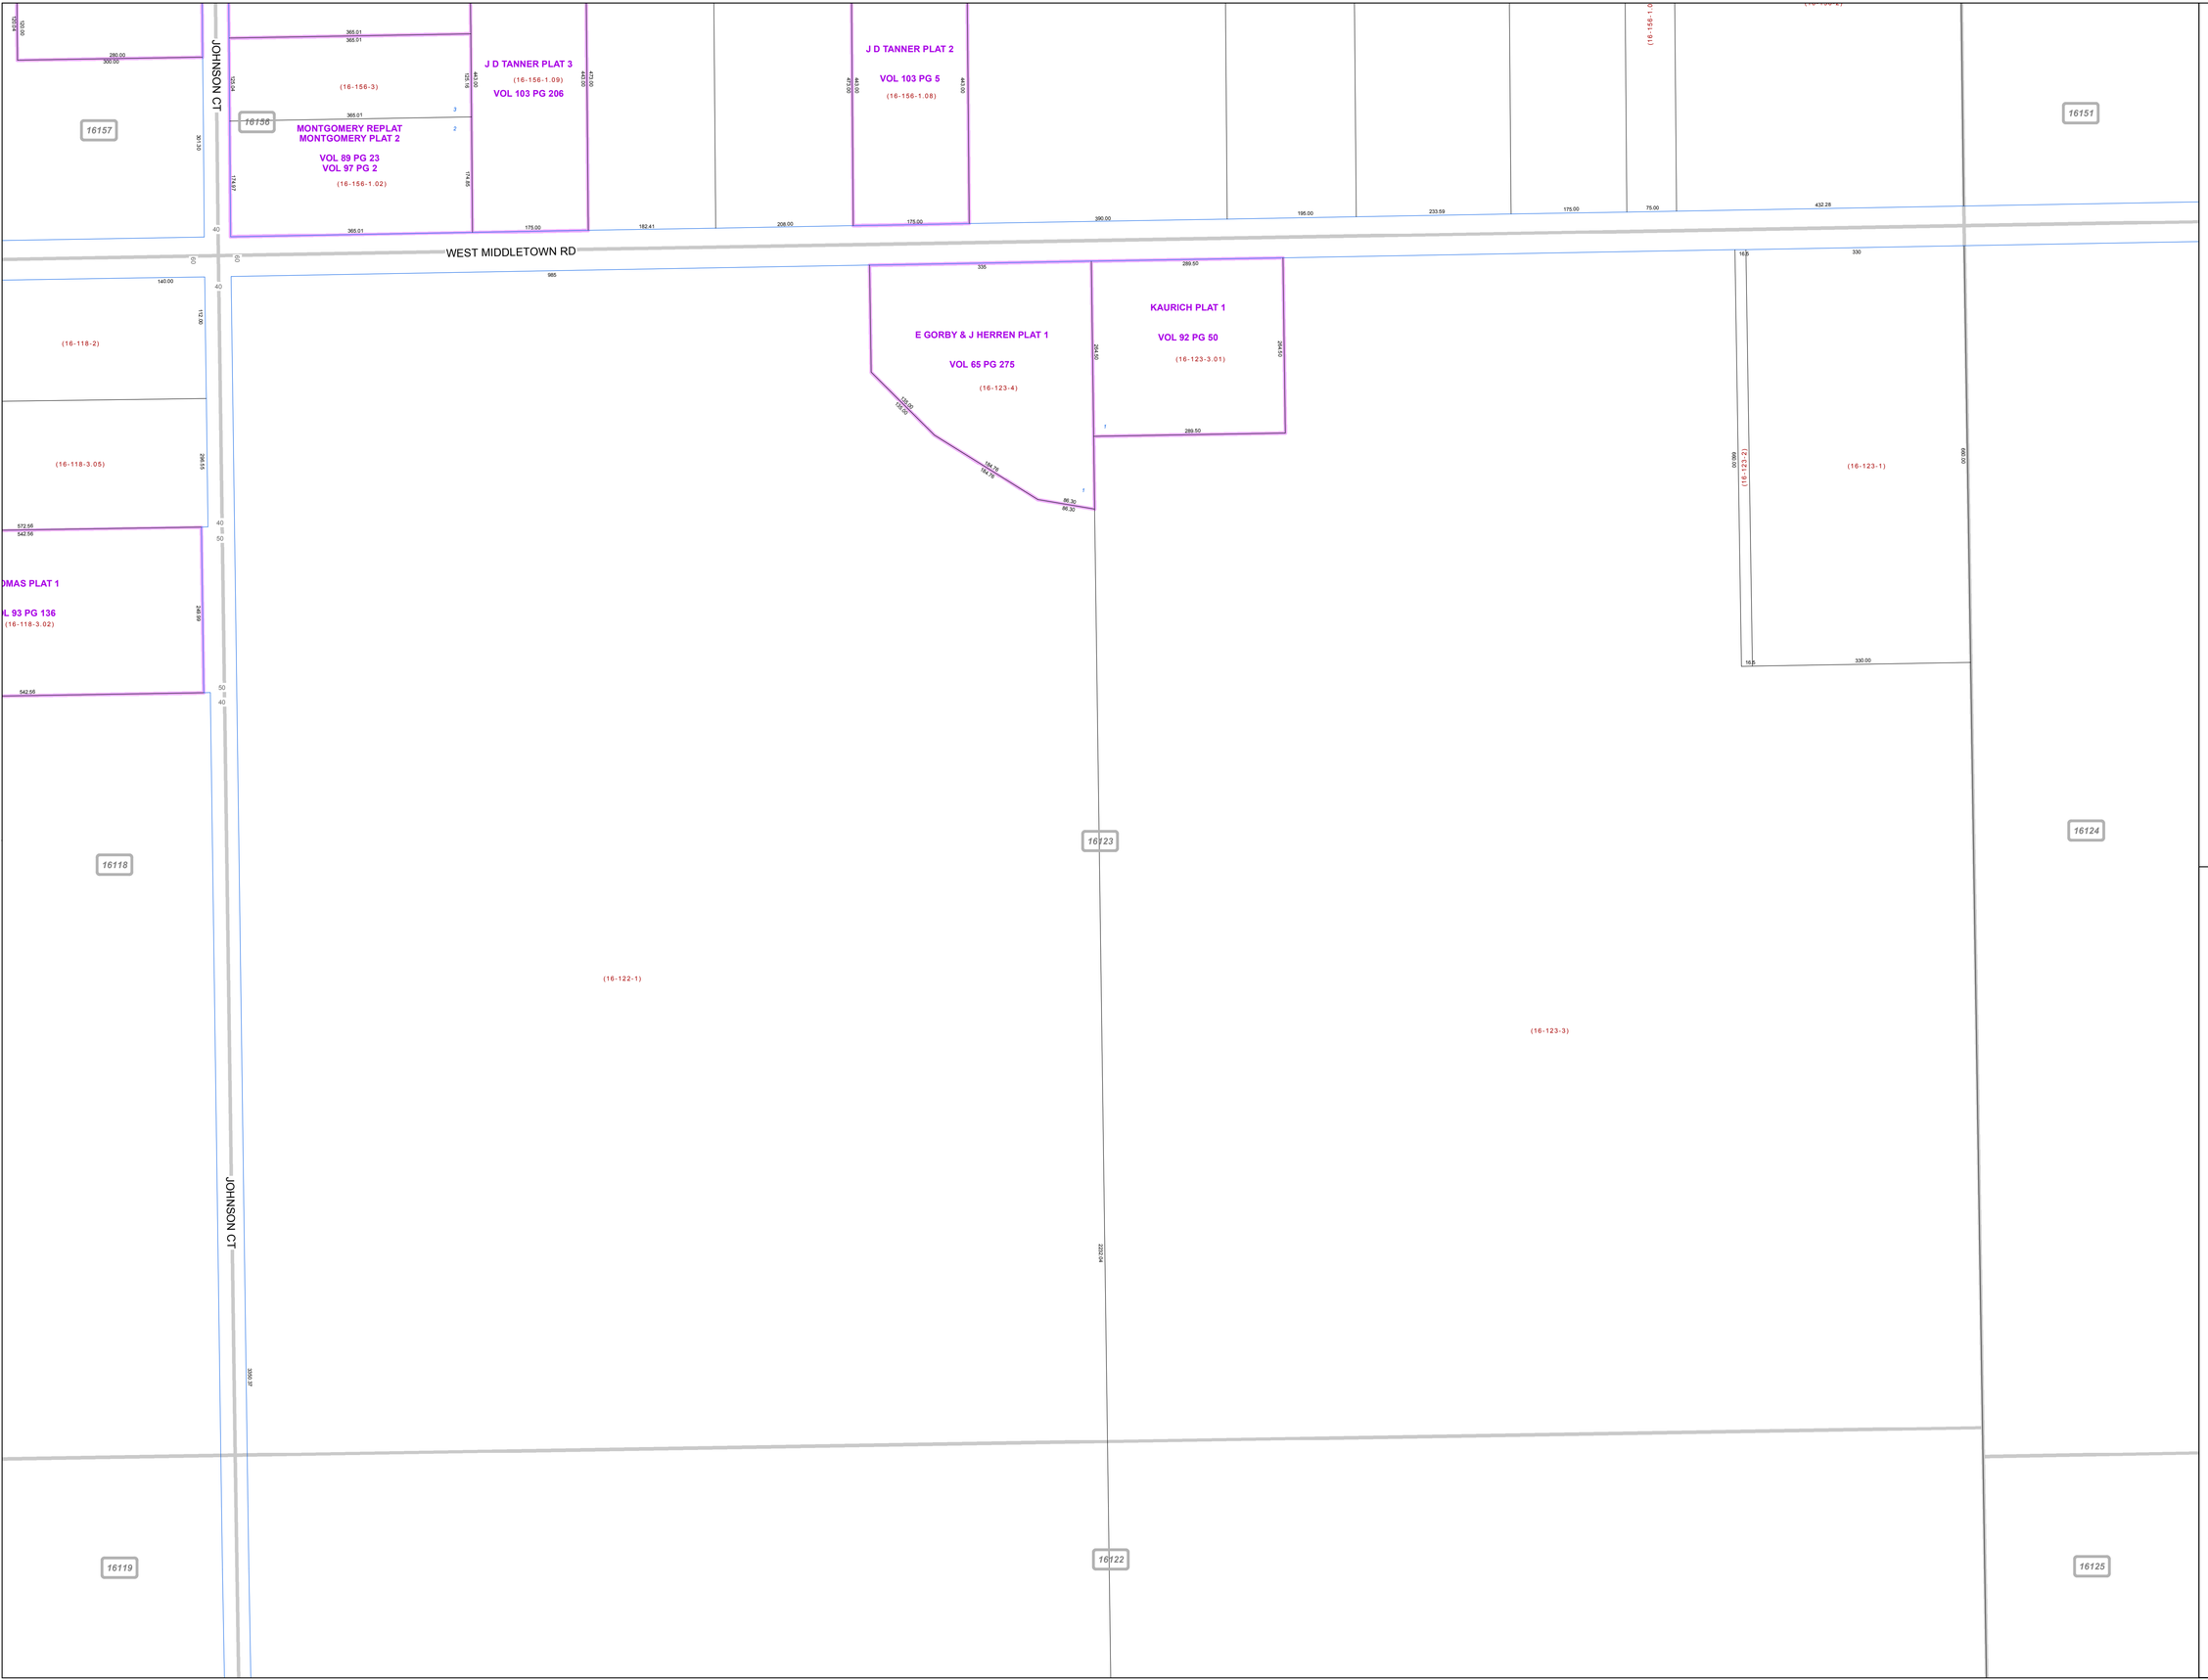


# MAHONING COUNTY
# OHIO

## SMITH TOWNSHIP

*Section 15*

## TAX MAP
## 16123

N

**SCALE**

0 50 100 200 300

Feet

Approximate

Print Date 12/31/2013

## LEGEND

- COUNTY LINE
- TOWNSHIP LINE
- CITY LINE
- VILLAGE LINE
- PLAT OUTLINE
- PARCEL LINE
- OLD PARCEL LINE
- PHASE LINE
- ROAD ROW LINE
- RAILROAD ROW LINE
- (01-20-1.03) PARCEL ID NUMBER
- 345 LOT NUMBER
- BELL PLAT 1 PLAT NAME
- 01004 TAX MAP NUMBER

## SMITH TOWNSHIP
### Index Map

| | | |
|---|---|---|
| 16157 | 16156 | 16151 |
| 16118 | 16123 | 16124 |
| 16119 | 16122 | 16125 |
| 16120 | 16121 | |