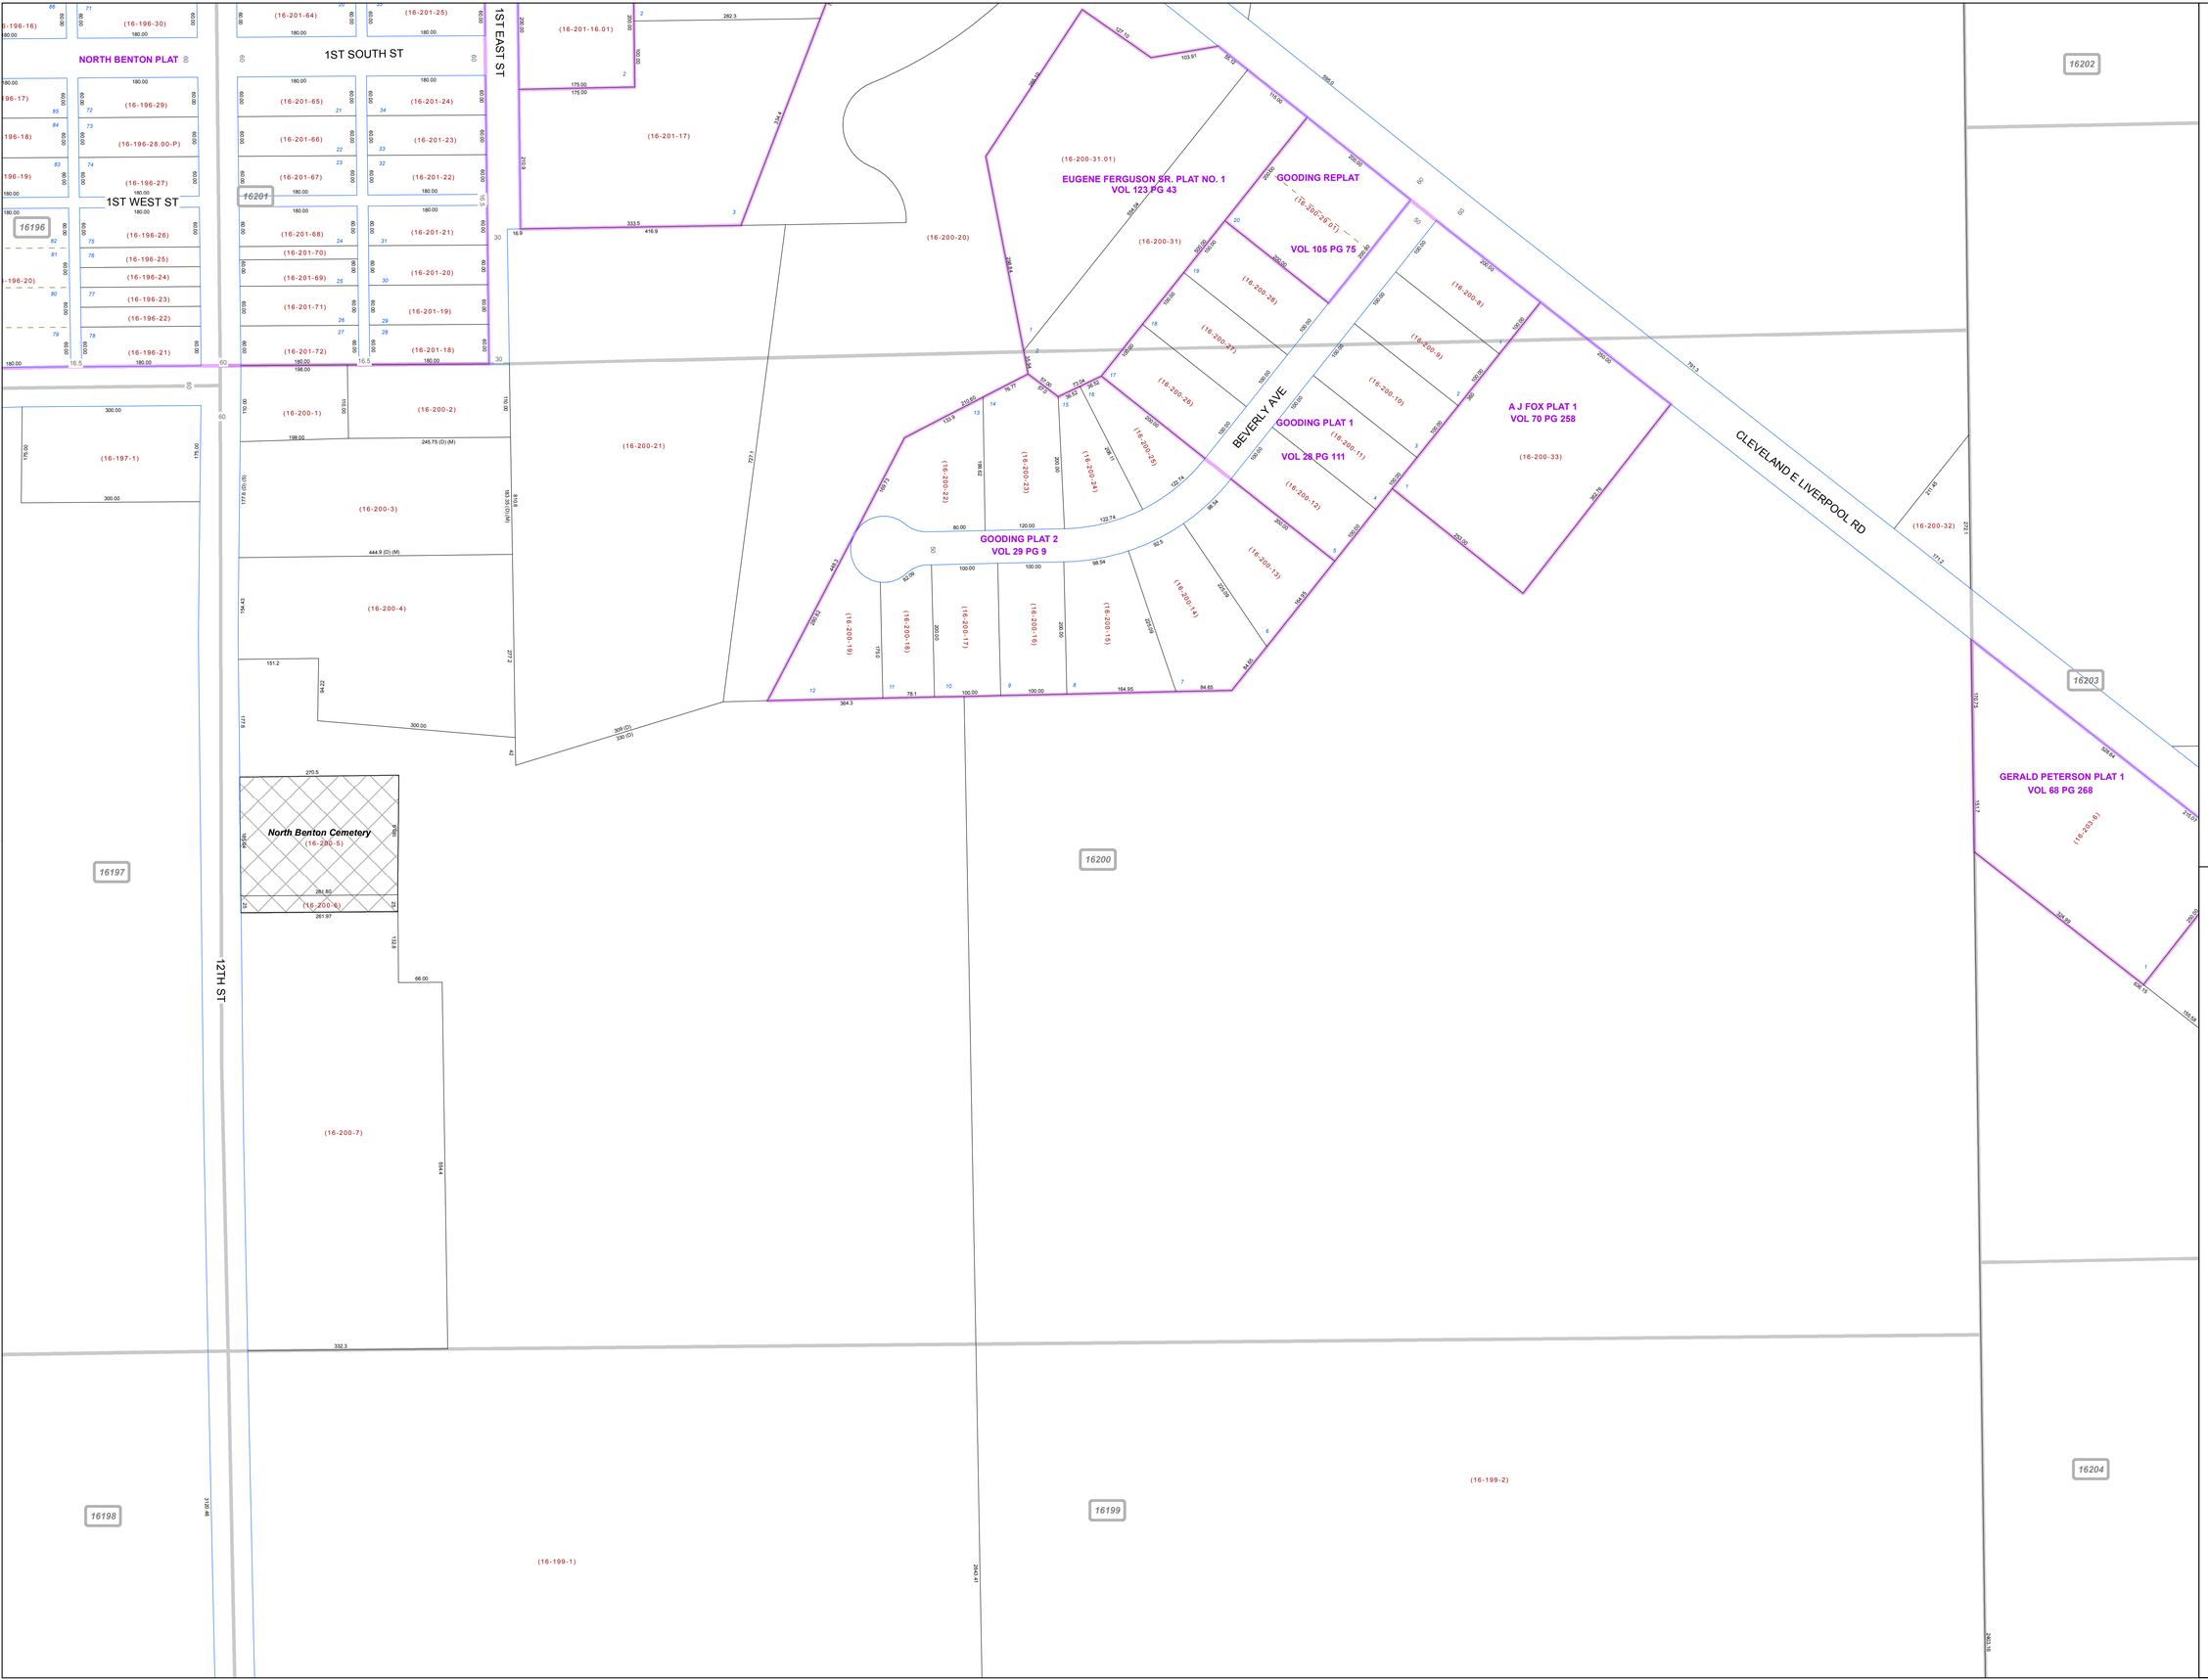

MAHONING COUNTY
OHIO
SMITH TOWNSHIP
Section 2

TAX MAP
16200

SCALE

0 50 100 200 300

Feet
Approximate

Print Date 12/31/2013

LEGEND

- COUNTY LINE
- TOWNSHIP LINE
- CITY LINE
- VILLAGE LINE
- PLAT OUTLINE
- PARCEL LINE
- OLD PARCEL LINE
- PHASE LINE
- ROAD ROW LINE
- RAILROAD ROW LINE
- (01-20-1.03) PARCEL ID NUMBER
- 345 LOT NUMBER
- BELL PLAT 1 PLAT NAME
- 01004 TAX MAP NUMBER

SMITH TOWNSHIP
Index Map

16196	16201	16202
16197	16200	16203
16198	16199	16204
16153	16148	16147