MAHONING COUNTY
OHIO
BERLIN TOWNSHIP
Great Lot 1 & 8 Tract 2

TAX MAP
22001

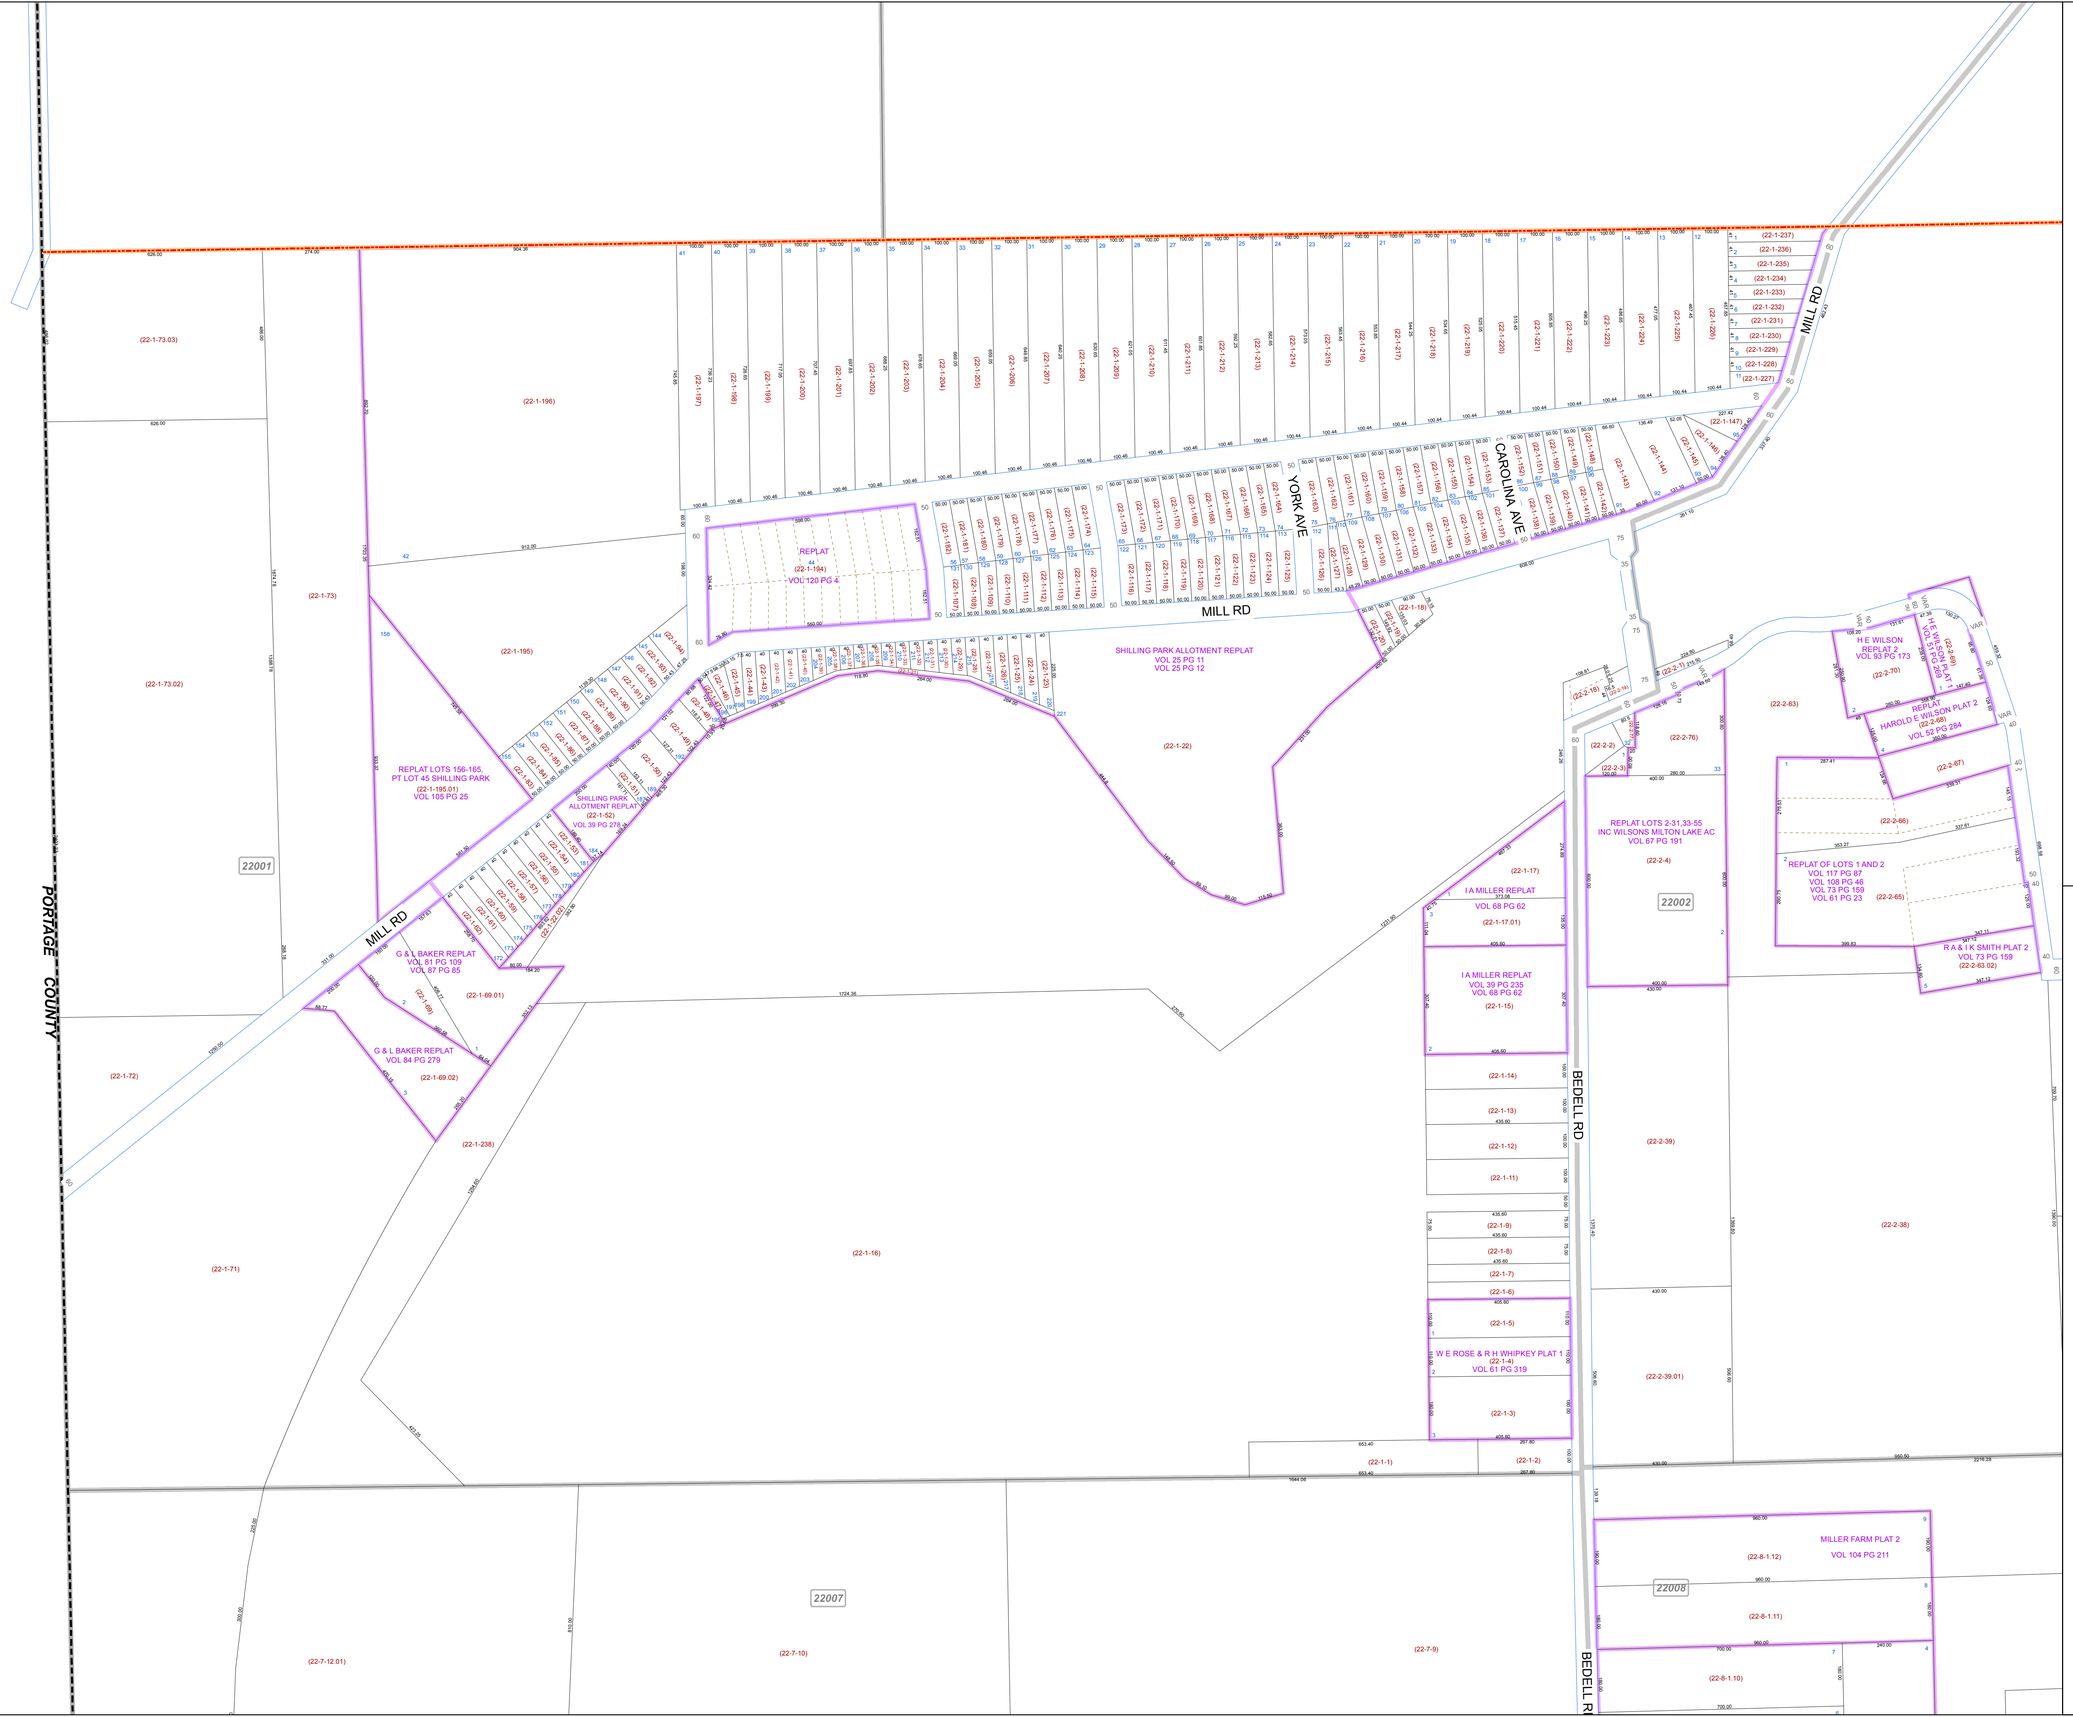

SCALE
0 100 200 400 600
Feet
Approximate

Print Date 12/31/2013

LEGEND
- COUNTY LINE
- TOWNSHIP LINE
- CITY LINE
- VILLAGE LINE
- PLAT OUTLINE
- PARCEL LINE
- OLD PARCEL LINE
- PHASE LINE
- ROAD ROW LINE
- RAILROAD ROW LINE
- (01-20-1.03) PARCEL ID NUMBER
- 345 LOT NUMBER
- BELL PLAT 1 PLAT NAME
- 01004 TAX MAP NUMBER
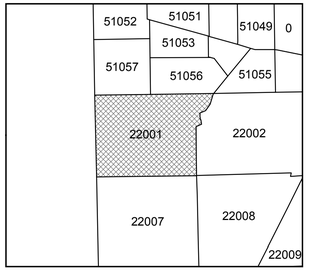
BERLIN TOWNSHIP
Index Map