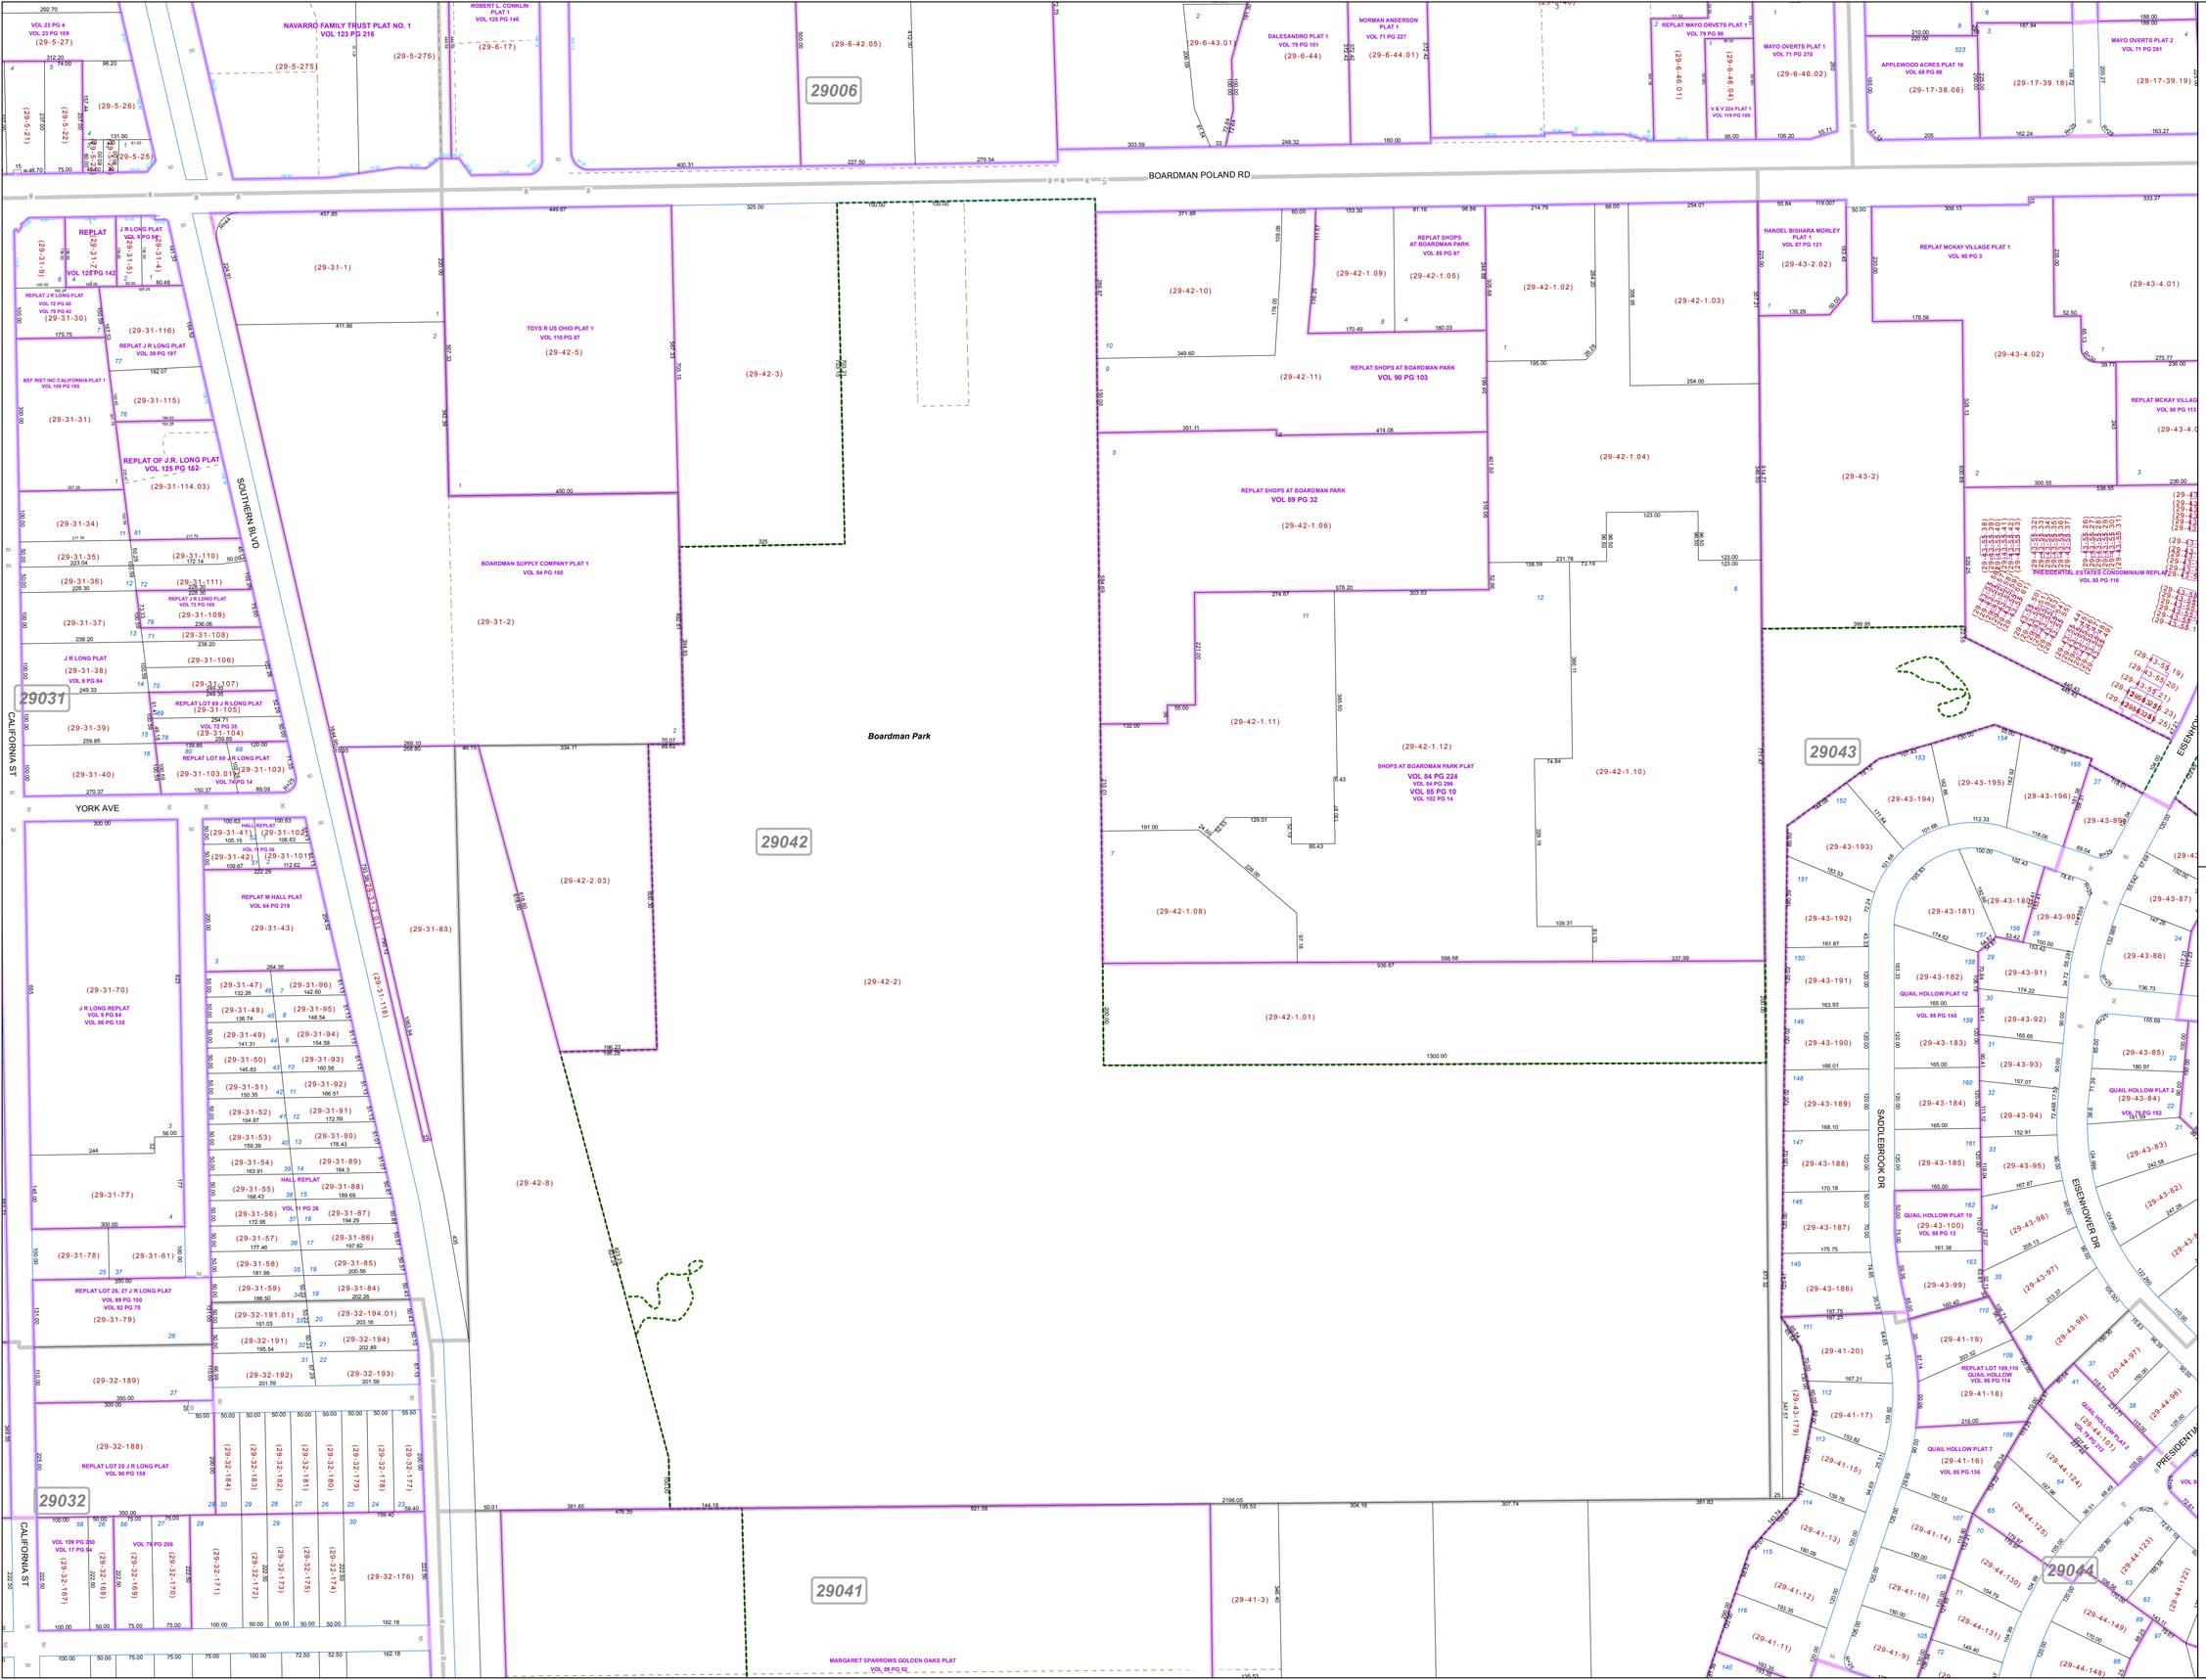

MAHONING COUNTY
OHIO

BOARDMAN TOWNSHIP

Great Lot 25 Division 3

TAX MAP
29042

N

SCALE

0 60 120 240 360

Feet

Approximate

Print Date12/31/2013

LEGEND

- COUNTY LINE
- TOWNSHIP LINE
- CITY LINE
- VILLAGE LINE
- PLAT OUTLINE
- PARCEL LINE
- OLD PARCEL LINE
- PHASE LINE
- ROAD ROW LINE
- RAILROAD ROW LINE
- (01-20-1.03) PARCEL ID NUMBER
- 345 LOT NUMBER
- BELL PLAT 1 PLAT NAME
- 01004 TAX MAP NUMBER

BOARDMAN TOWNSHIP
Index Map

29005	29006	29017
29031	29042	29043
29032	29041	29044
29033	29040	29045