# MAHONING COUNTY
# OHIO
## BOARDMAN TOWNSHIP
*Great Lot 32 Division 3*

## TAX MAP
## 30028

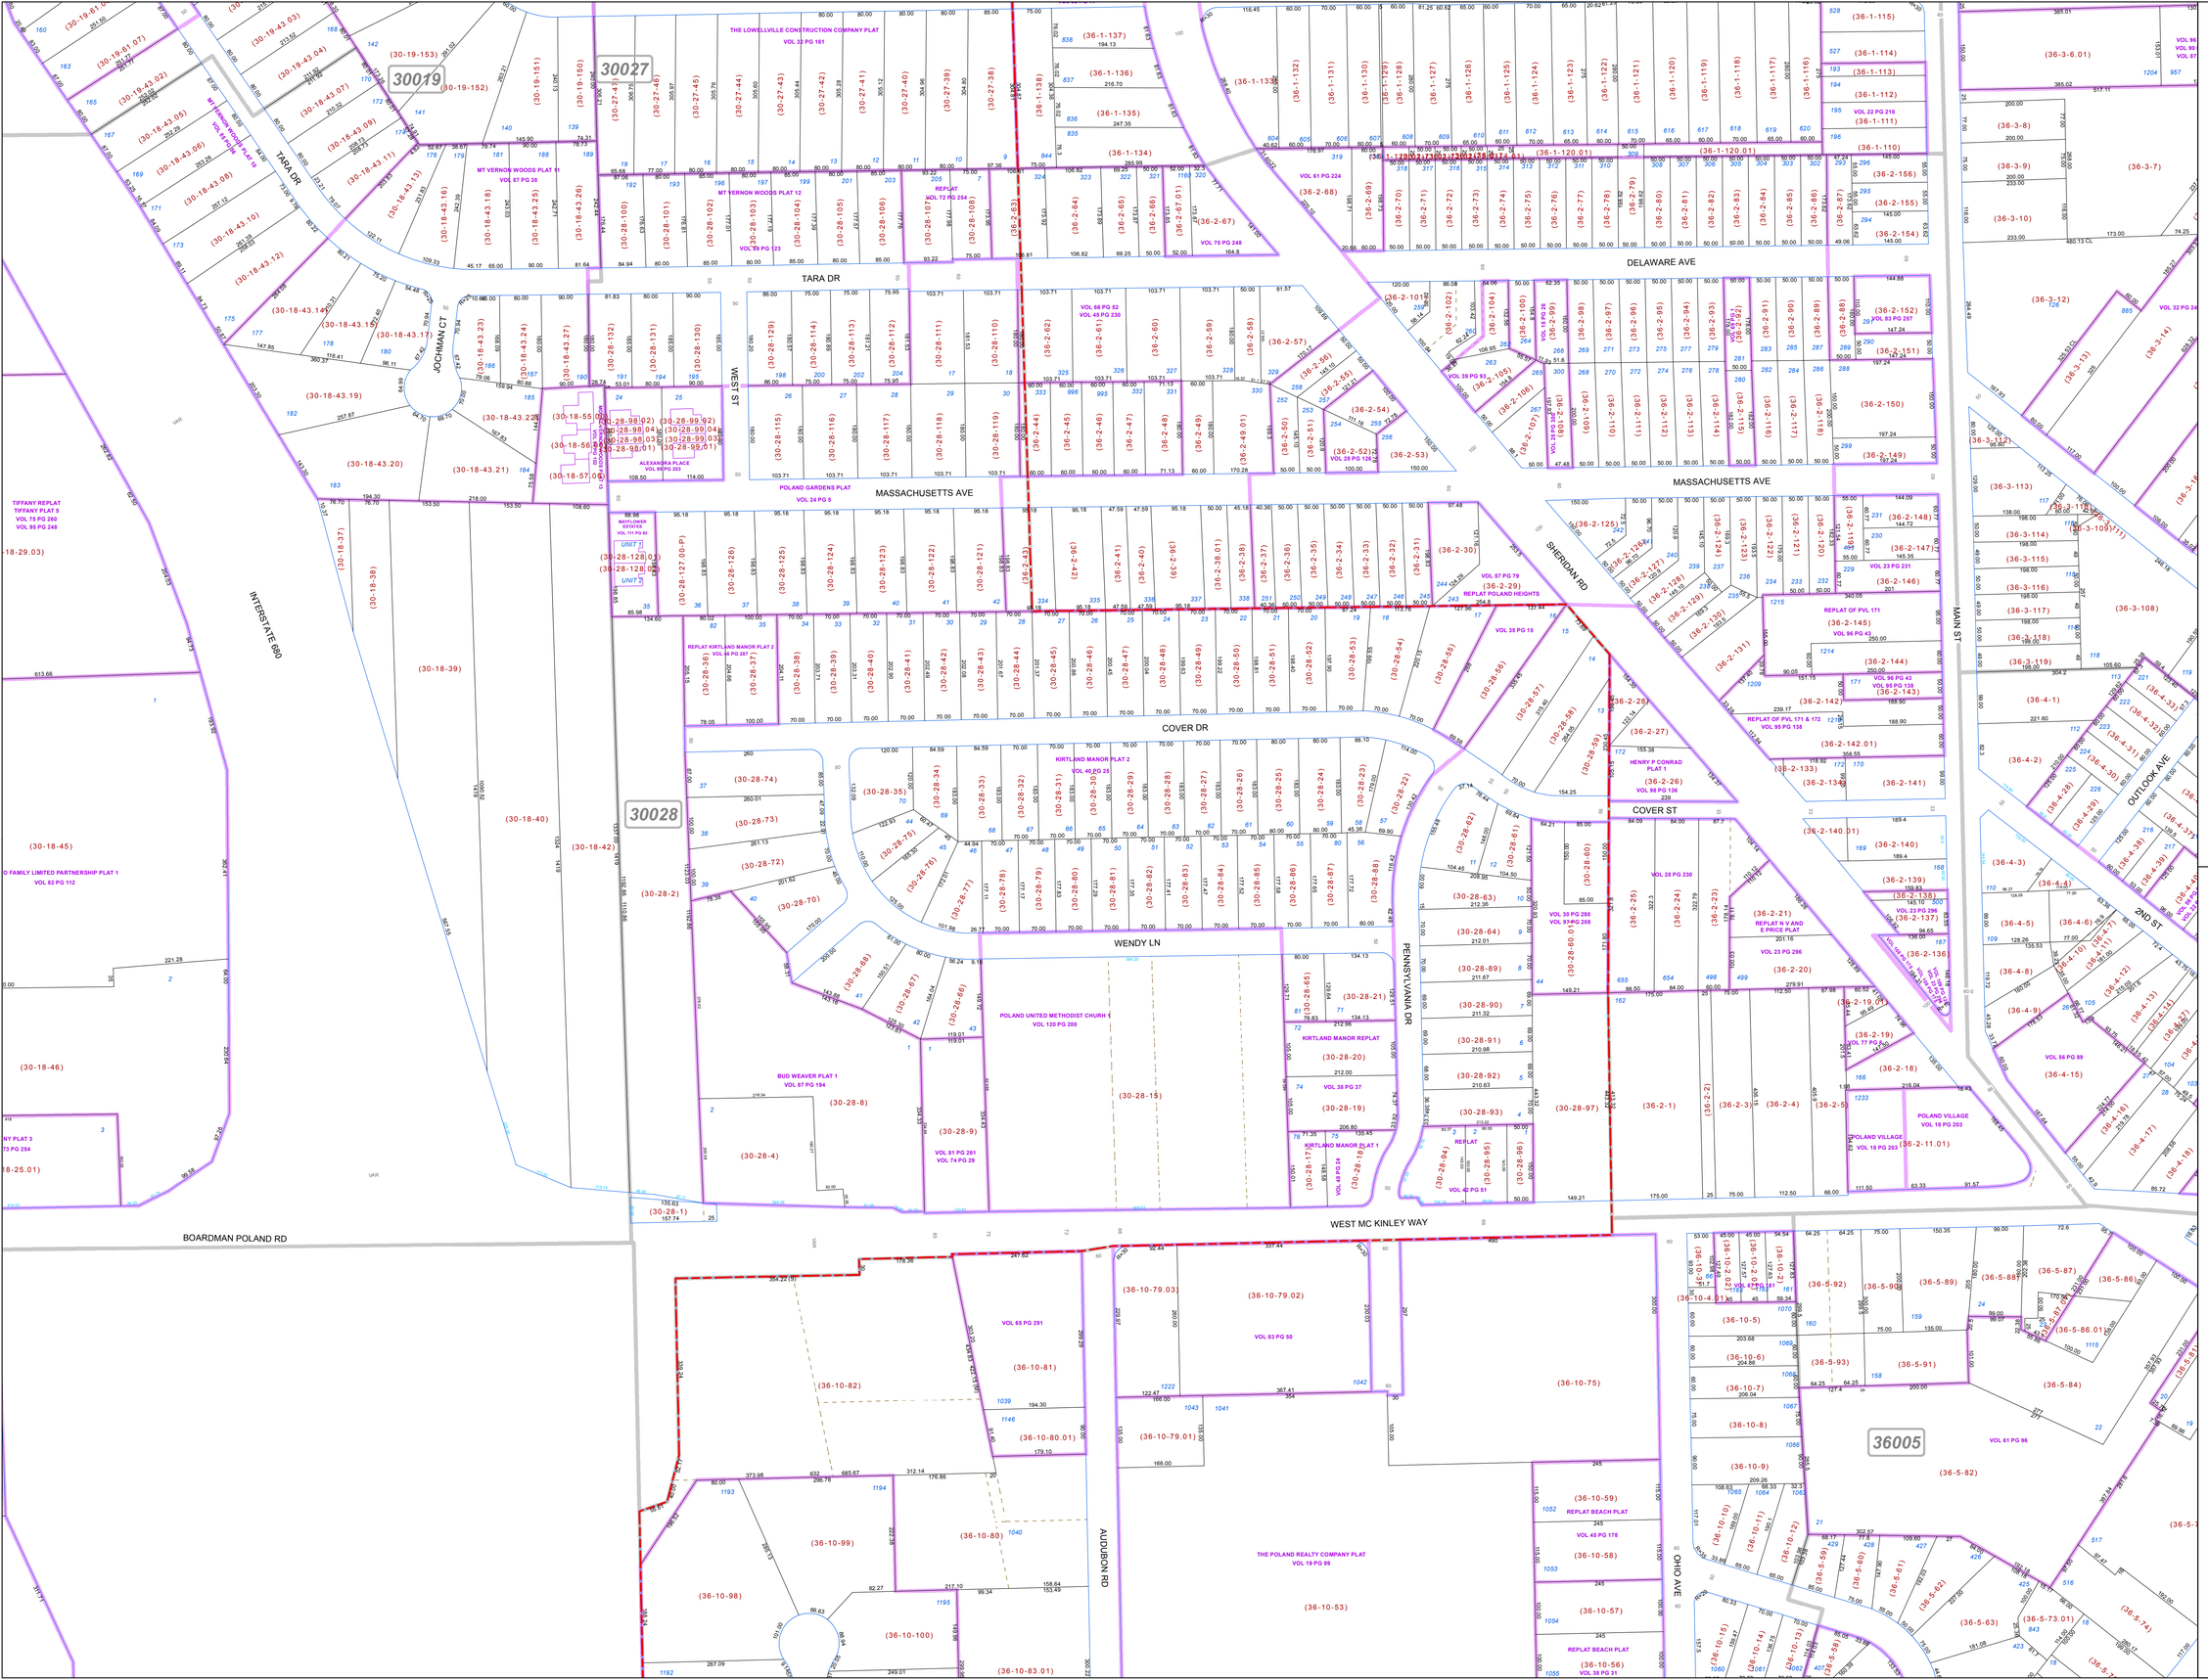


Print Date12/31/2013

## LEGEND

- COUNTY LINE
- TOWNSHIP LINE
- CITY LINE
- VILLAGE LINE
- PLAT OUTLINE
- PARCEL LINE
- OLD PARCEL LINE
- PHASE LINE
- ROAD ROW LINE
- RAILROAD ROW LINE
- (01-20-1.03) PARCEL ID NUMBER
- 345 LOT NUMBER
- BELL PLAT 1 PLAT NAME
- 01004 TAX MAP NUMBER

## BOARDMAN TOWNSHIP
### Index Map

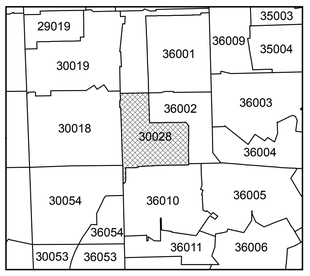


SCALE
0 60 120 240 360
Feet
Approximate