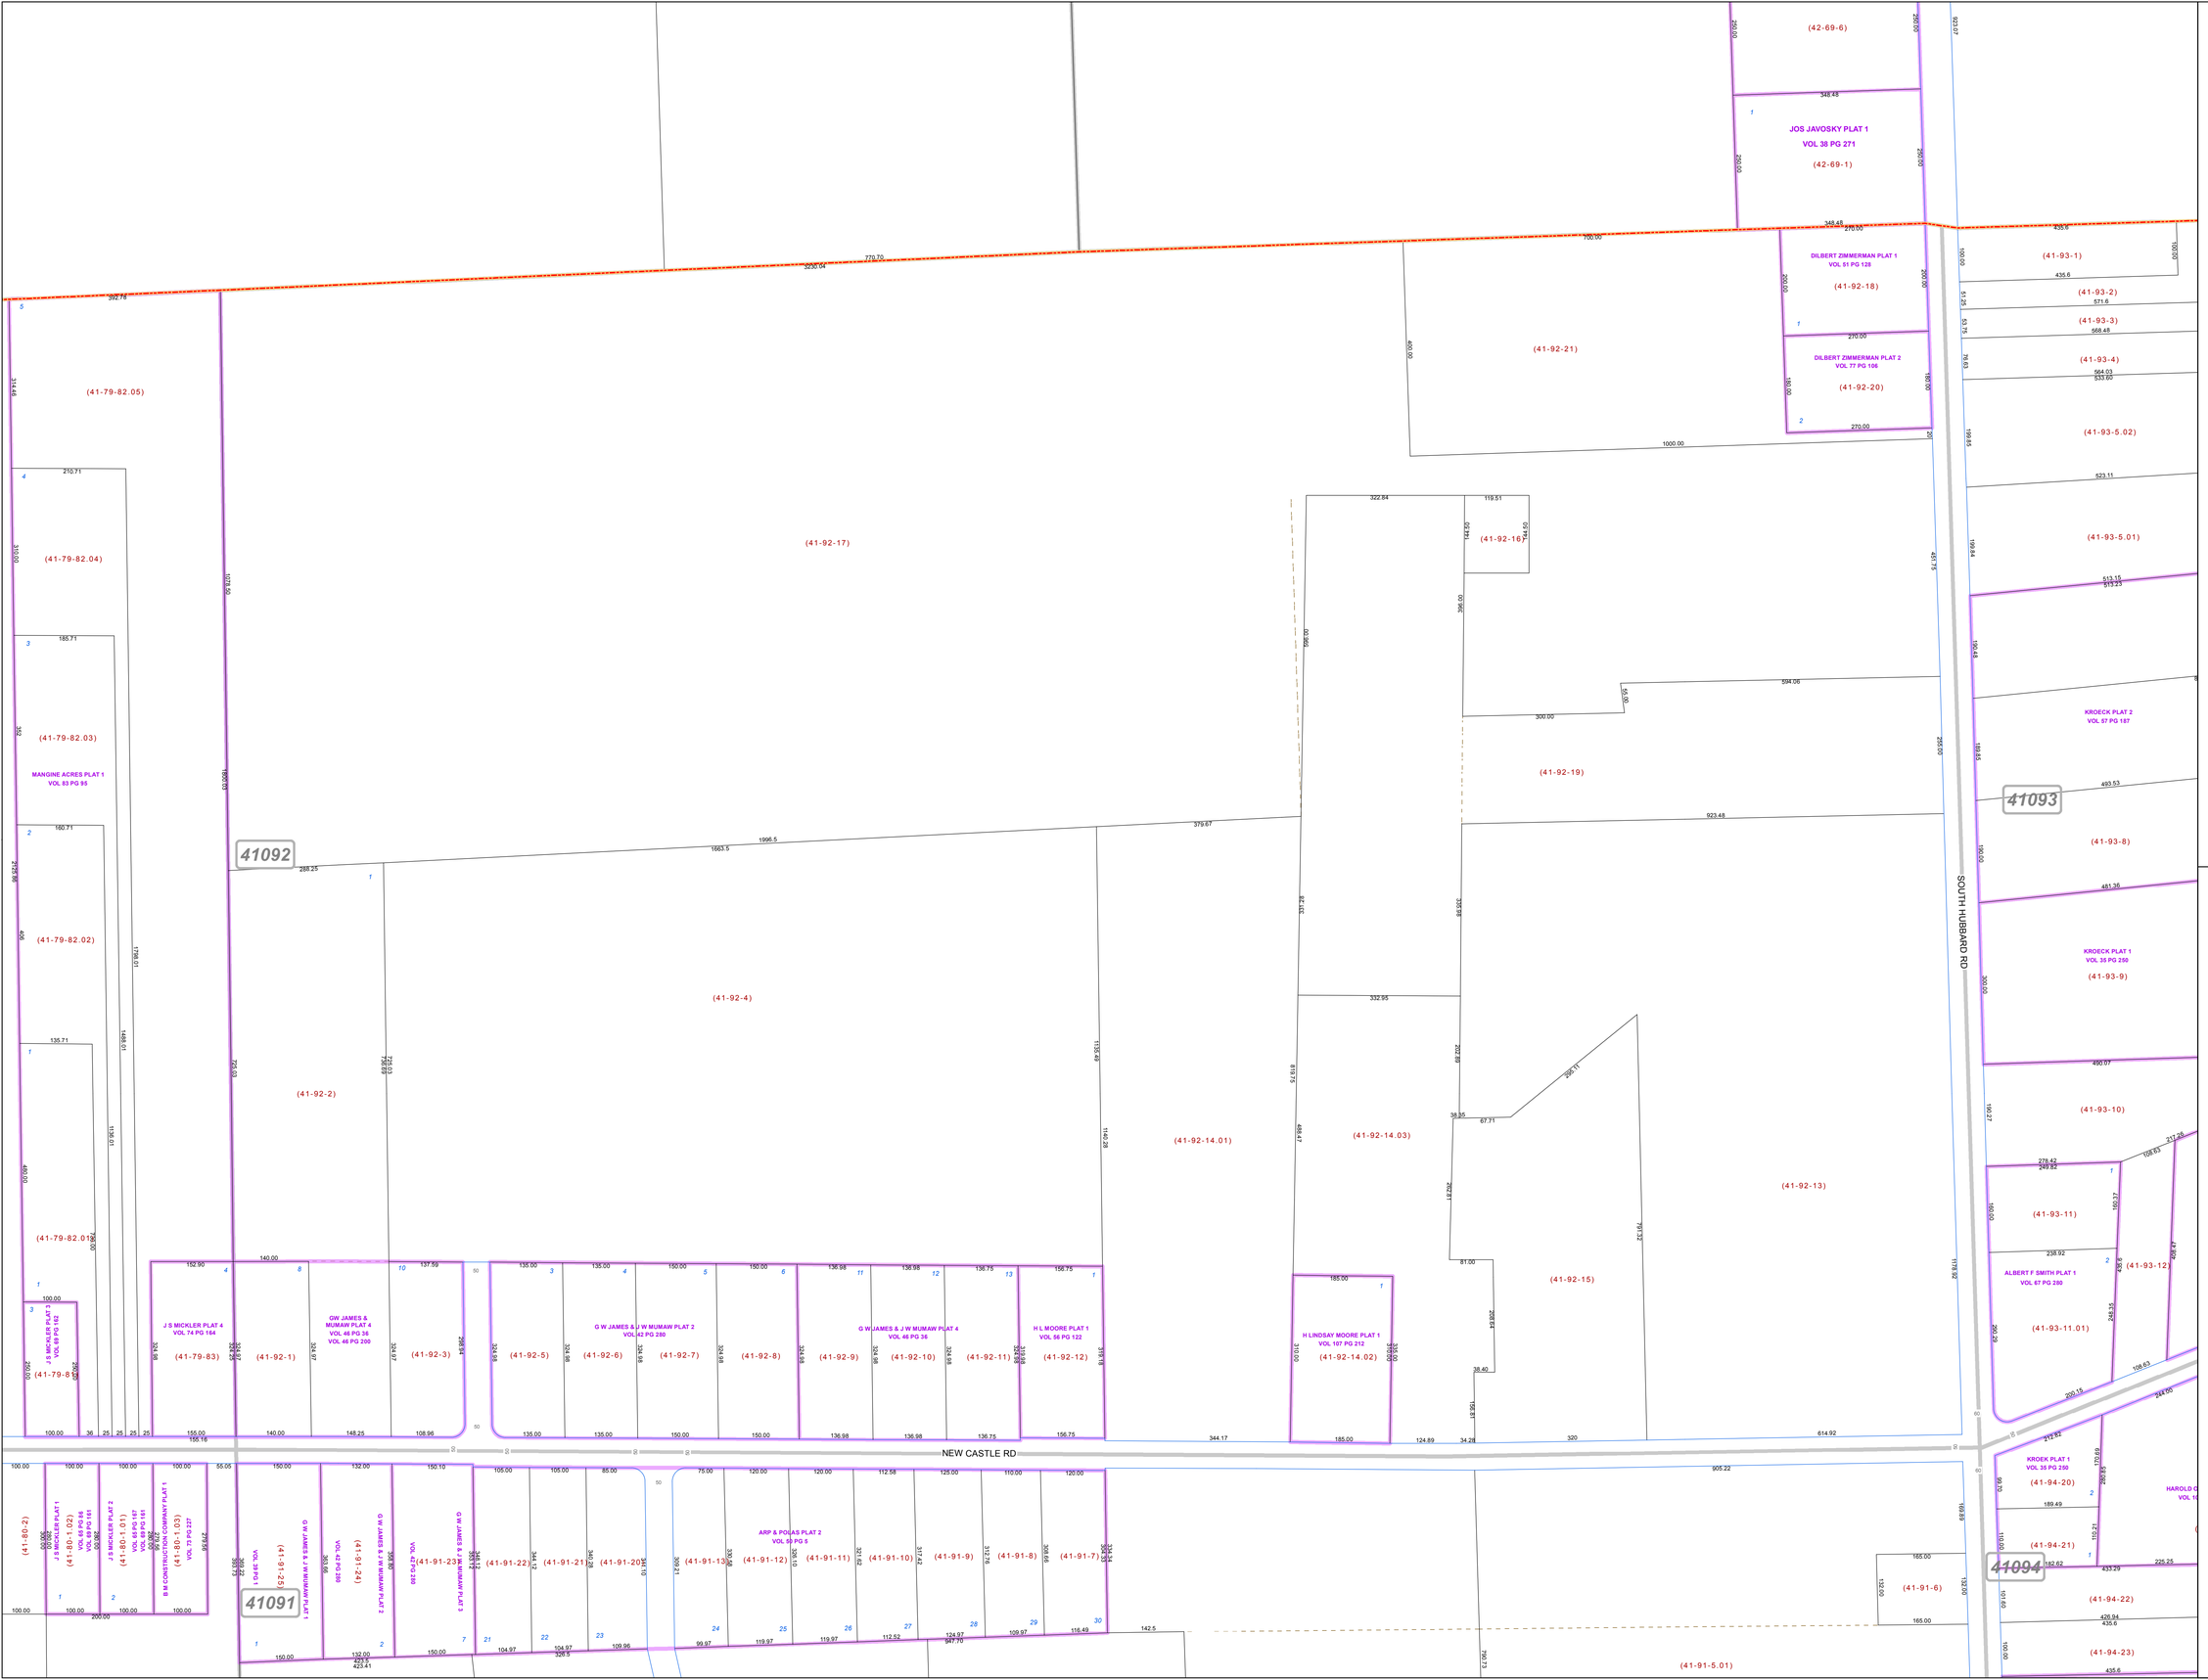

MAHONING COUNTY
OHIO

POLAND TOWNSHIP

Great Lot 71, 72, 73

TAX MAP
41092

N

SCALE

0 60 120 240 360

Feet

Approximate

Print Date12/31/2013

LEGEND

- COUNTY LINE
- TOWNSHIP LINE
- CITY LINE
- VILLAGE LINE
- PLAT OUTLINE
- PARCEL LINE
- OLD PARCEL LINE
- PHASE LINE
- ROAD ROW LINE
- RAILROAD ROW LINE
- (01-20-1.03) PARCEL ID NUMBER
- 345 LOT NUMBER
- BELL PLAT 1 PLAT NAME
- 01004 TAX MAP NUMBER

POLAND TOWNSHIP
Index Map

42074	42071	42068	42065
45075	42072	42069	42066
	41079	41092	41093
41080	41091		41094
	41081	41090	41095