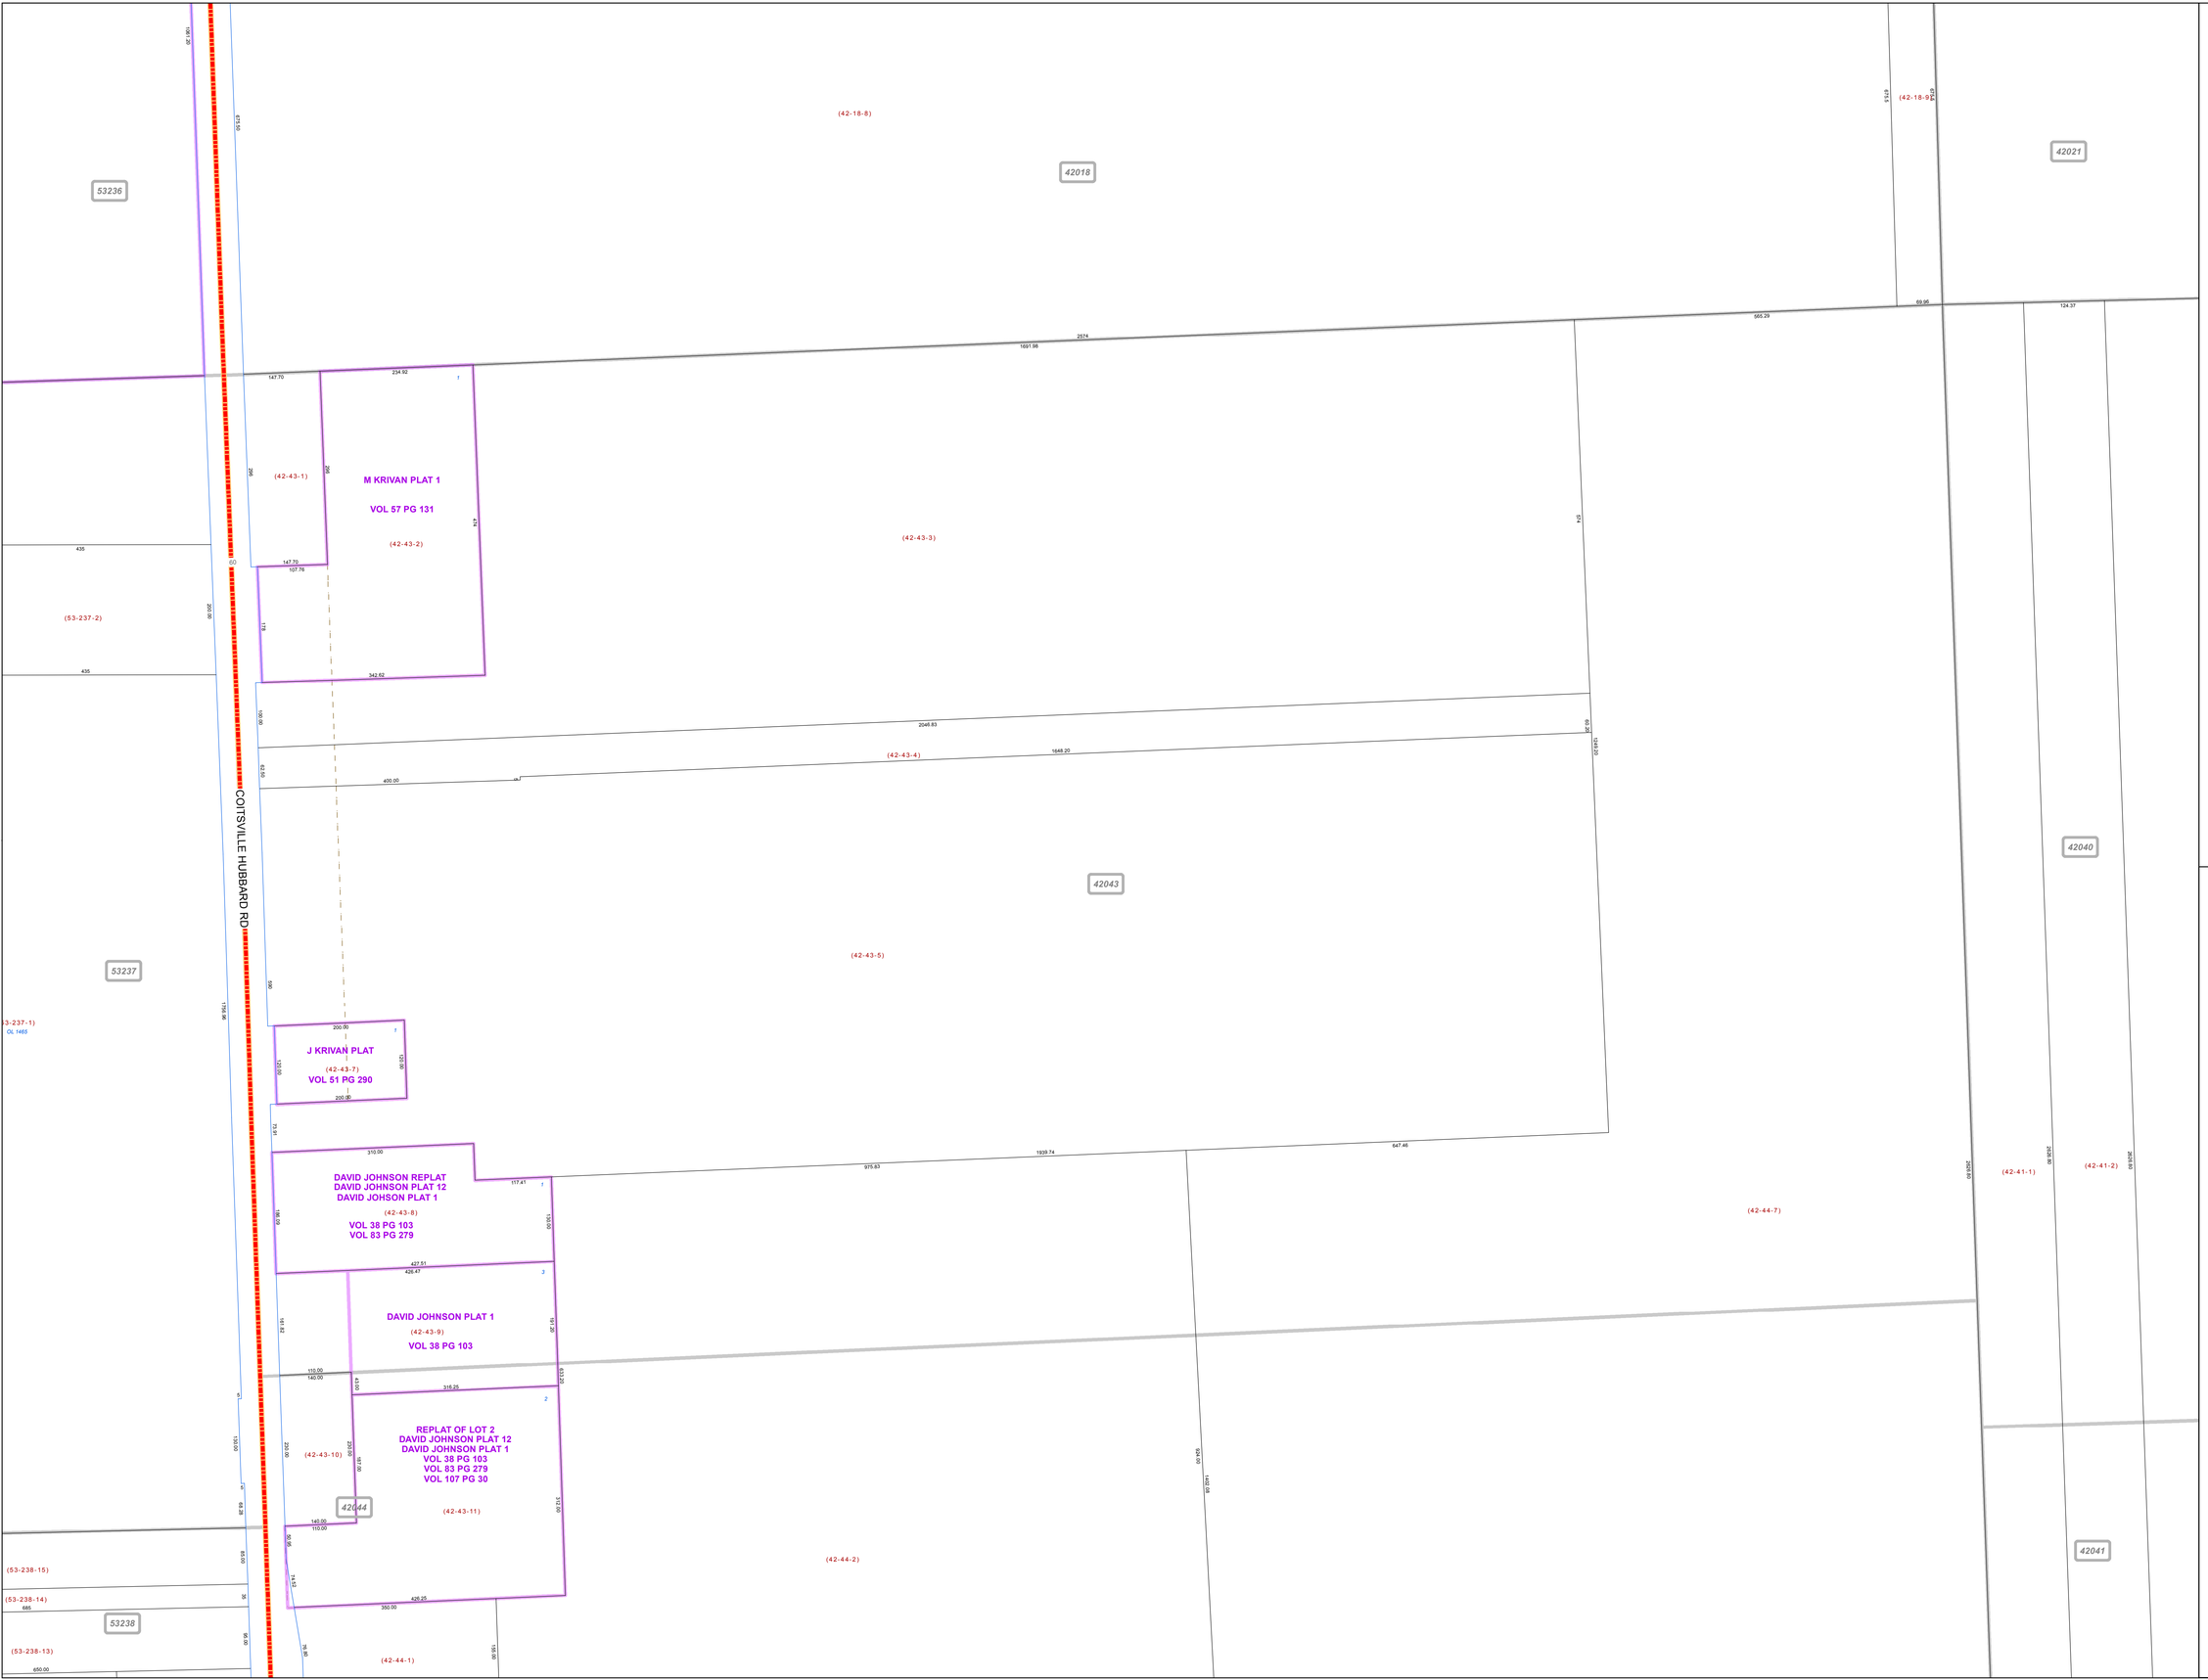

MAHONING COUNTY
OHIO

COITSVILLE TOWNSHIP

Great Lot 13

TAX MAP
42043

N

SCALE

0 50 100 200 300

Feet

Approximate

Print Date 12/31/2013

LEGEND

- COUNTY LINE
- TOWNSHIP LINE
- CITY LINE
- VILLAGE LINE
- PLAT OUTLINE
- PARCEL LINE
- OLD PARCEL LINE
- PHASE LINE
- ROAD ROW LINE
- RAILROAD ROW LINE
- (01-20-1.03) PARCEL ID NUMBER
- *345* LOT NUMBER
- *BELL PLAT 1* PLAT NAME
- *01004* TAX MAP NUMBER

COITSVILLE TOWNSHIP
Index Map

53248	42017	
53236	42018	42021
53237	42043	42040
53238	42044	42041
53239	42045	42042