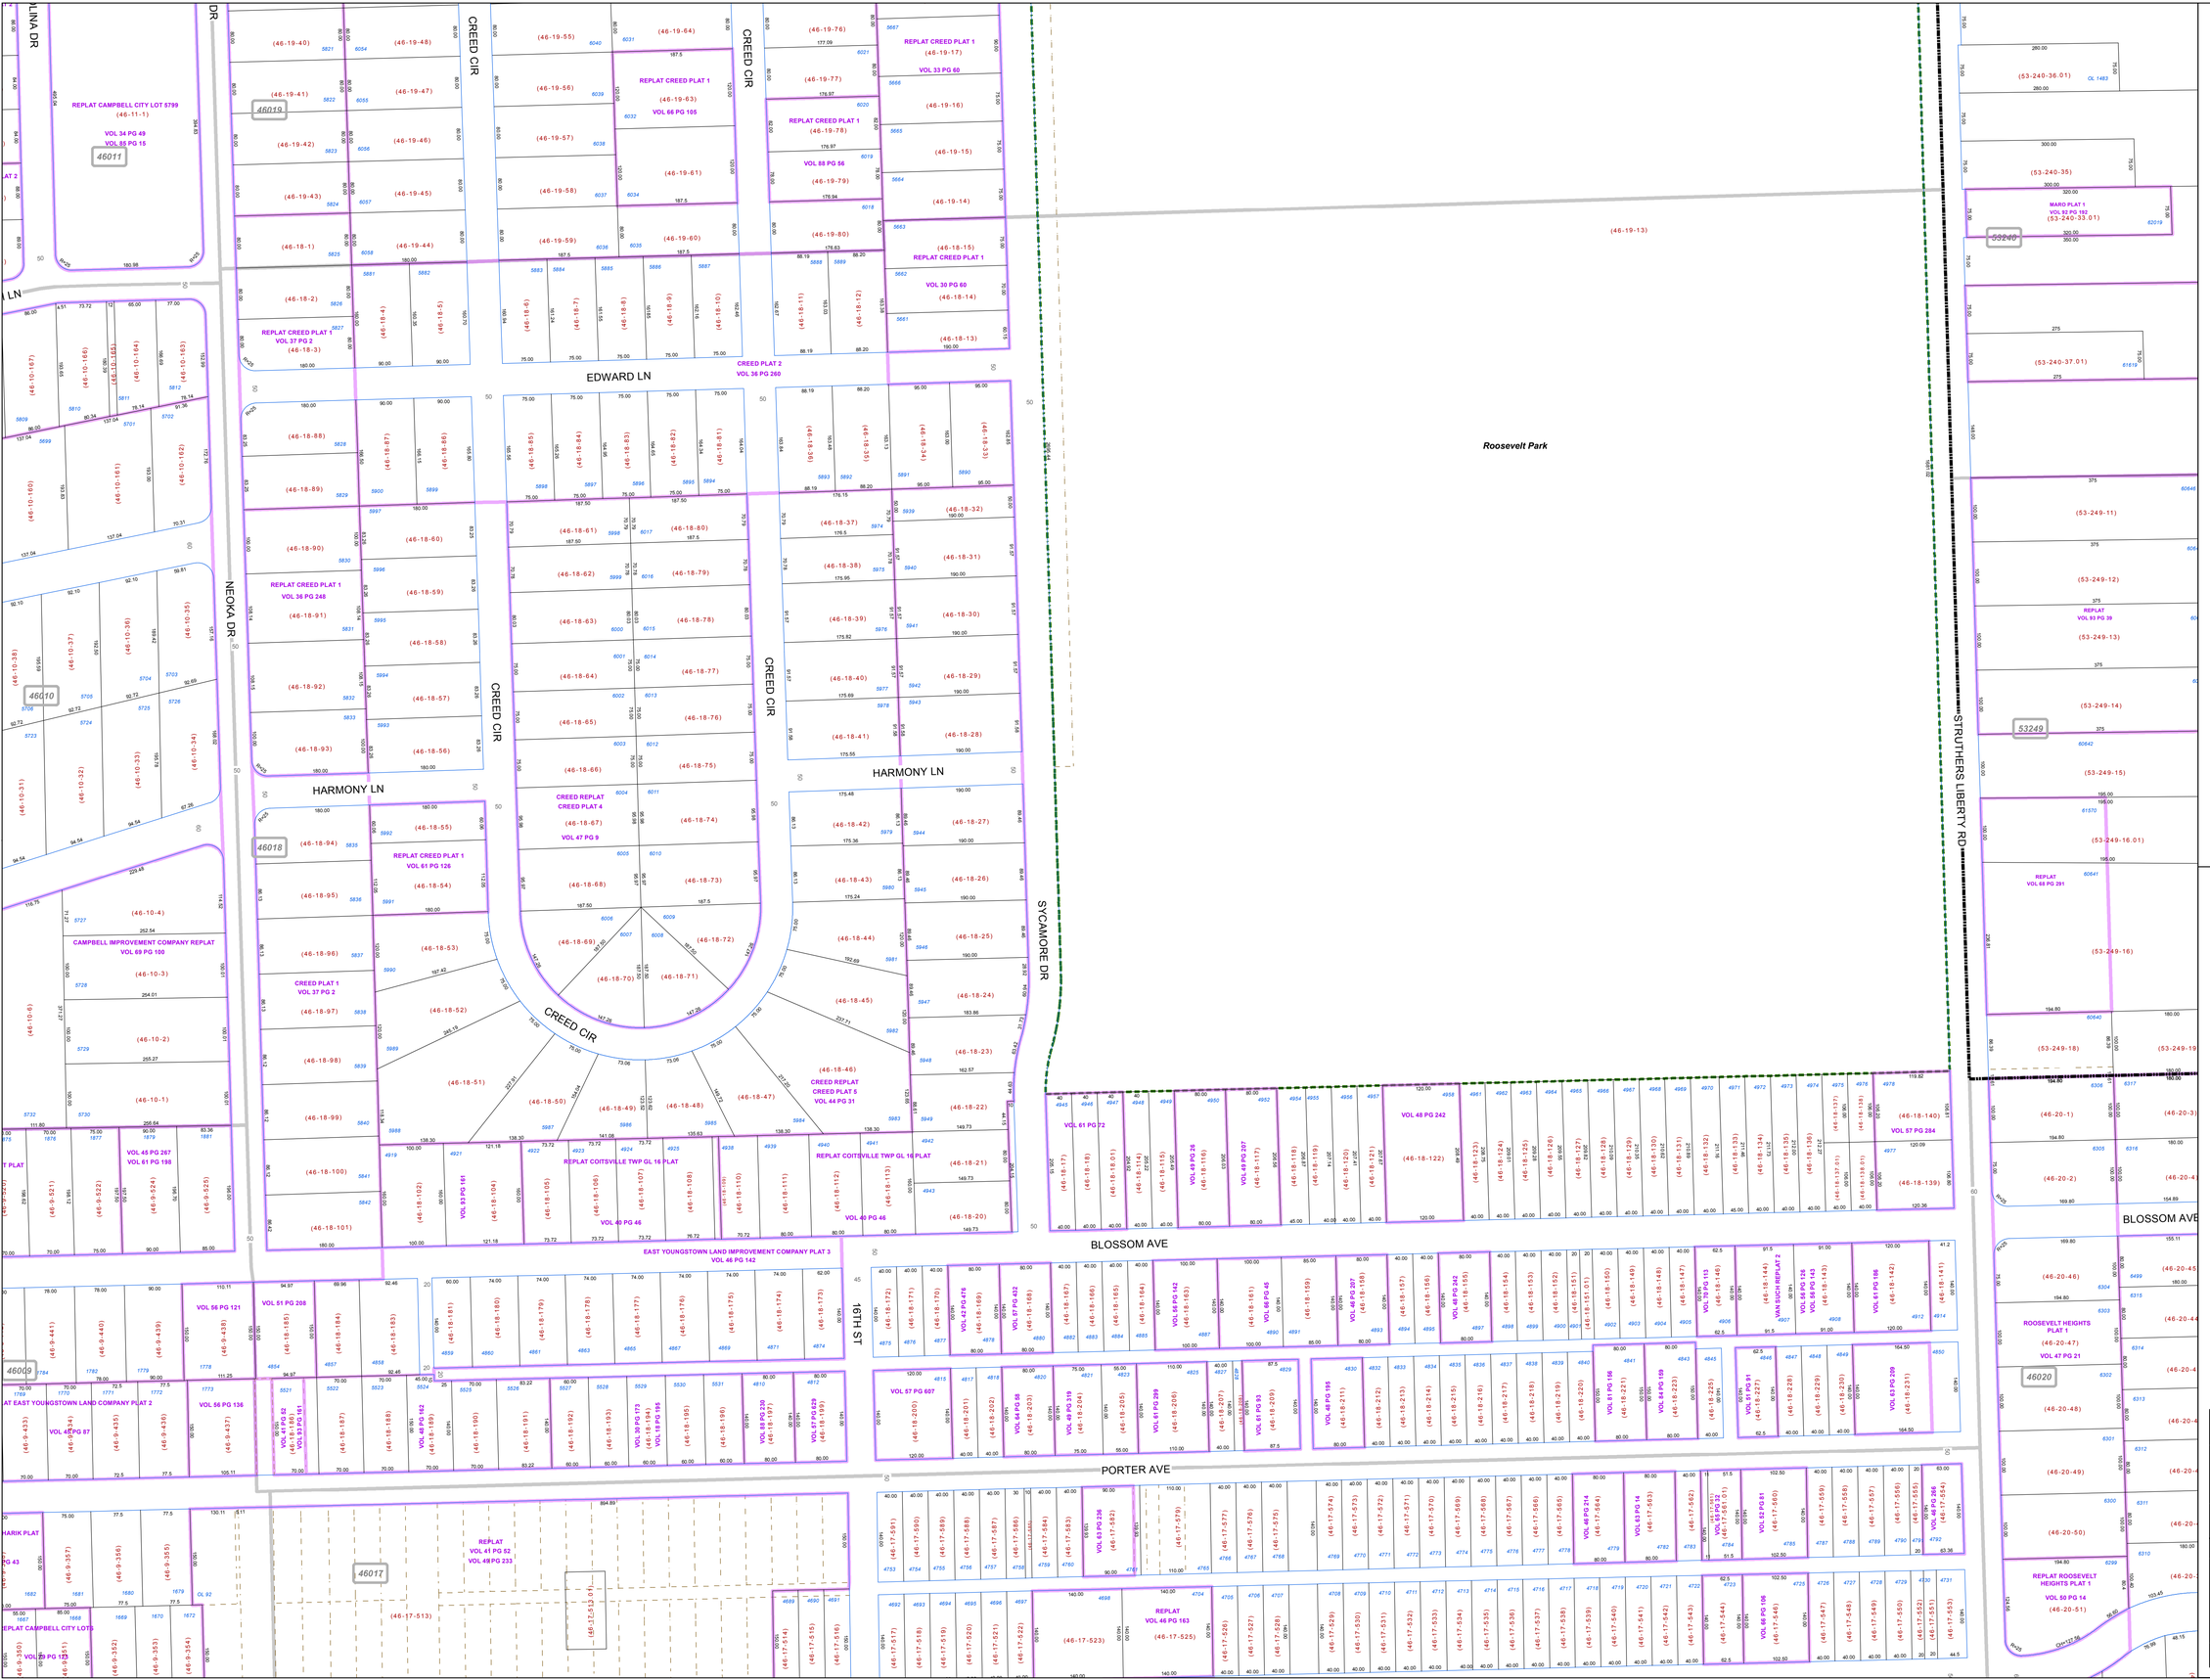

MAHONING COUNTY
OHIO
CAMPBELL CITY

TAX MAP
46018

N

SCALE

0 50 100 200 300

Feet
Approximate

Print Date 12/31/2013

LEGEND

- COUNTY LINE
- TOWNSHIP LINE
- CITY LINE
- VILLAGE LINE
- PLAT OUTLINE
- PARCEL LINE
- OLD PARCEL LINE
- PHASE LINE
- ROAD ROW LINE
- RAILROAD ROW LINE
- (01-20-1.03) PARCEL ID NUMBER
- 345 LOT NUMBER
- BELL PLAT 1 PLAT NAME
- 01004 TAX MAP NUMBER

CAMPBELL CITY
Index Map

53246	53228	53239
46011	46019	53240
46010	46018	53249
46009	46017	46020
46008		46021