# MAHONING COUNTY
# OHIO
## AUSTINTOWN TOWNSHIP

## TAX MAP
## 48023

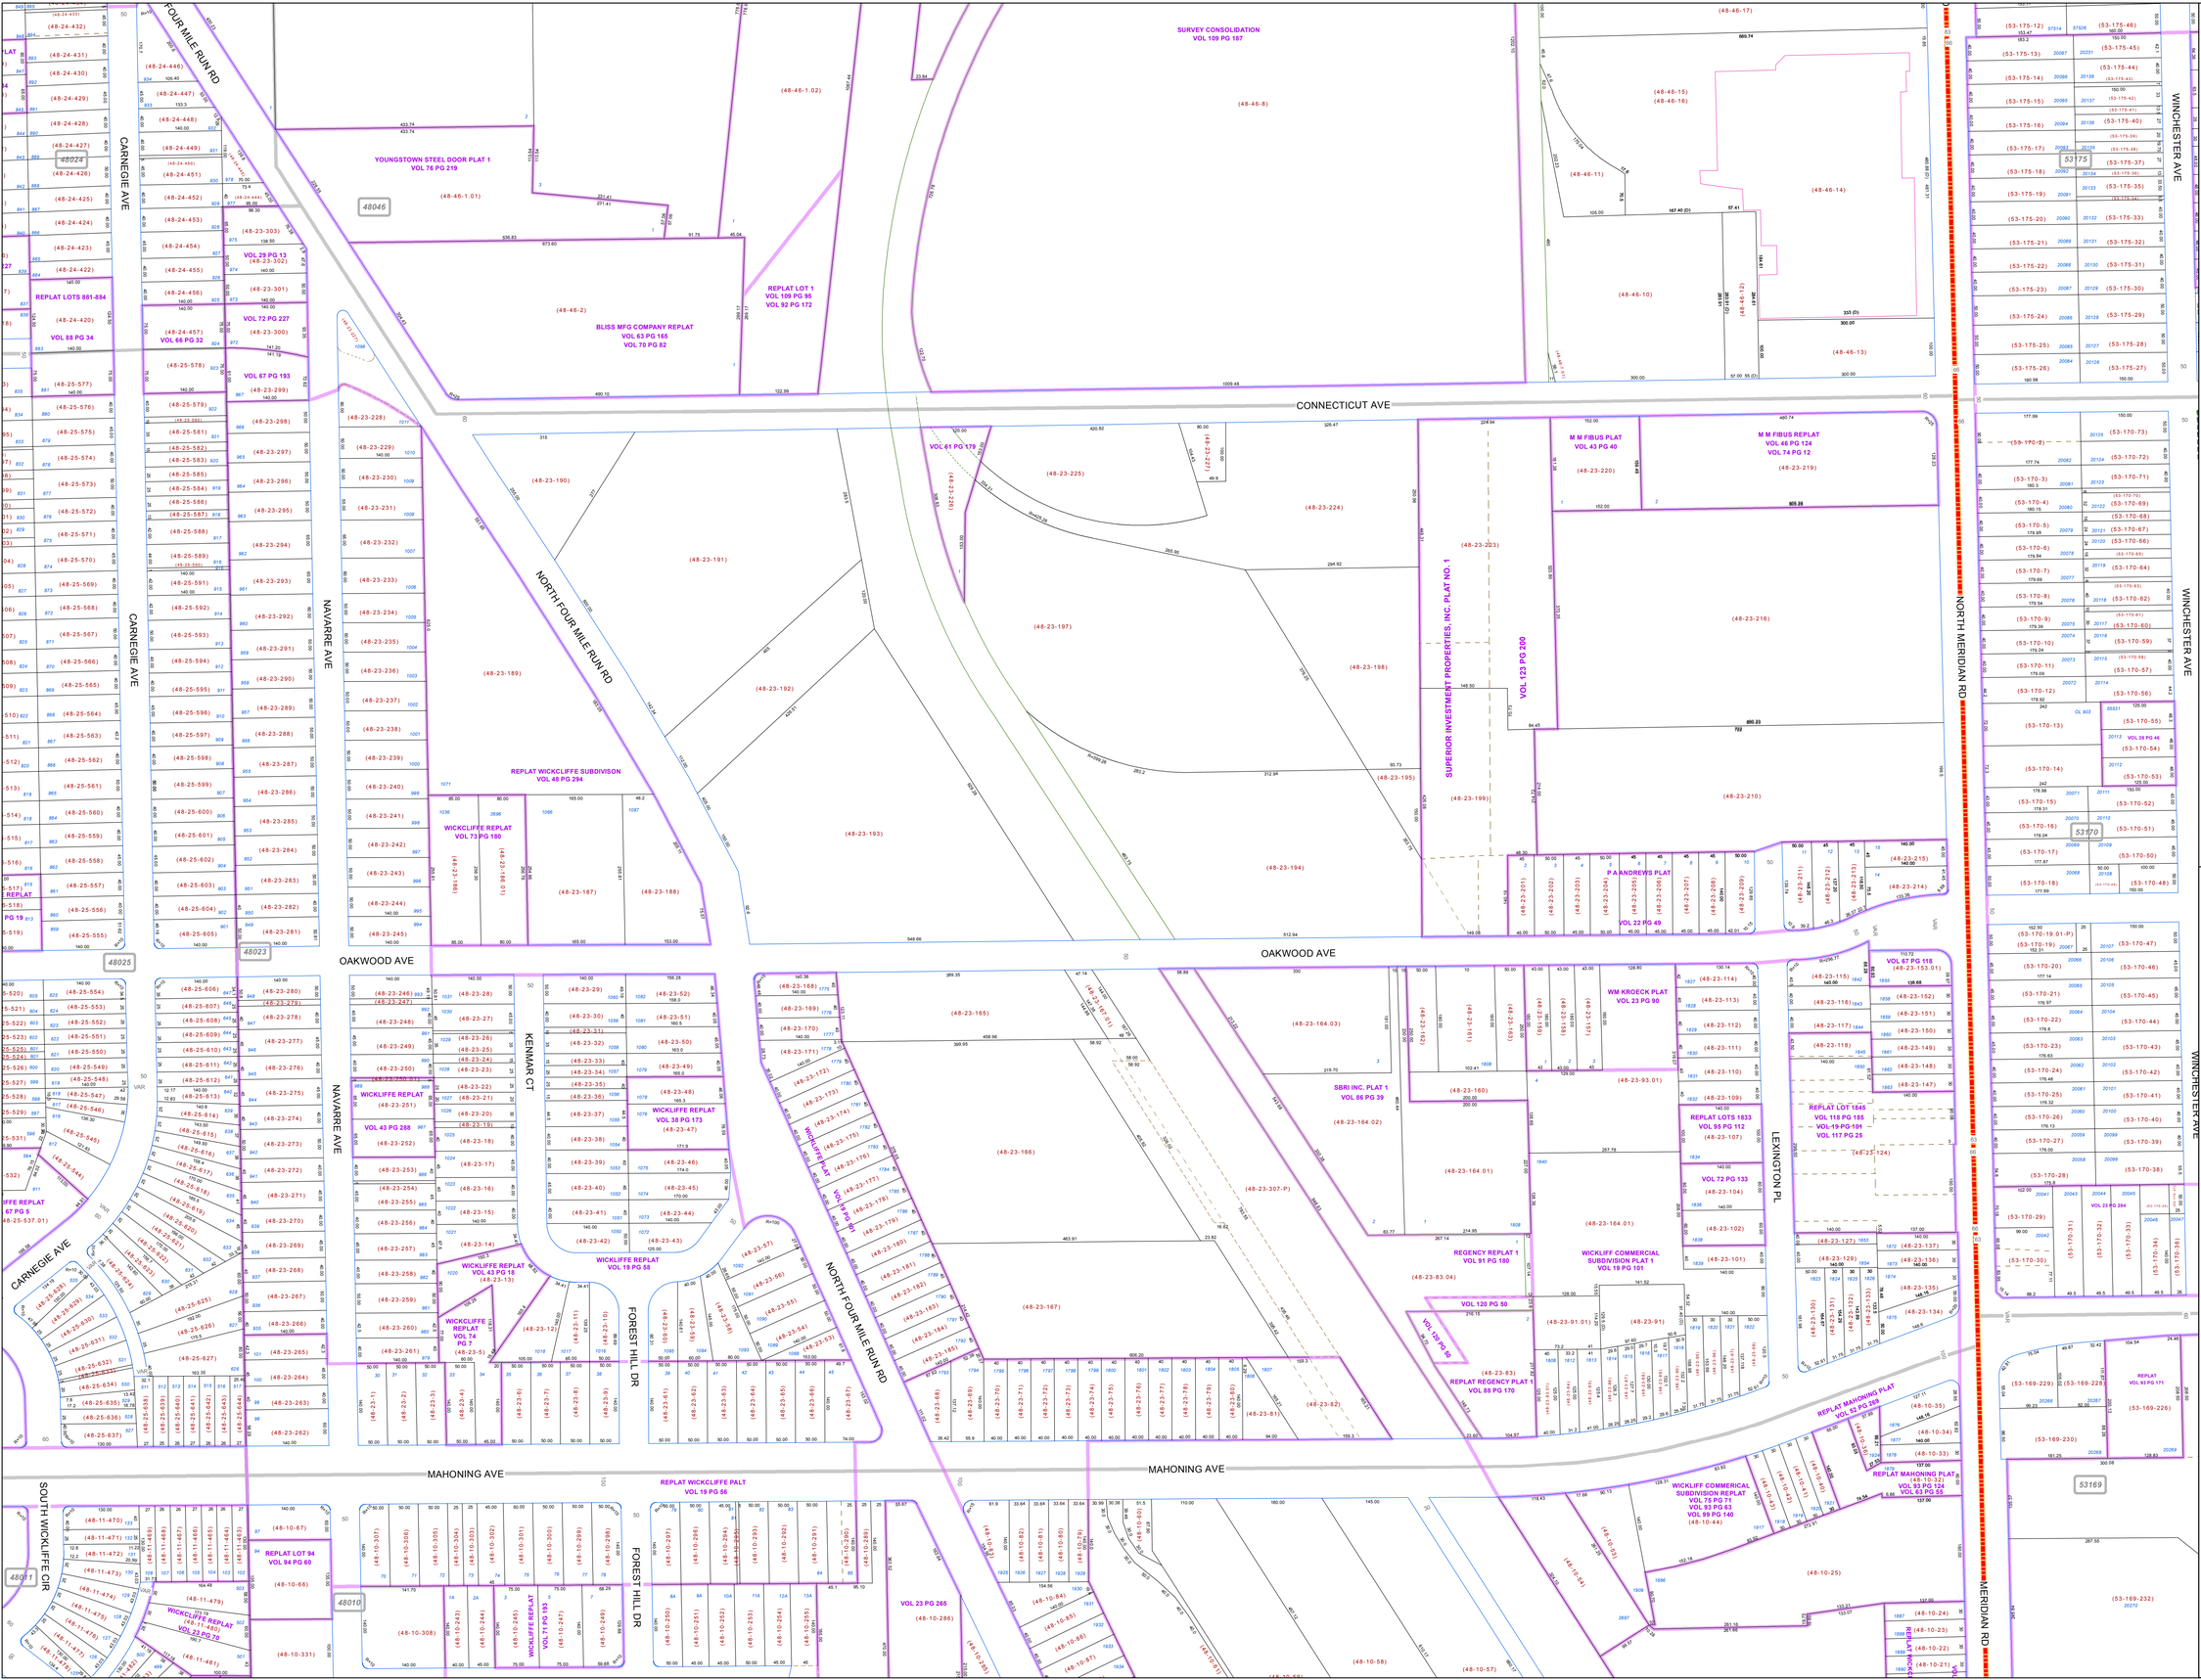


Print Date 12/31/2013

## SCALE

0 50 100 200 300

Feet

Approximate

## LEGEND

- COUNTY LINE
- TOWNSHIP LINE
- CITY LINE
- VILLAGE LINE
- PLAT OUTLINE
- PARCEL LINE
- OLD PARCEL LINE
- PHASE LINE
- ROAD ROW LINE
- RAILROAD ROW LINE
- (01-20-1.03) PARCEL ID NUMBER
- 345 LOT NUMBER
- *BELL PLAT 1* PLAT NAME
- 01004 TAX MAP NUMBER
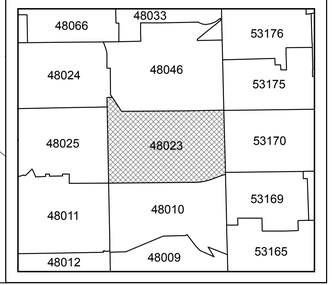
## AUSTINTOWN TOWNSHIP
### Index Map