MAHONING COUNTY
OHIO
AUSTINTOWN TOWNSHIP

TAX MAP
48080

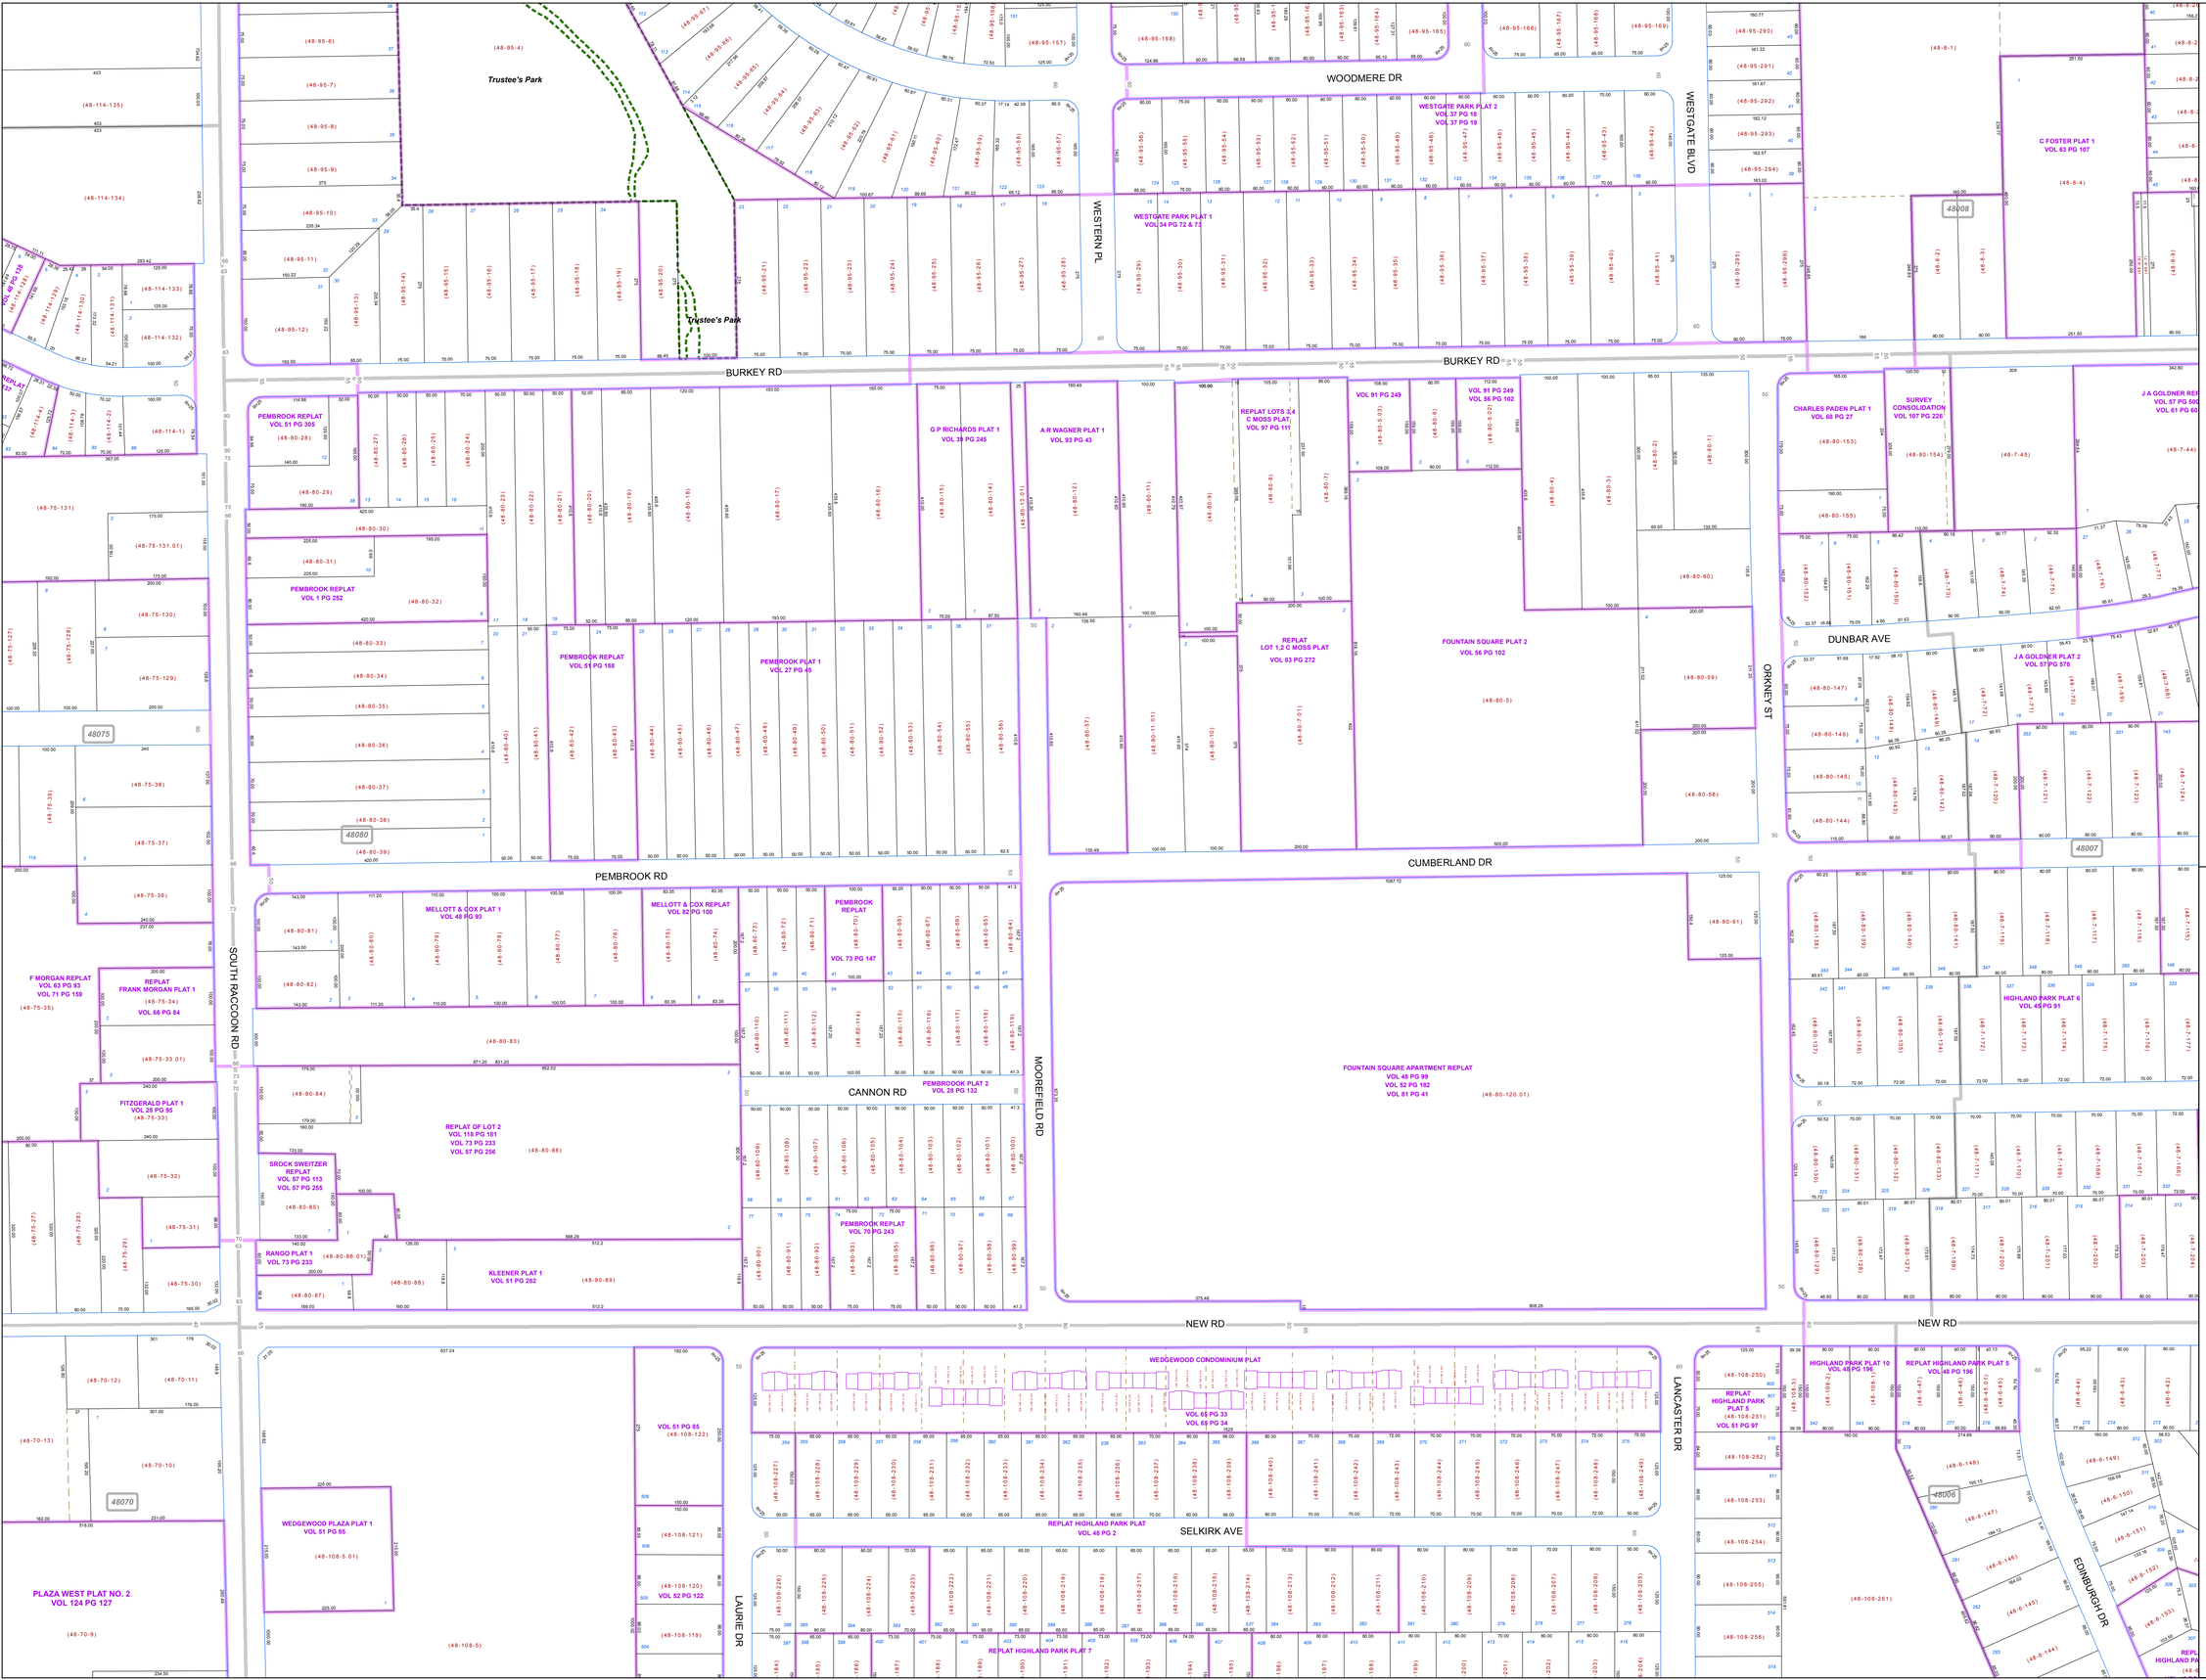

Print Date 12/31/2013

SCALE

0 50 100 200 300

Feet
Approximate

LEGEND

- COUNTY LINE
- TOWNSHIP LINE
- CITY LINE
- VILLAGE LINE
- PLAT OUTLINE
- PARCEL LINE
- OLD PARCEL LINE
- PHASE LINE
- ROAD ROW LINE
- RAILROAD ROW LINE
- (01-20-1.03) PARCEL ID NUMBER
- 345 LOT NUMBER
- BELL PLAT 1 PLAT NAME
- 01004 TAX MAP NUMBER

AUSTINTOWN TOWNSHIP
Index Map

48013	48012	48009
48114	48095	48008
48075	48080	48007
48070	48108	48006
48129		48005