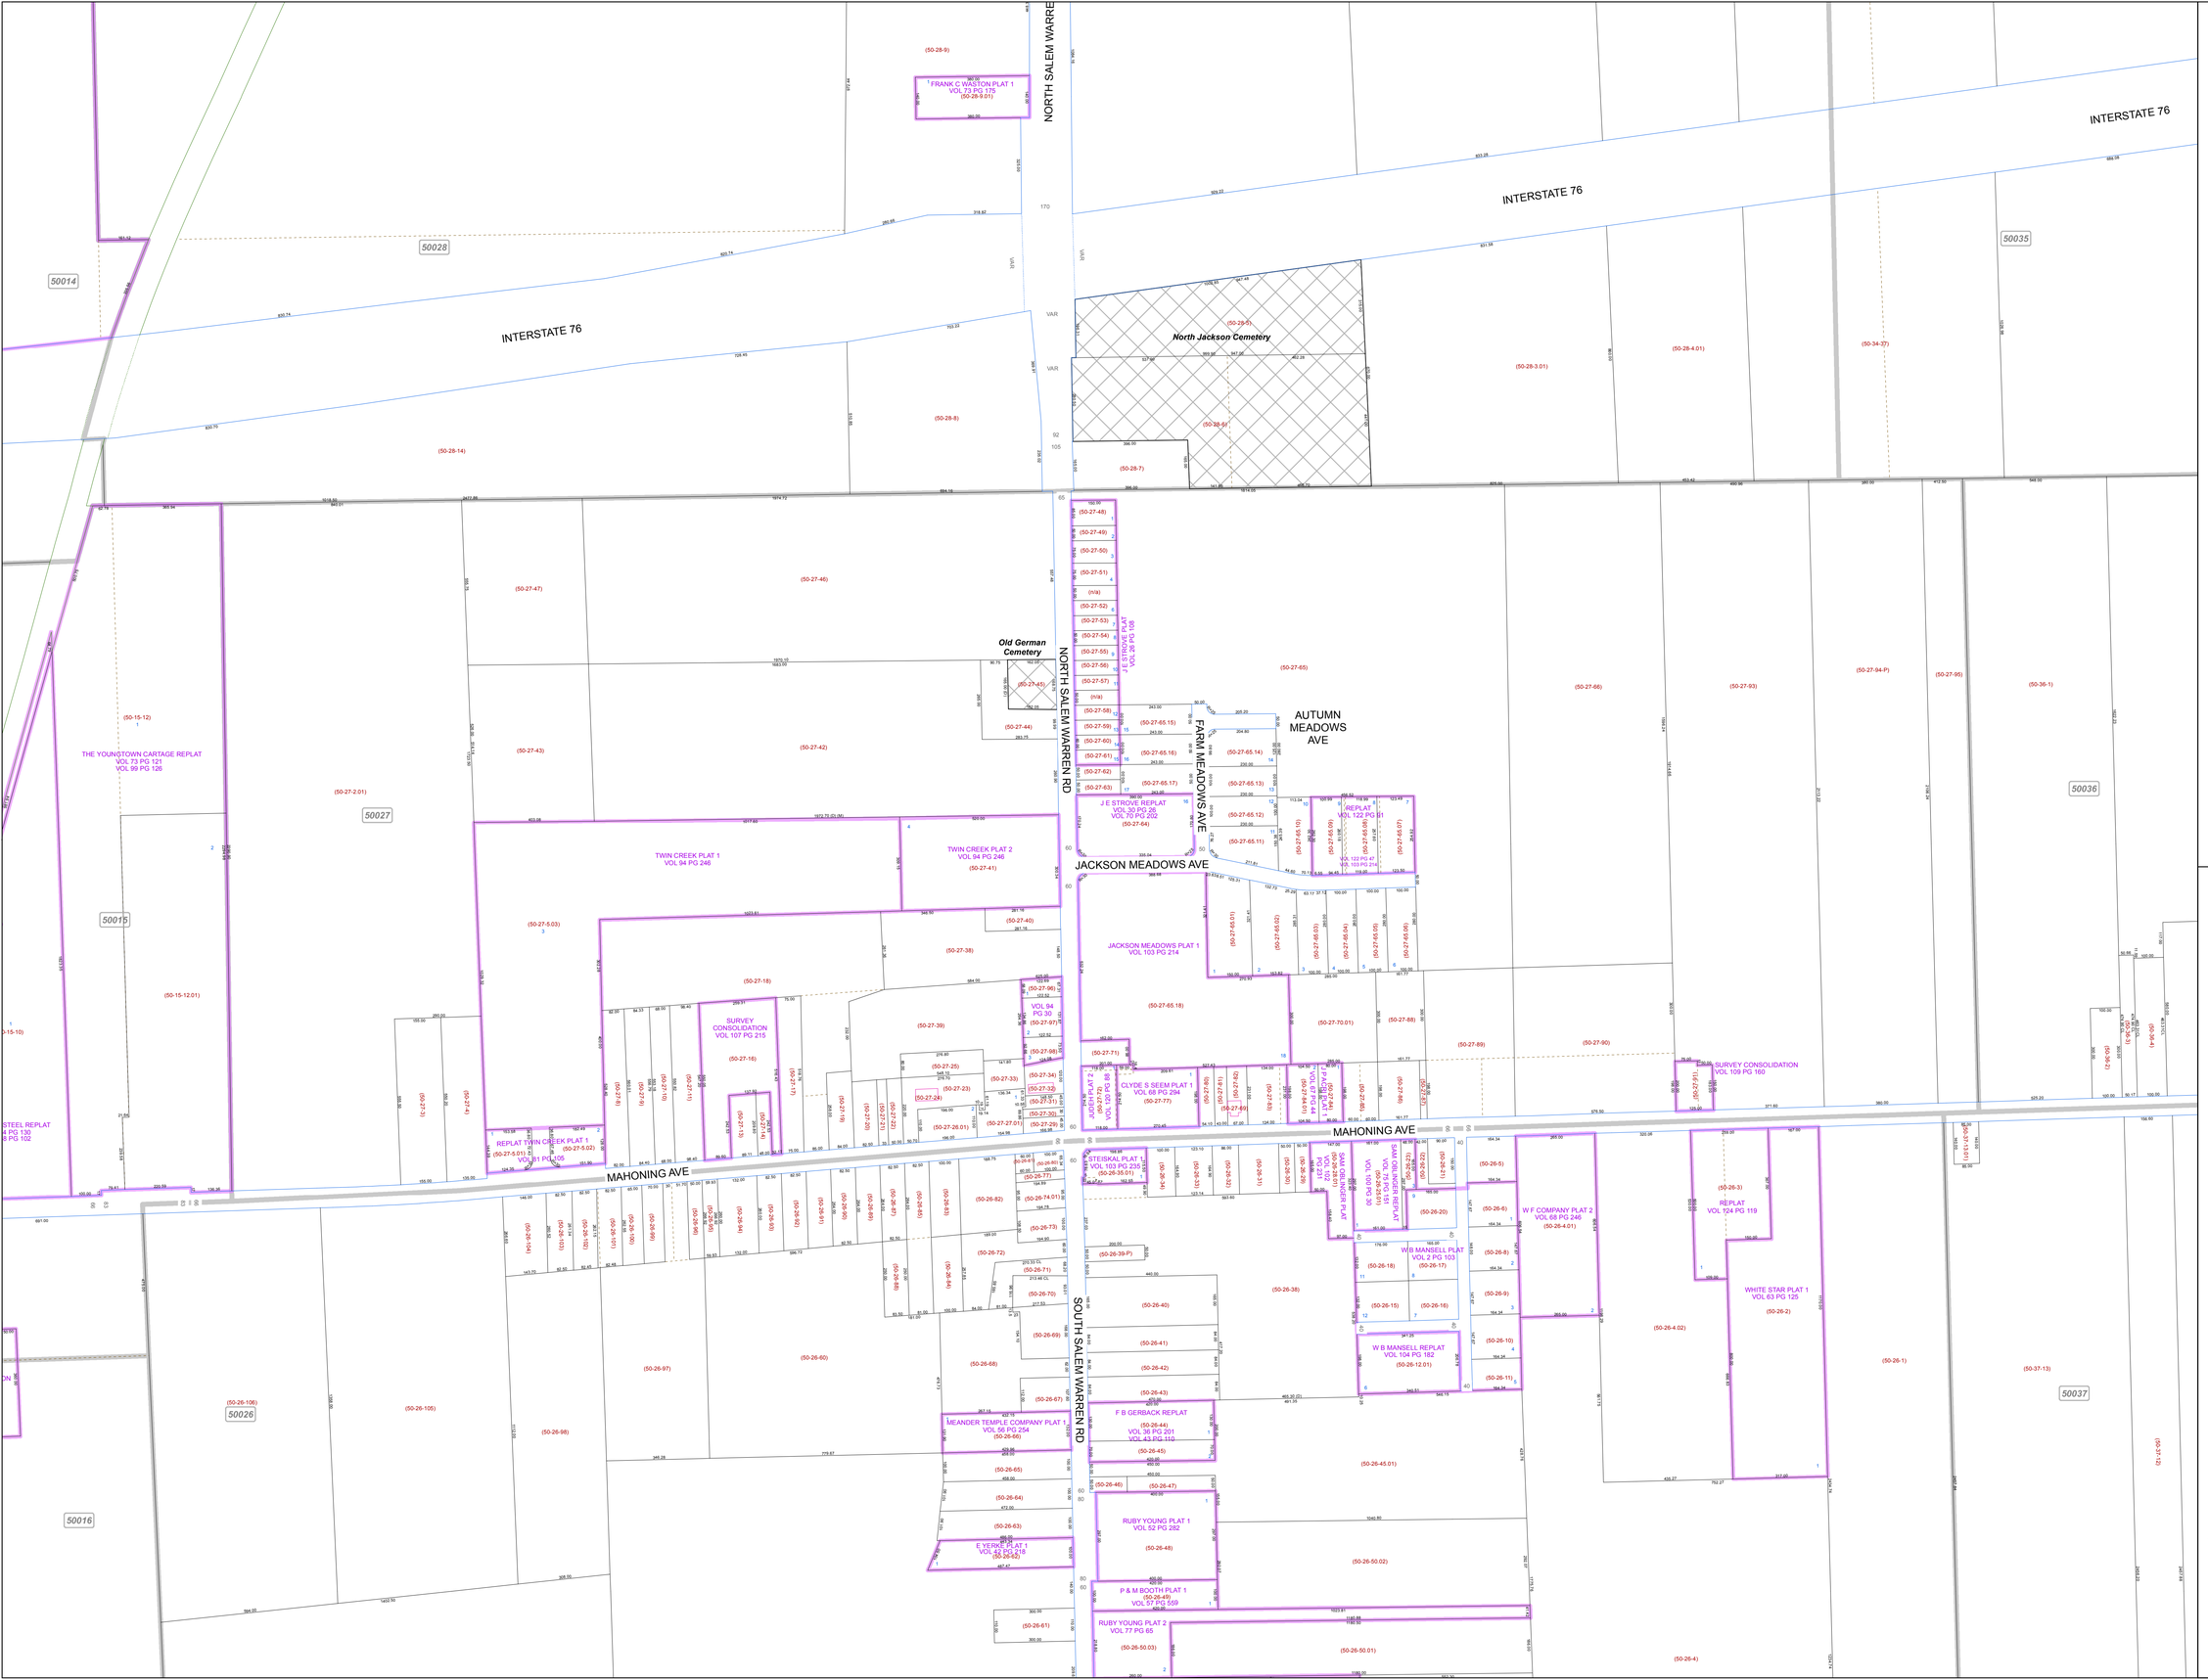

MAHONING COUNTY OHIO

JACKSON TOWNSHIP

Lots 1, 2, 3, 4 Tract 12

TAX MAP 50027

N

SCALE

0 100 200 400 600

Feet

Approximate

Print Date 12/31/2013

LEGEND

- COUNTY LINE
- TOWNSHIP LINE
- CITY LINE
- VILLAGE LINE
- PLAT OUTLINE
- PARCEL LINE
- OLD PARCEL LINE
- PHASE LINE
- ROAD ROW LINE
- RAILROAD ROW LINE
- (01-20-1.03) PARCEL ID NUMBER
- 345 LOT NUMBER
- BELL PLAT 1 PLAT NAME
- 01004 TAX MAP NUMBER

JACKSON TOWNSHIP
Index Map

50013	50029	50034
50014	50028	50035
50015	50027	50036
50016	50026	50037
50017	50025	50038
	50024	50039