MAHONING COUNTY
OHIO

JACKSON TOWNSHIP

Lots 14, 15, 18 Section 11

TAX MAP
50045

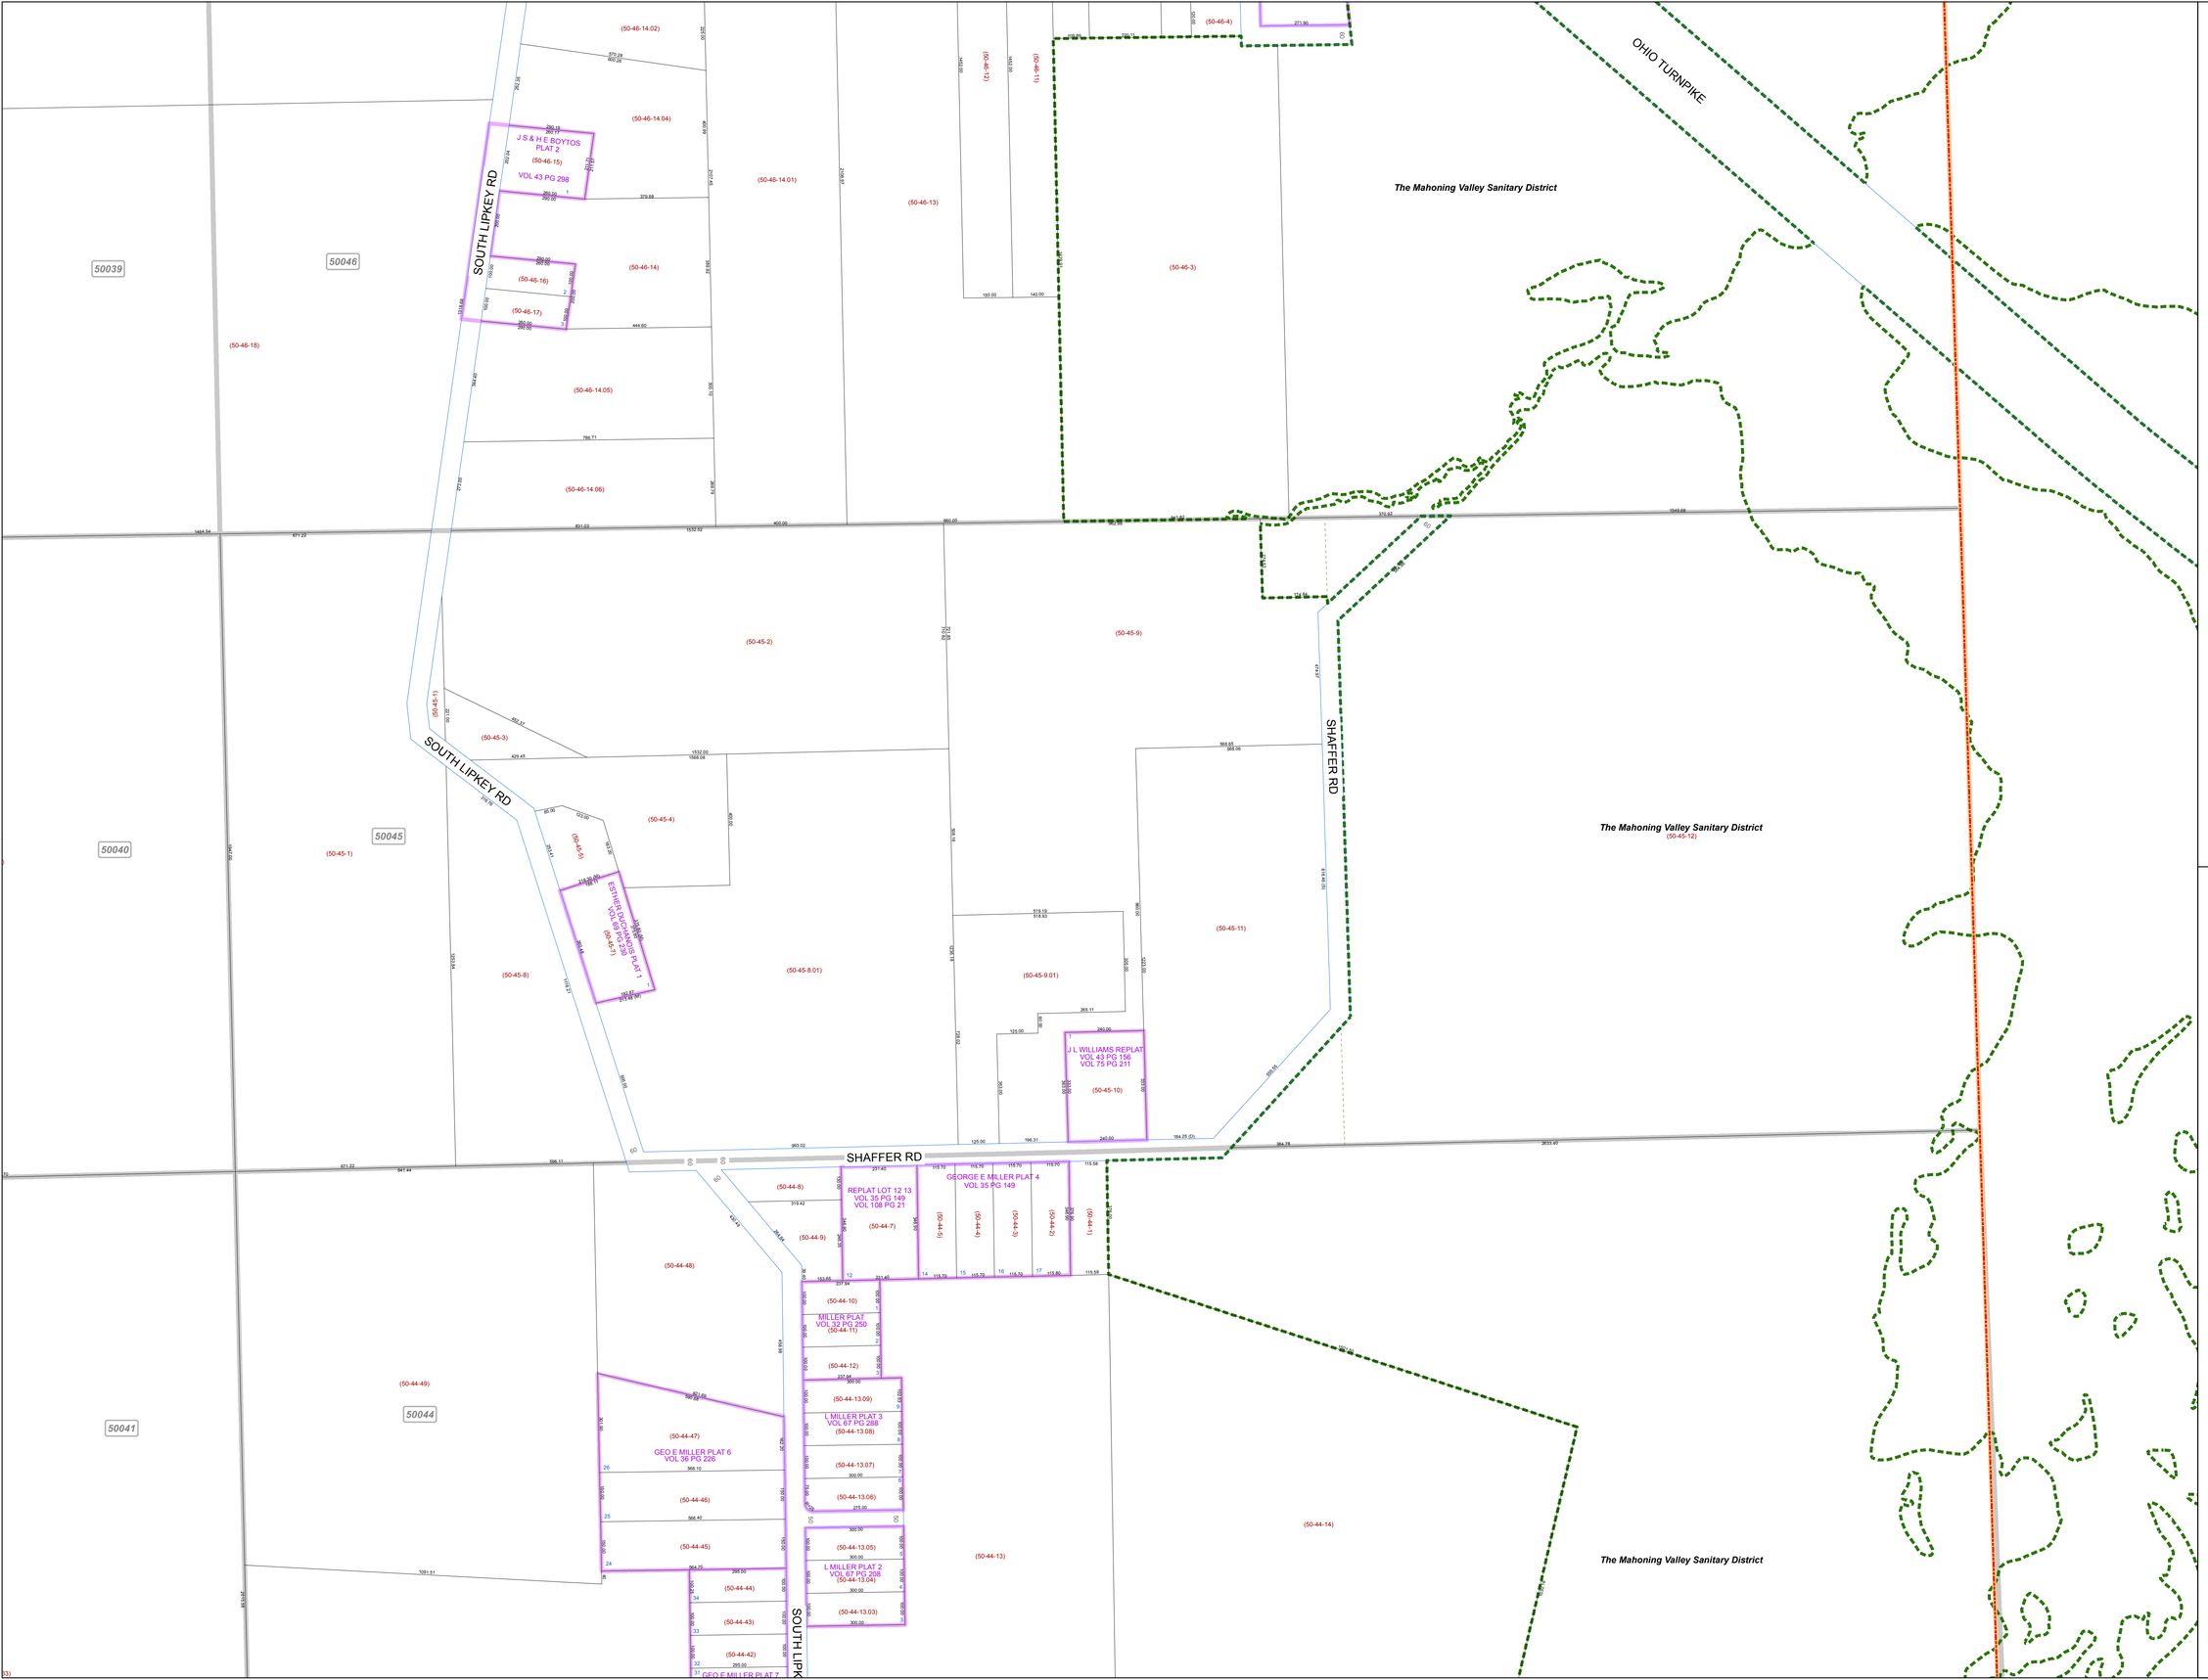

N

SCALE

0 100 200 400 600

Feet

Approximate

Print Date 12/31/2013

LEGEND

- COUNTY LINE
- TOWNSHIP LINE
- CITY LINE
- VILLAGE LINE
- PLAT OUTLINE
- PARCEL LINE
- OLD PARCEL LINE
- PHASE LINE
- ROAD ROW LINE
- RAILROAD ROW LINE
- (01-20-1.03) PARCEL ID NUMBER
- 345 LOT NUMBER
- BELL PLAT 1 PLAT NAME
- 01004 TAX MAP NUMBER

JACKSON TOWNSHIP
Index Map

50037	50048	48084
50038	50047	
50039	50046	
50040	50045	
50041	50044	48103
50042	50043	