MAHONING COUNTY
OHIO
JACKSON TOWNSHIP
Lots 10, 11, 12, 13 Tract 12

TAX MAP
50047

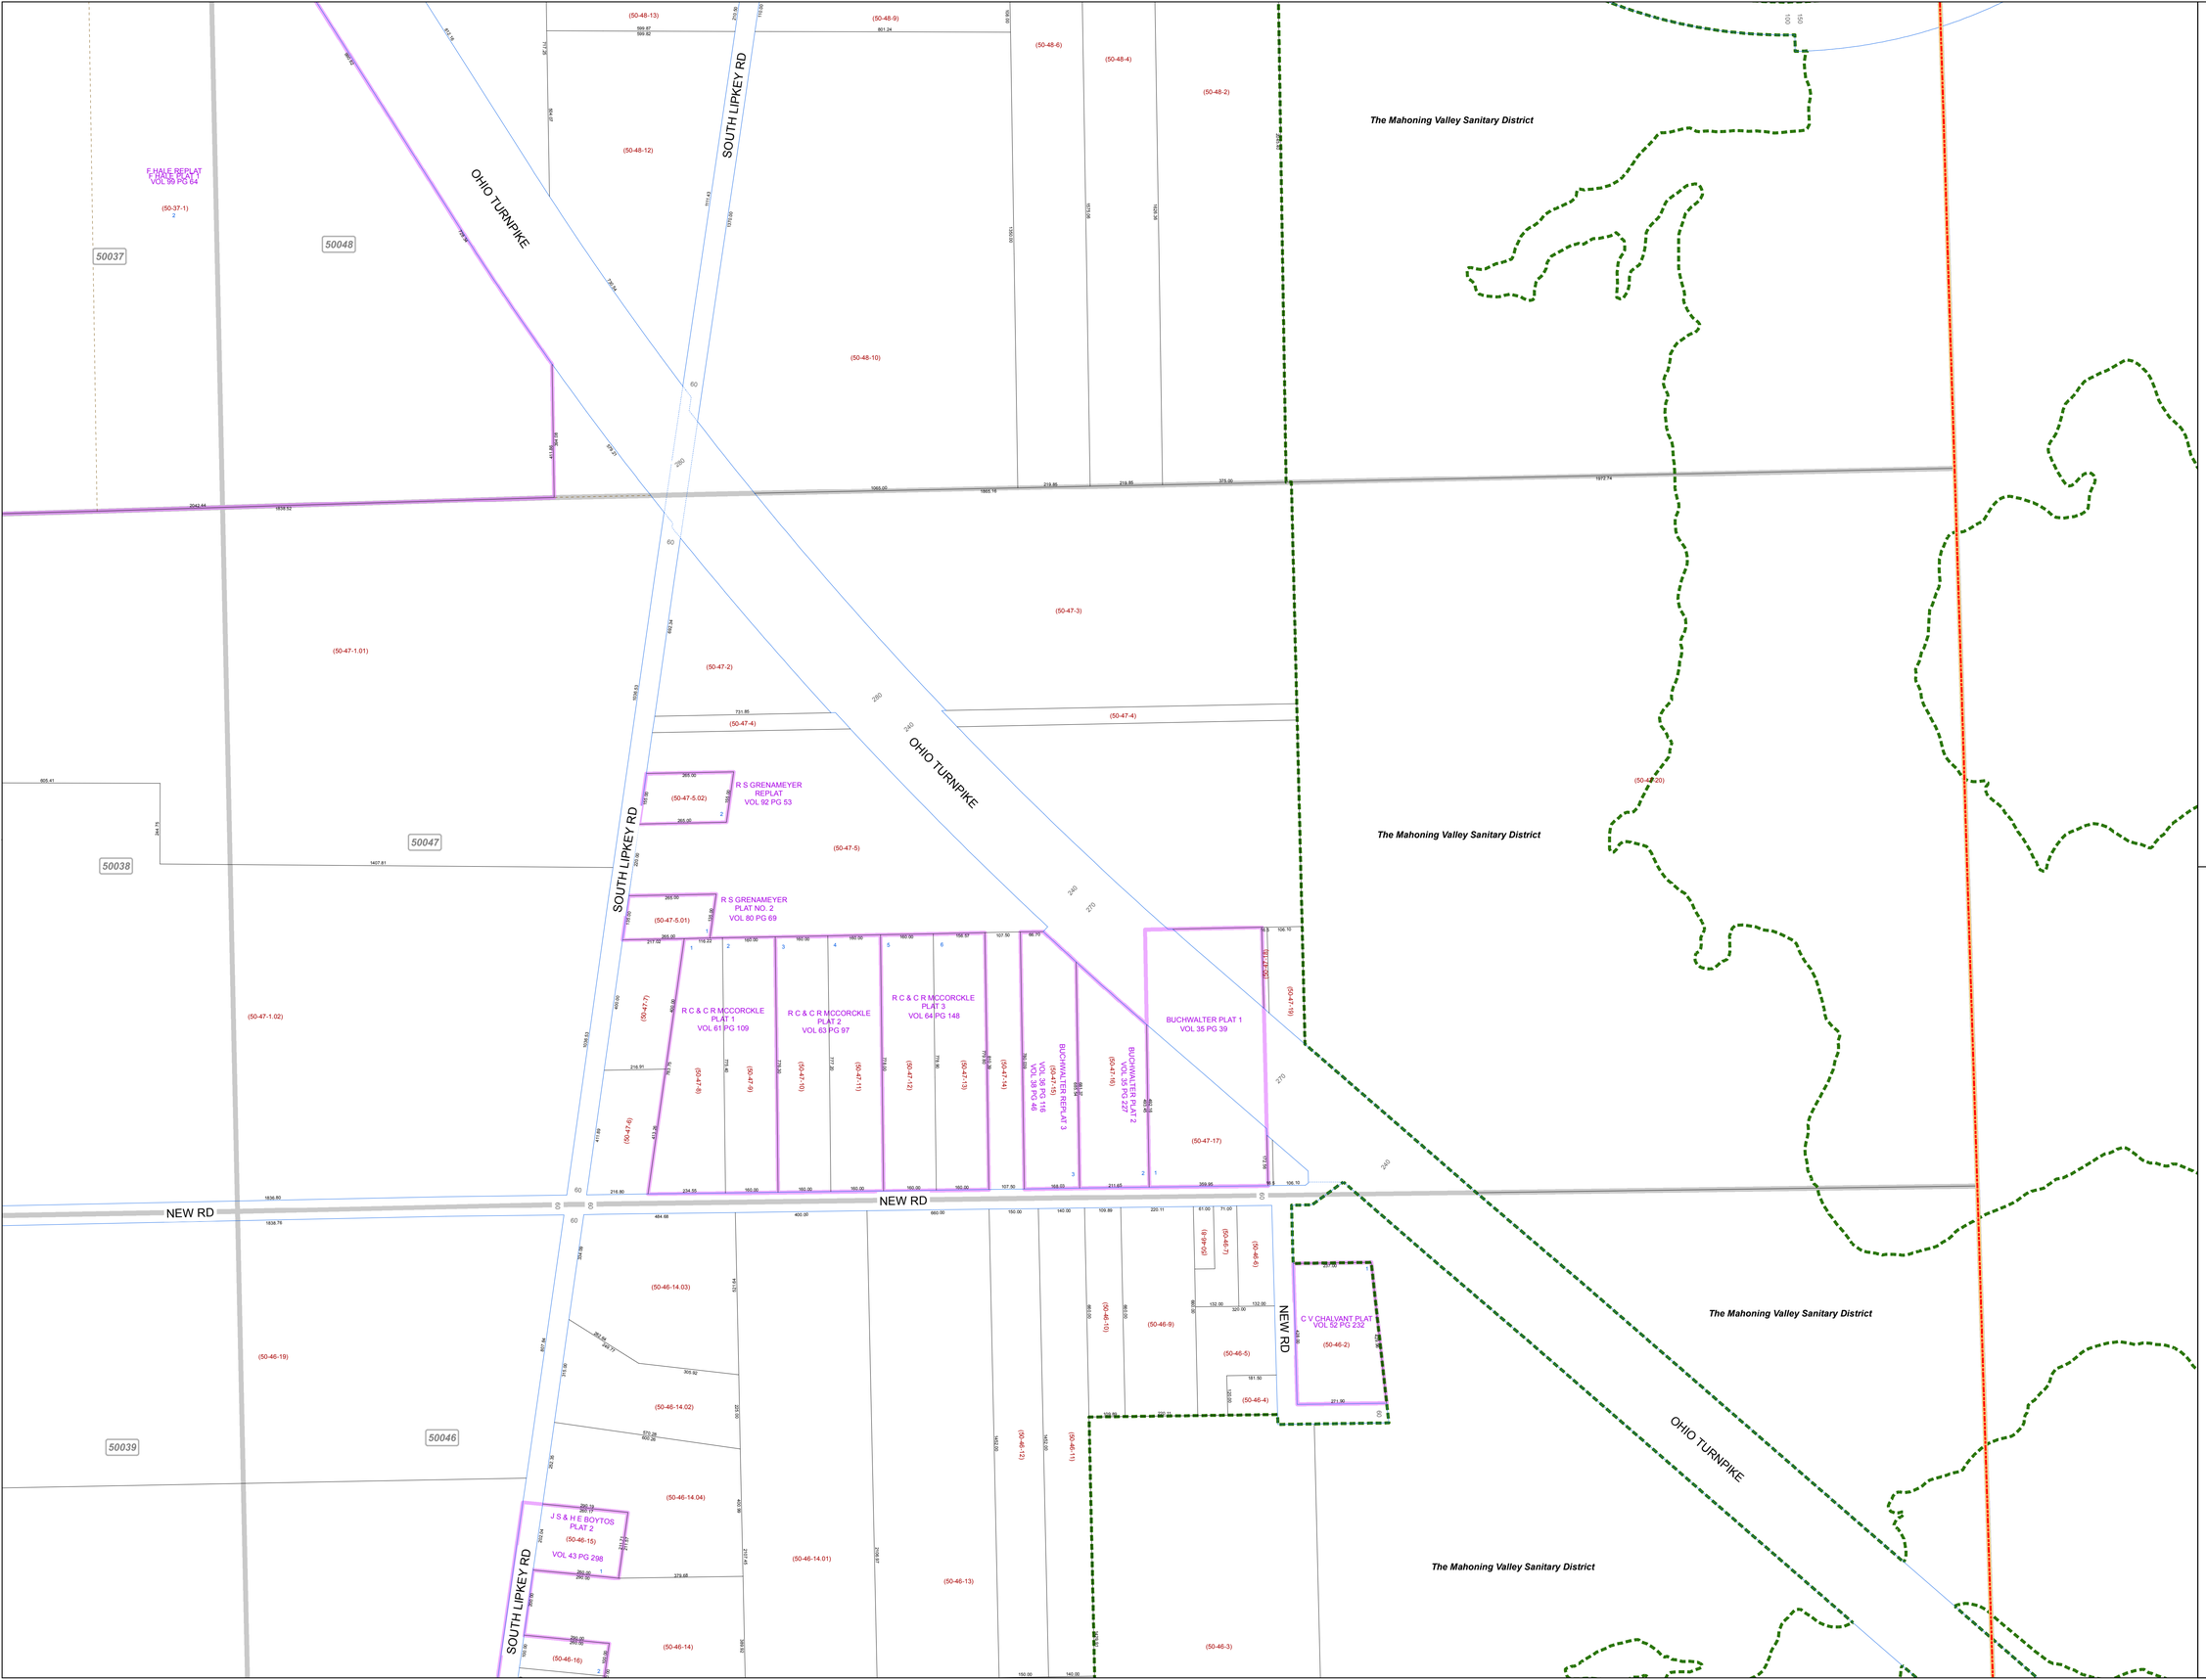

SCALE

0 100 200 400 600

Feet

Approximate

Print Date 12/31/2013

LEGEND

- COUNTY LINE
- TOWNSHIP LINE
- CITY LINE
- VILLAGE LINE
- PLAT OUTLINE
- PARCEL LINE
- OLD PARCEL LINE
- PHASE LINE
- ROAD ROW LINE
- RAILROAD ROW LINE
- (01-20-1.03) PARCEL ID NUMBER
- 345 LOT NUMBER
- BELL PLAT 1 PLAT NAME
- 01004 TAX MAP NUMBER

JACKSON TOWNSHIP
Index Map

50036	50049
50037	50048
50038	50047
50039	50046
50040	50045
50041	50044

48084