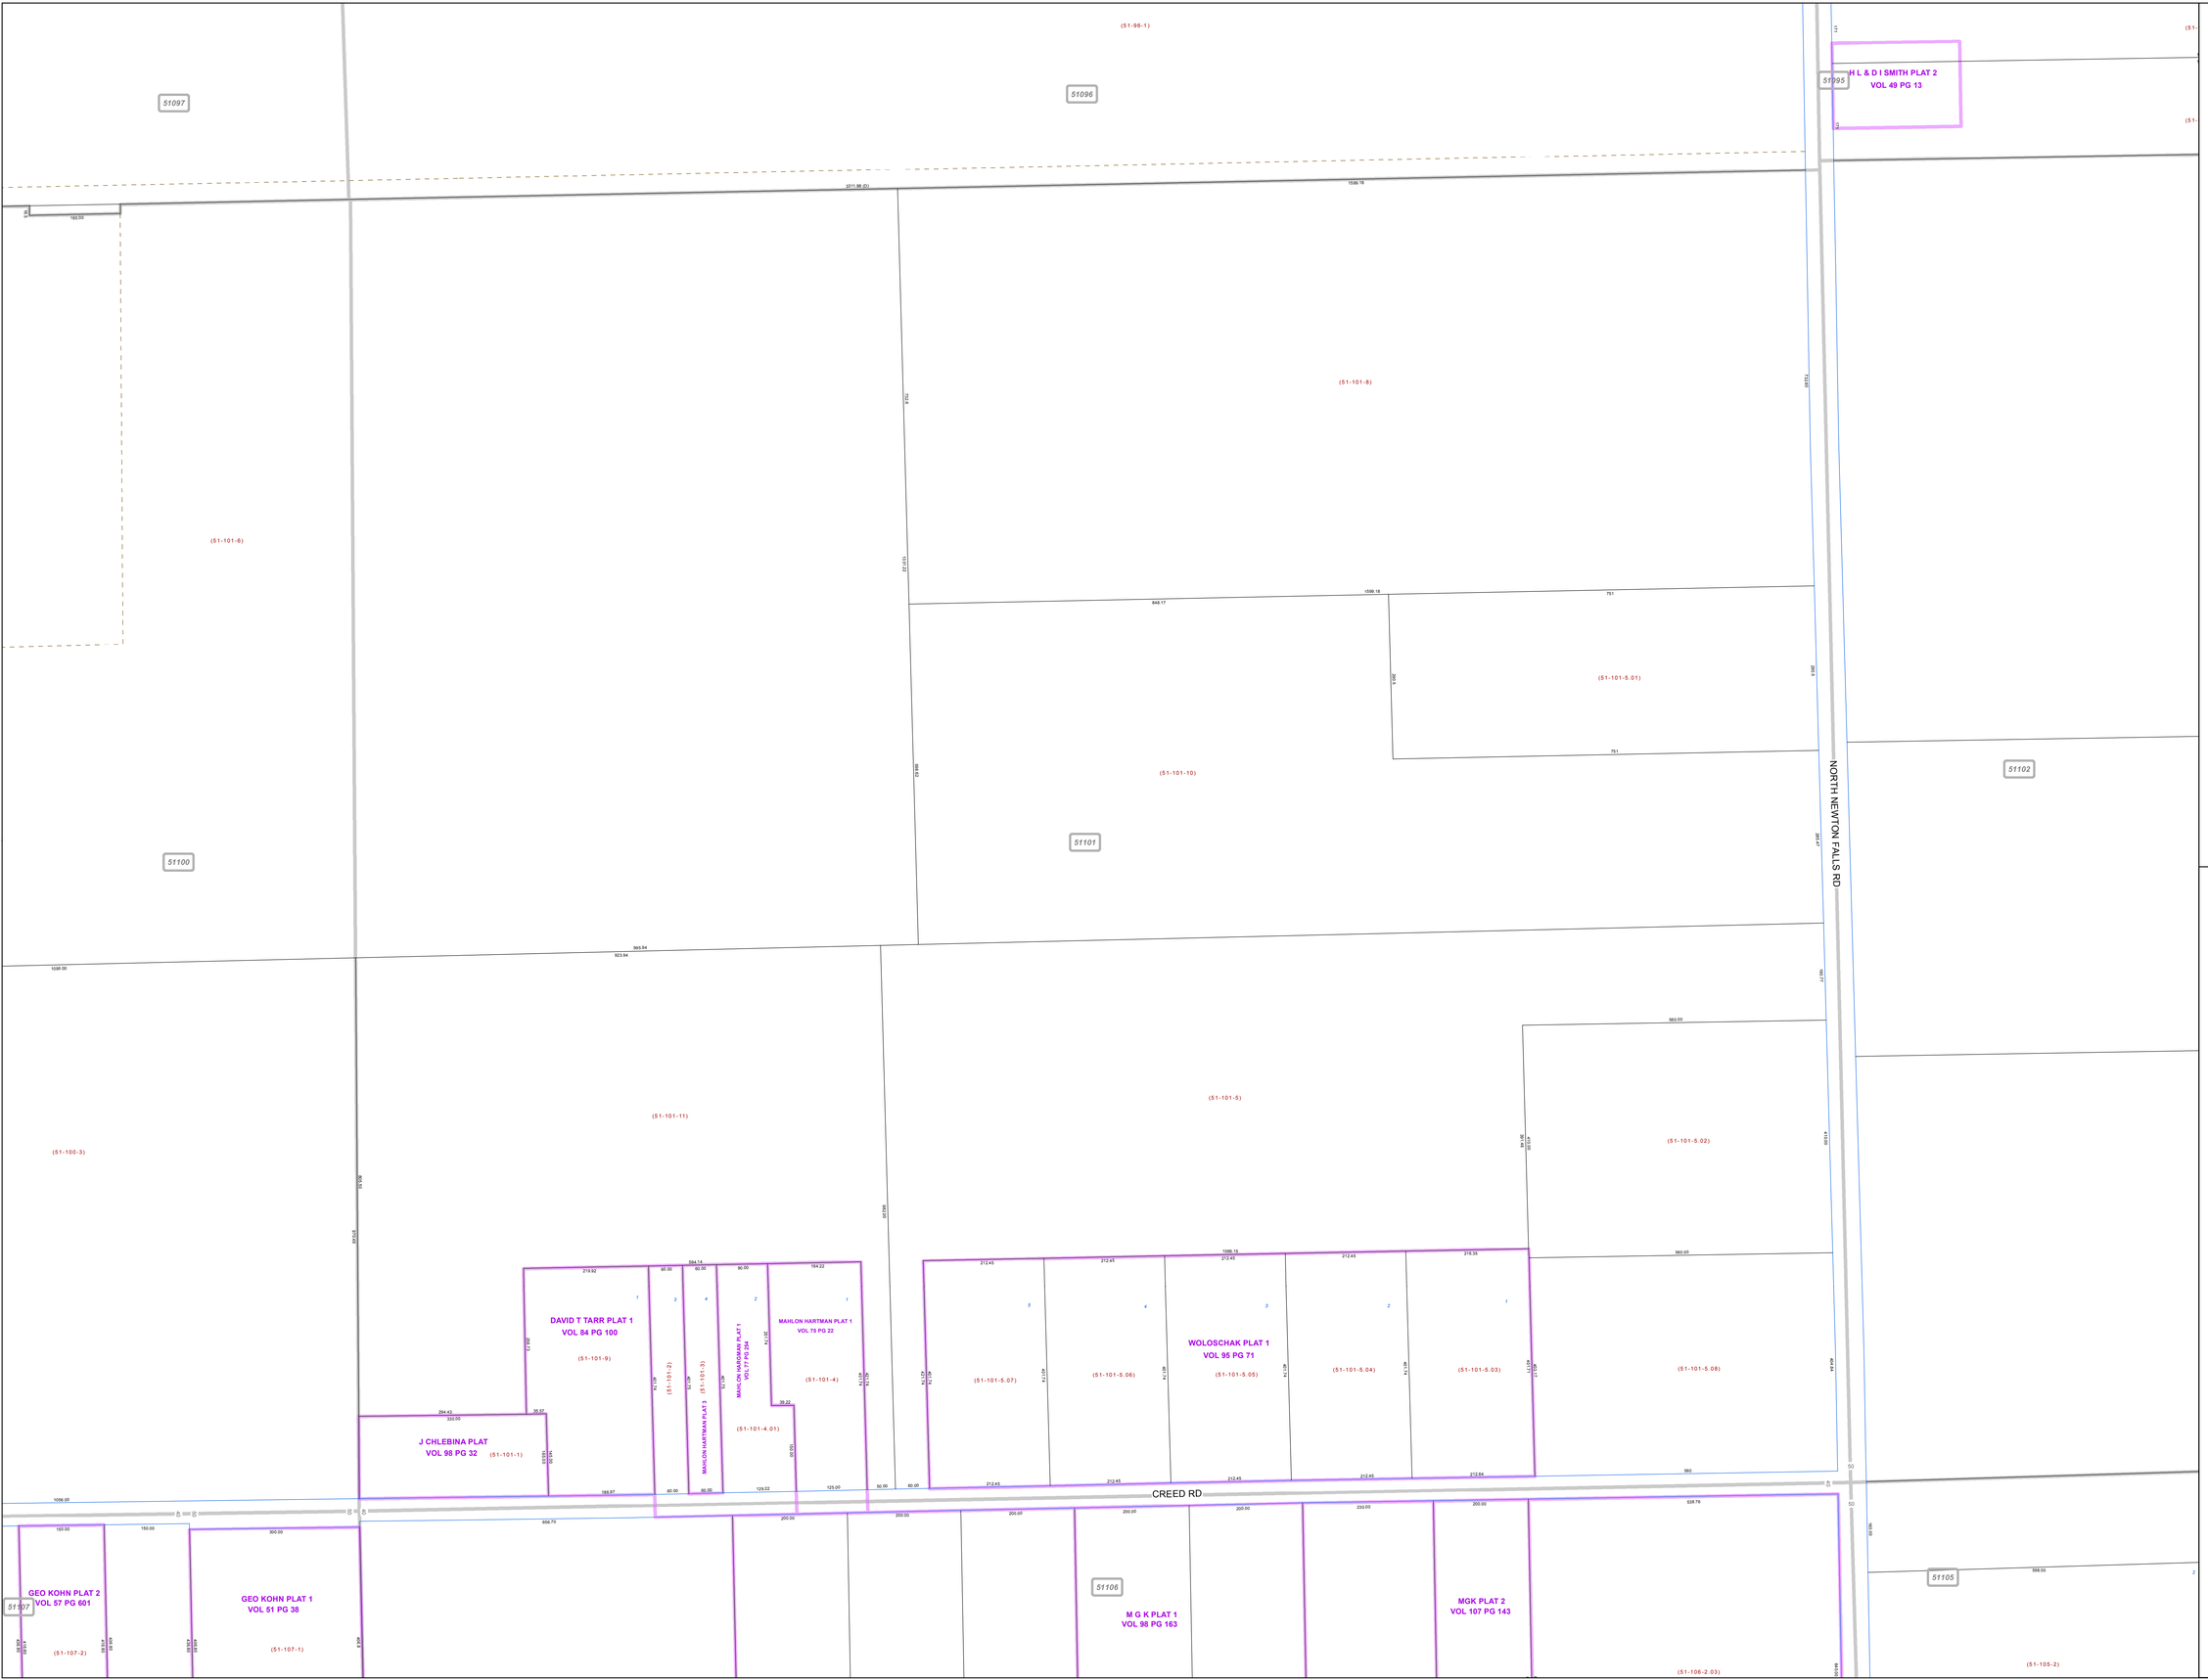


# MAHONING COUNTY
# OHIO
## MILTON TOWNSHIP

## TAX MAP
## 51101

N

**SCALE**

0 50 100 200 300

Feet

Approximate

Print Date 12/31/2013

## LEGEND

- COUNTY LINE
- TOWNSHIP LINE
- CITY LINE
- VILLAGE LINE
- PLAT OUTLINE
- PARCEL LINE
- OLD PARCEL LINE
- PHASE LINE
- ROAD ROW LINE
- RAILROAD ROW LINE
- (01-20-1.03) PARCEL ID NUMBER
- 345 LOT NUMBER
- BELL PLAT 1 PLAT NAME
- 01004 TAX MAP NUMBER

## MILTON TOWNSHIP
### Index Map

| | | |
|---|---|---|
| 51090 | 51091 | 51092 |
| 51097 | 51096 | 51095 |
| 51100 | 51101 | 51102 |
| 51107 | 51106 | 51105 |
| 51110 | | 51112 |