MAHONING COUNTY
OHIO
COITSVILLE TOWNSHIP
Great Lot 20

TAX MAP
52065

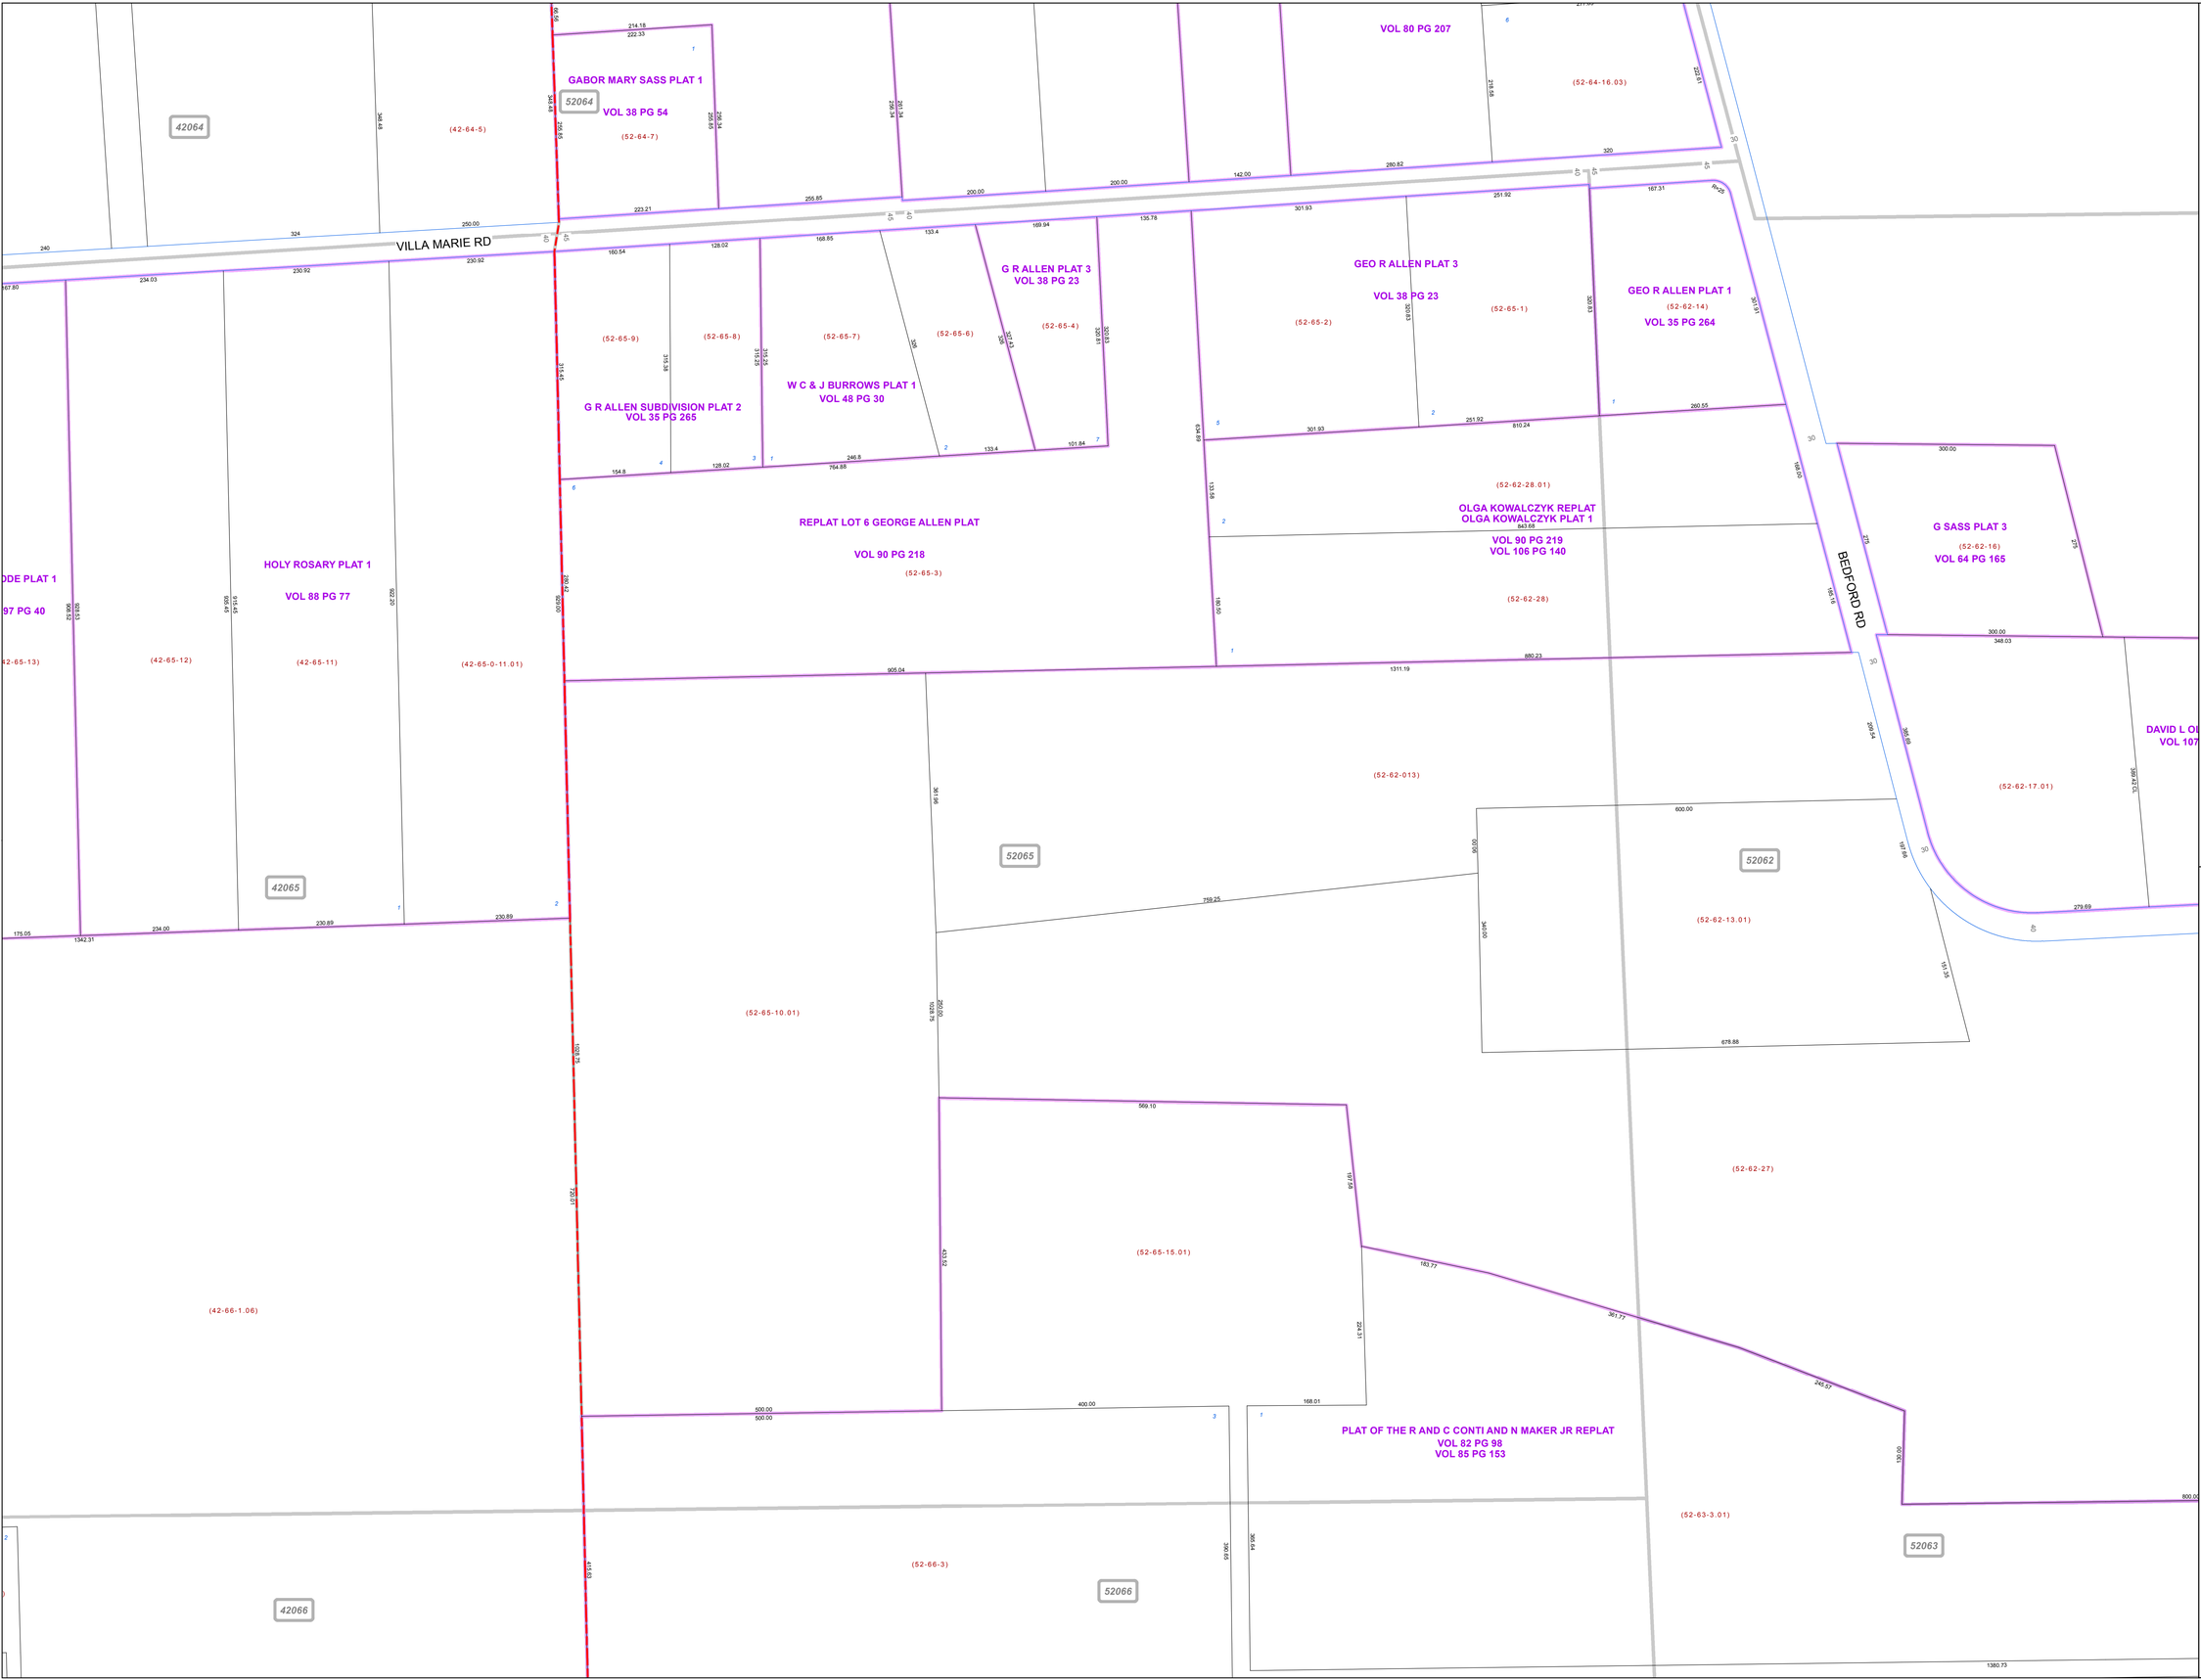

SCALE
0 50 100 200 300
Feet
Approximate

Print Date 12/31/2013

LEGEND

- COUNTY LINE
- TOWNSHIP LINE
- CITY LINE
- VILLAGE LINE
- PLAT OUTLINE
- PARCEL LINE
- OLD PARCEL LINE
- PHASE LINE
- ROAD ROW LINE
- RAILROAD ROW LINE
- (01-20-1.03) PARCEL ID NUMBER
- 345 LOT NUMBER
- BELL PLAT 1 PLAT NAME
- 01004 TAX MAP NUMBER

COITSVILLE TOWNSHIP
Index Map

42067	42064	52064	52061
42068	42065	52065	52062
42069	42066	52066	52063