# MAHONING COUNTY
# OHIO
## YOUNGSTOWN CITY

## TAX MAP
## 53239

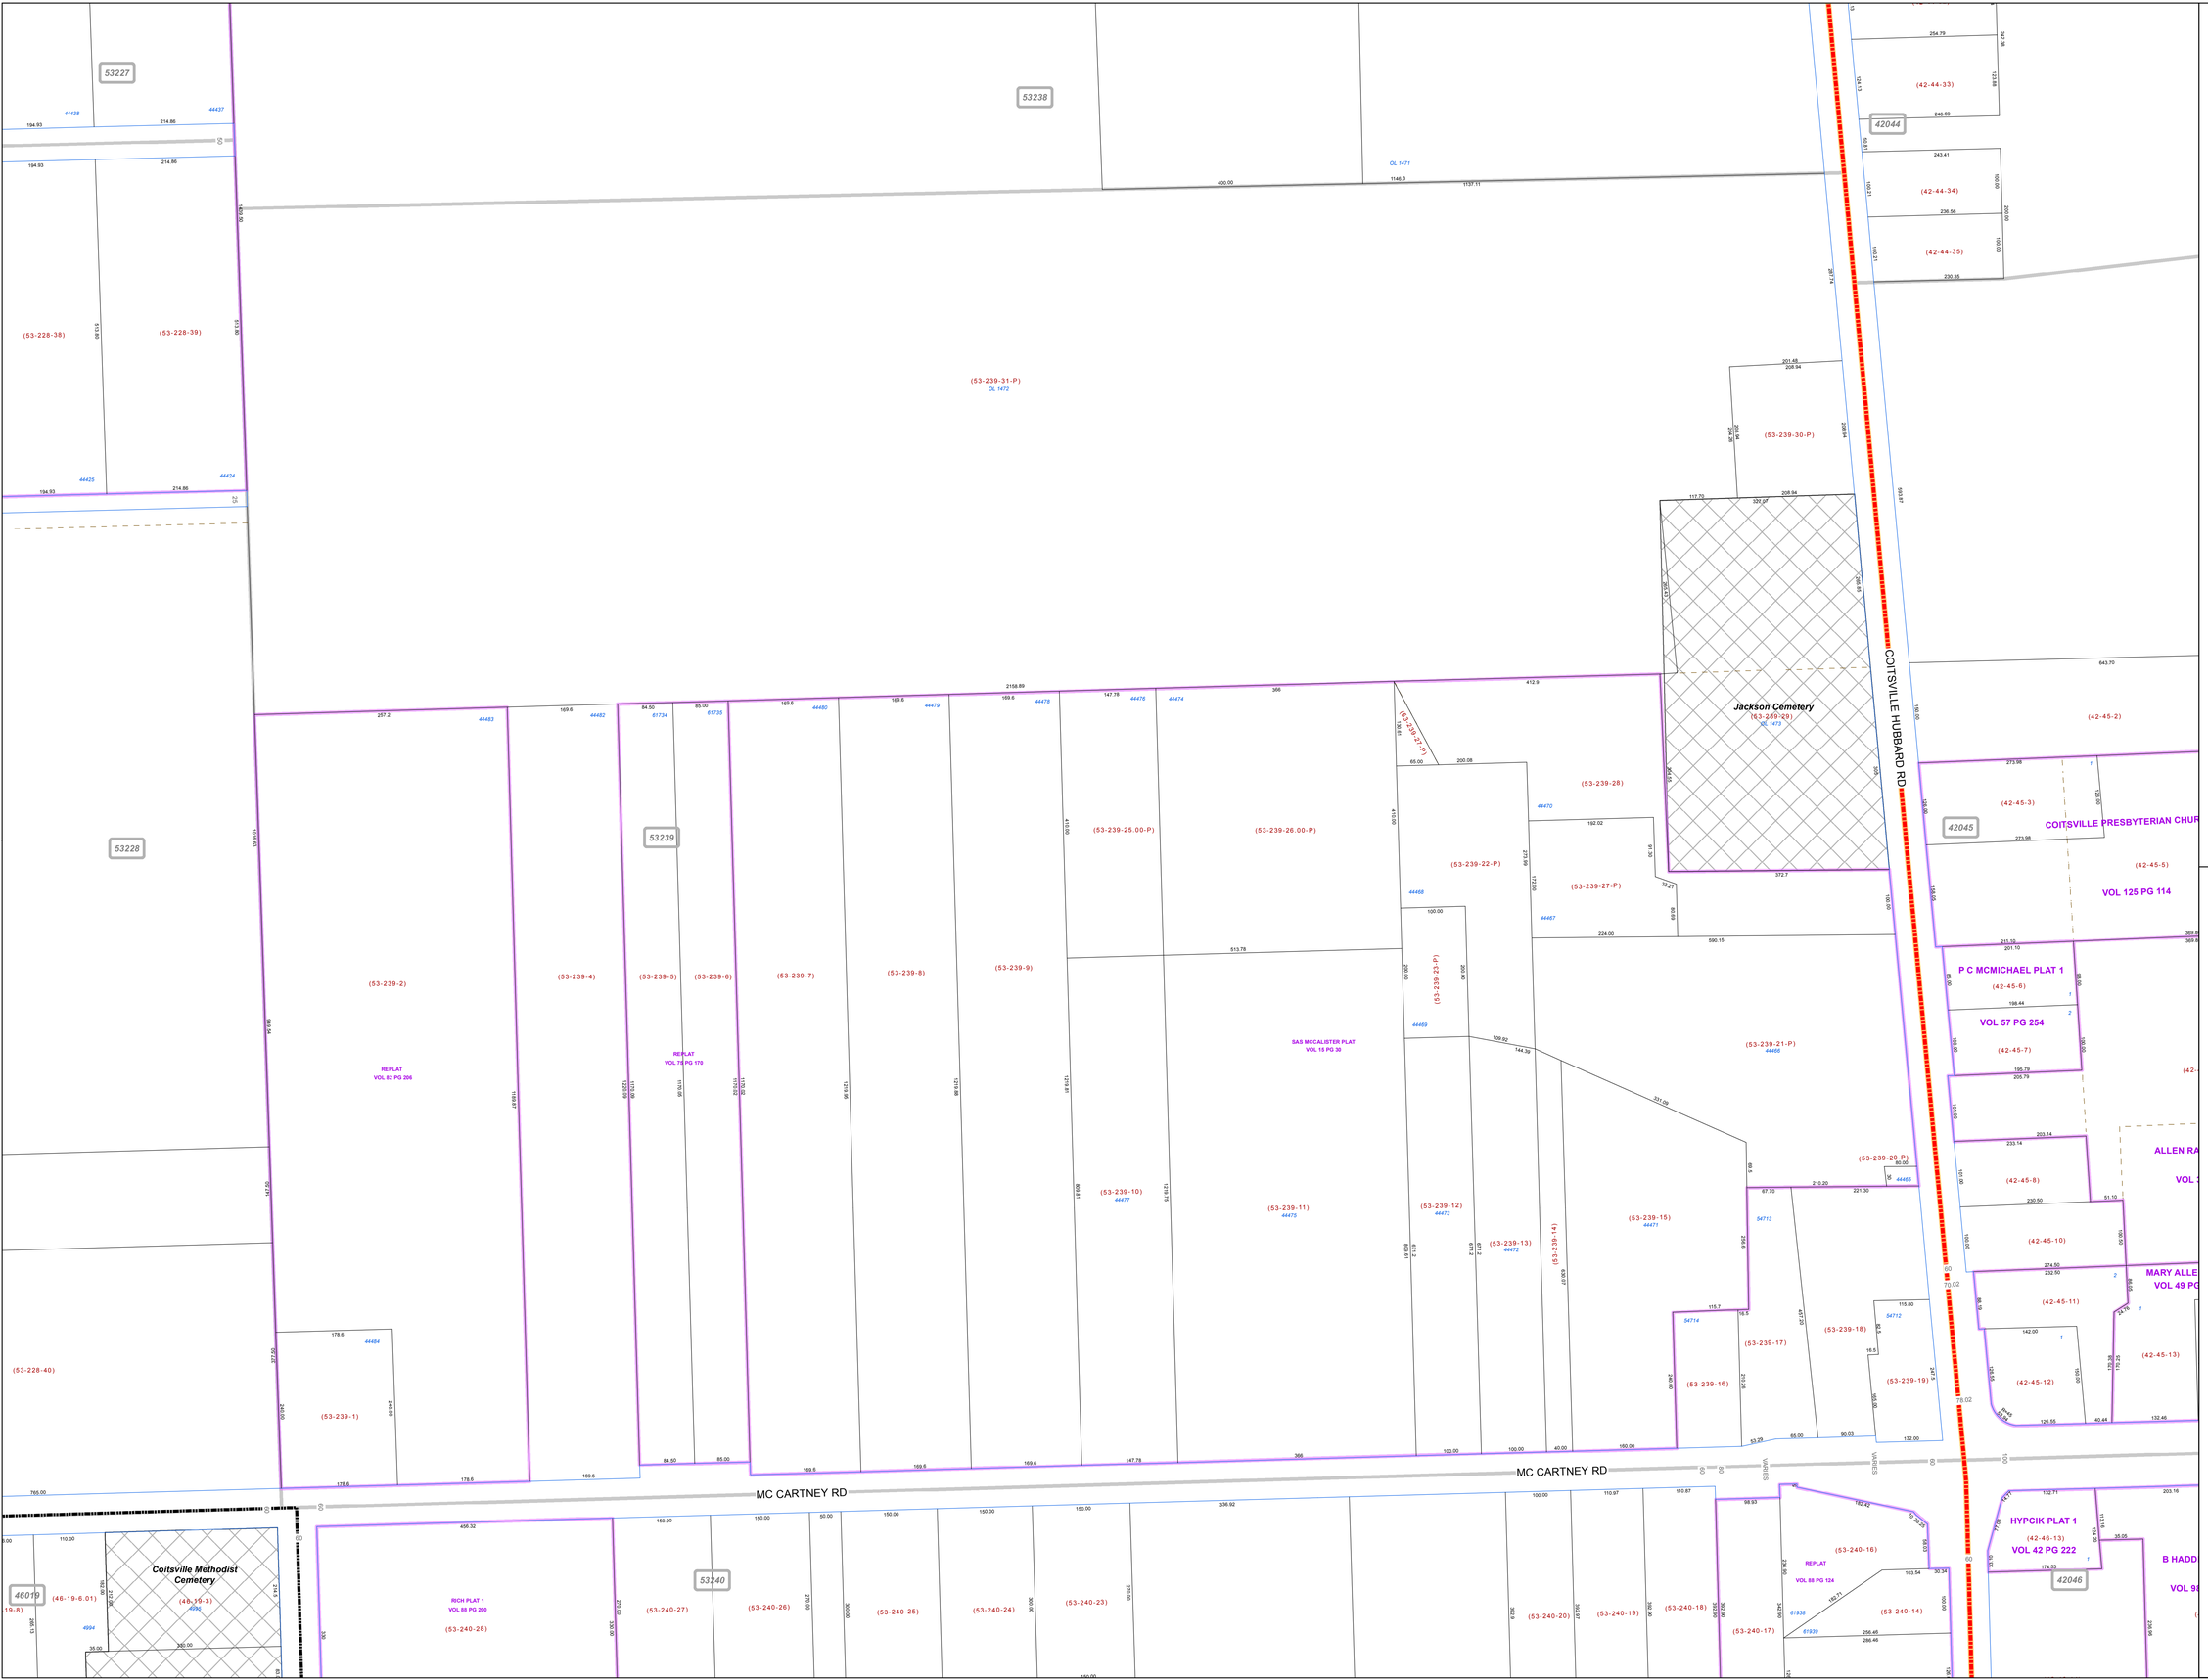


SCALE

0 50 100 200 300

Feet

Approximate

Print Date 12/31/2013

## LEGEND

- COUNTY LINE
- TOWNSHIP LINE
- CITY LINE
- VILLAGE LINE
- PLAT OUTLINE
- PARCEL LINE
- OLD PARCEL LINE
- PHASE LINE
- ROAD ROW LINE
- RAILROAD ROW LINE
- (01-20-1.03) PARCEL ID NUMBER
- 345 LOT NUMBER
- BELL PLAT 1 PLAT NAME
- 01004 TAX MAP NUMBER

## YOUNGSTOWN CITY
### Index Map

| | | |
|---|---|---|
| | 53237 | |
| 53227 | 53238 | 42044 |
| 53228 | 53239 | 42045 |
| 46019 | 53240 | 42046 |
| 46018 | | |