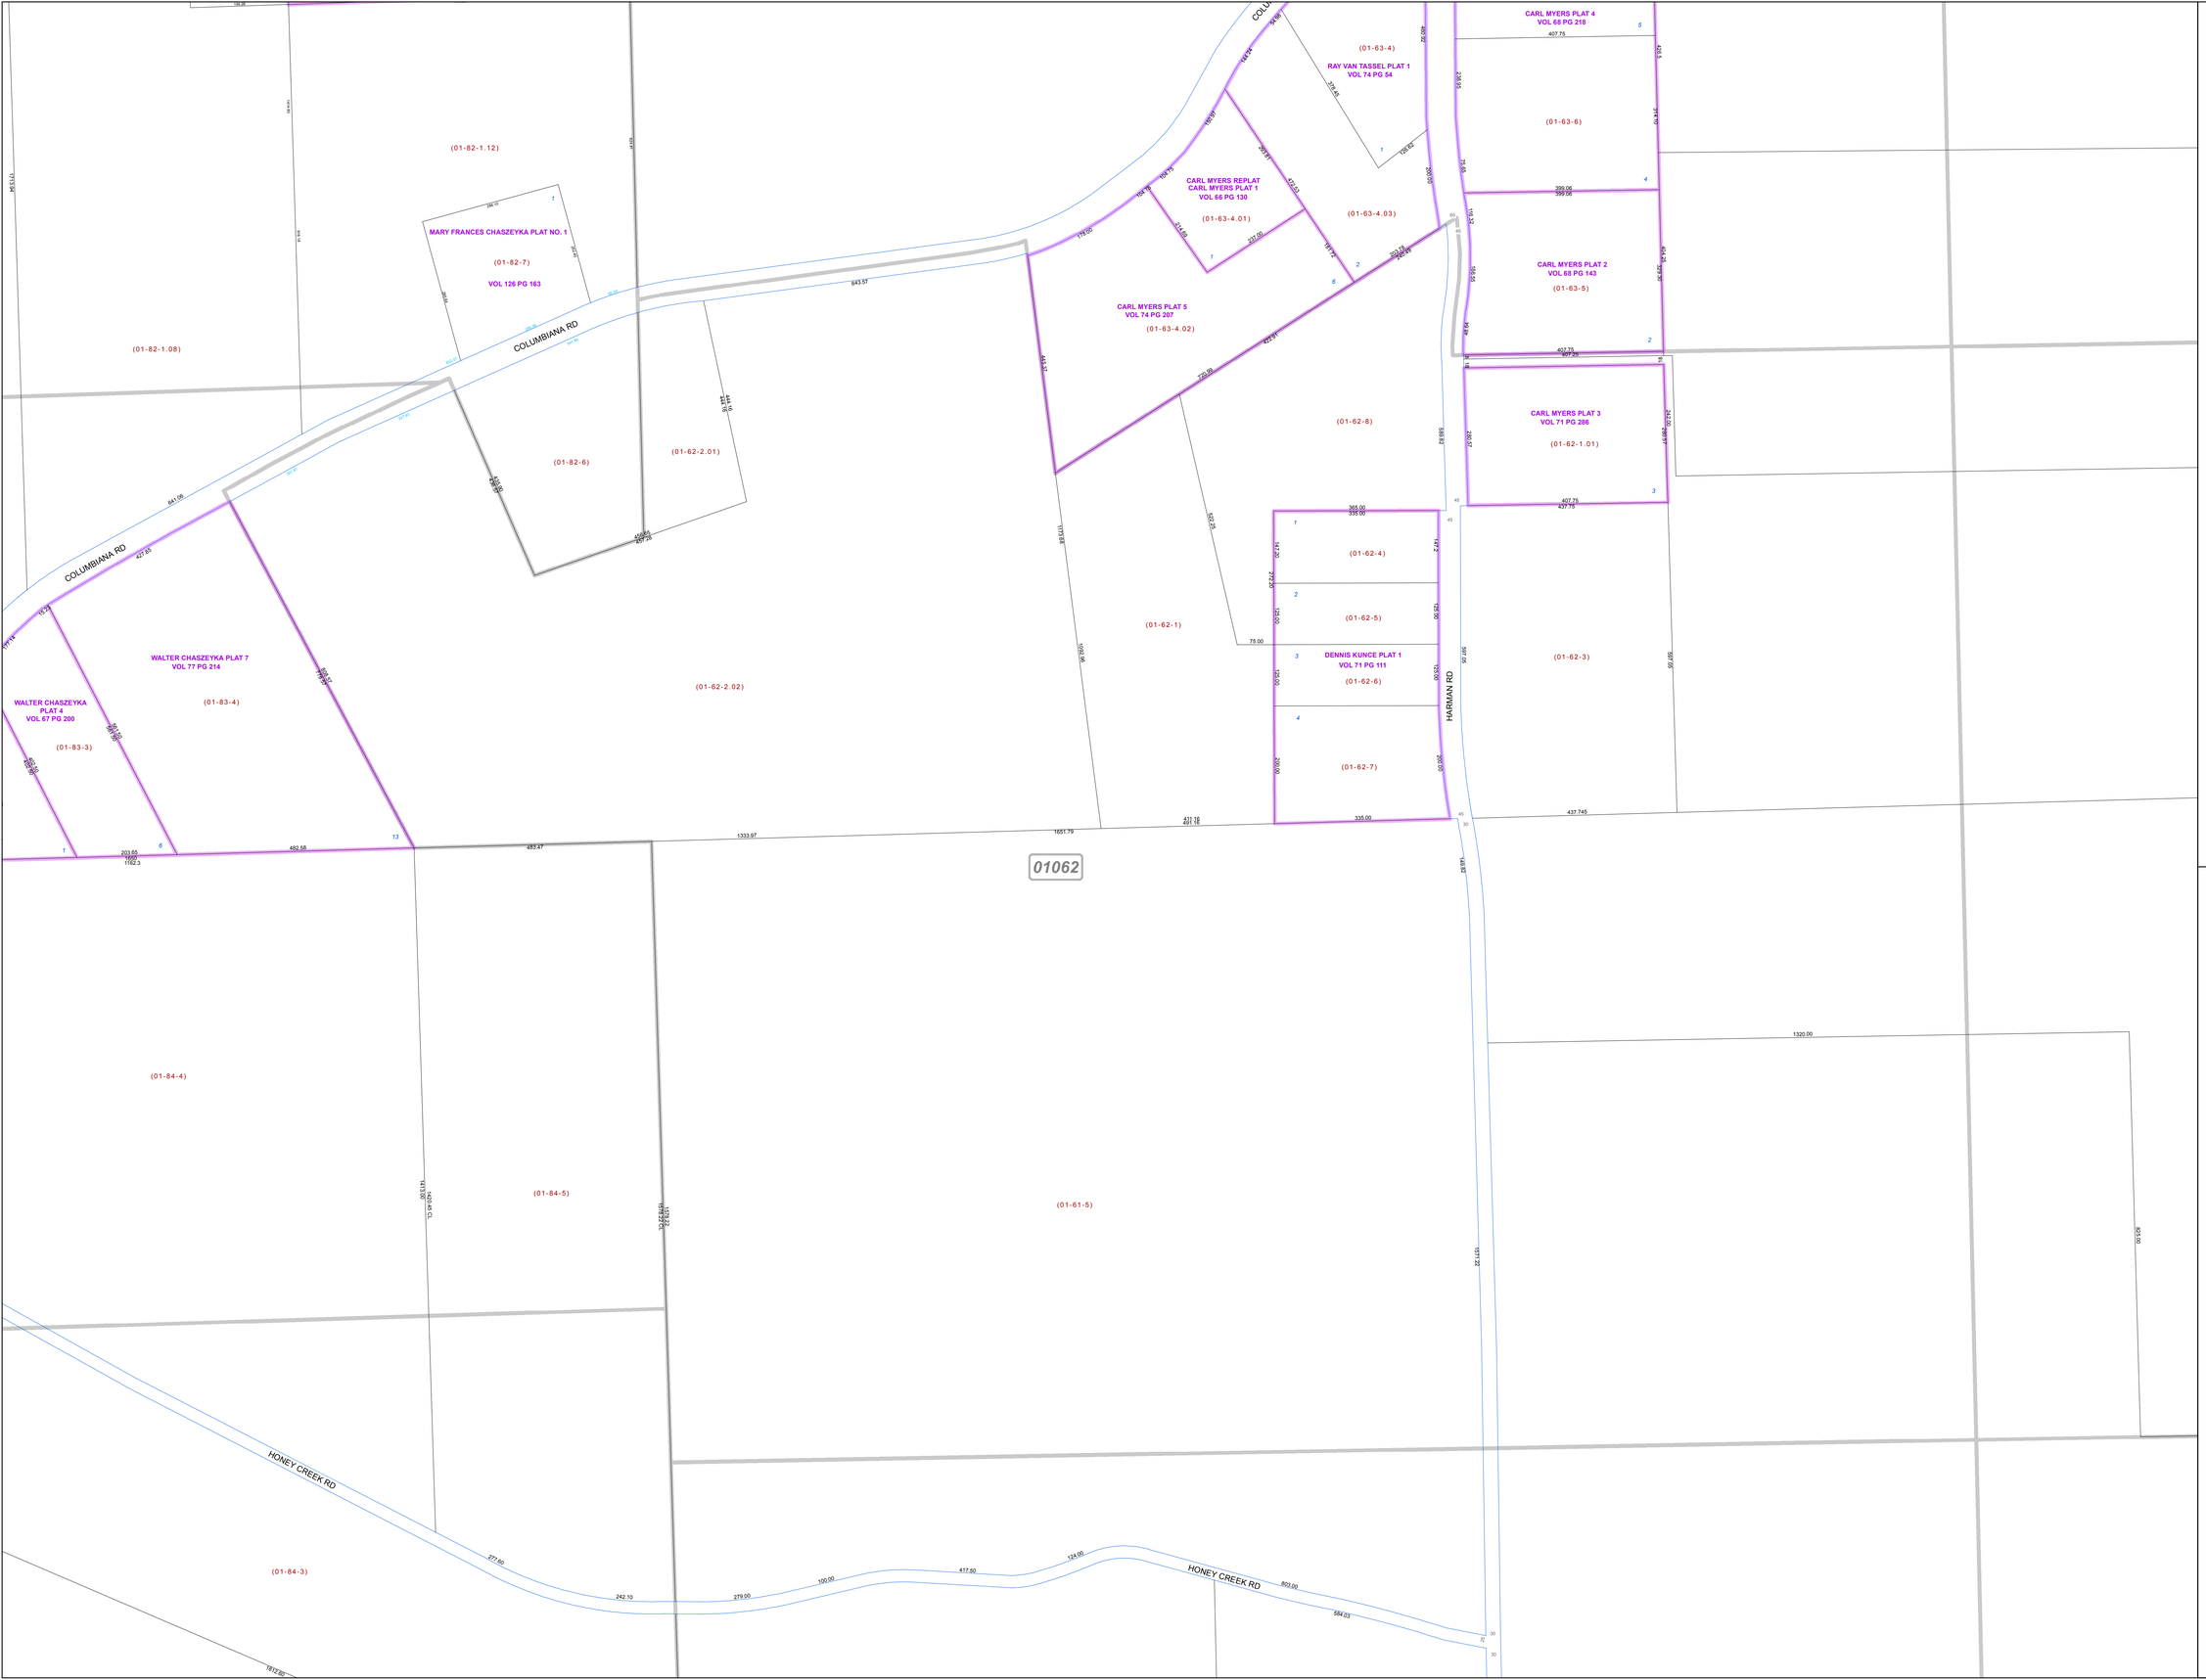

MAHONING COUNTY
OHIO

SPRINGFIELD TOWNSHIP

Section 23

TAX MAP
01062

N

SCALE

0 60 120 240 360

Feet

Approximate

Print Date: 12/31/2014

LEGEND

- COUNTY LINE
- TOWNSHIP LINE
- CITY LINE
- VILLAGE LINE
- PLAT OUTLINE
- PARCEL LINE
- OLD PARCEL LINE
- PHASE LINE
- ROAD ROW LINE
- RAILROAD ROW LINE
- (01-20-1.03) PARCEL ID NUMBER
- 345 LOT NUMBER
- BELL PLAT 1 PLAT NAME
- 01004 TAX MAP NUMBER

SPRINGFIELD TOWNSHIP
Index Map

	01081	01064	01045
	01082	01063	01046
	01083	01062	01047
	01084	01061	01048
01096	01085	01060	01049