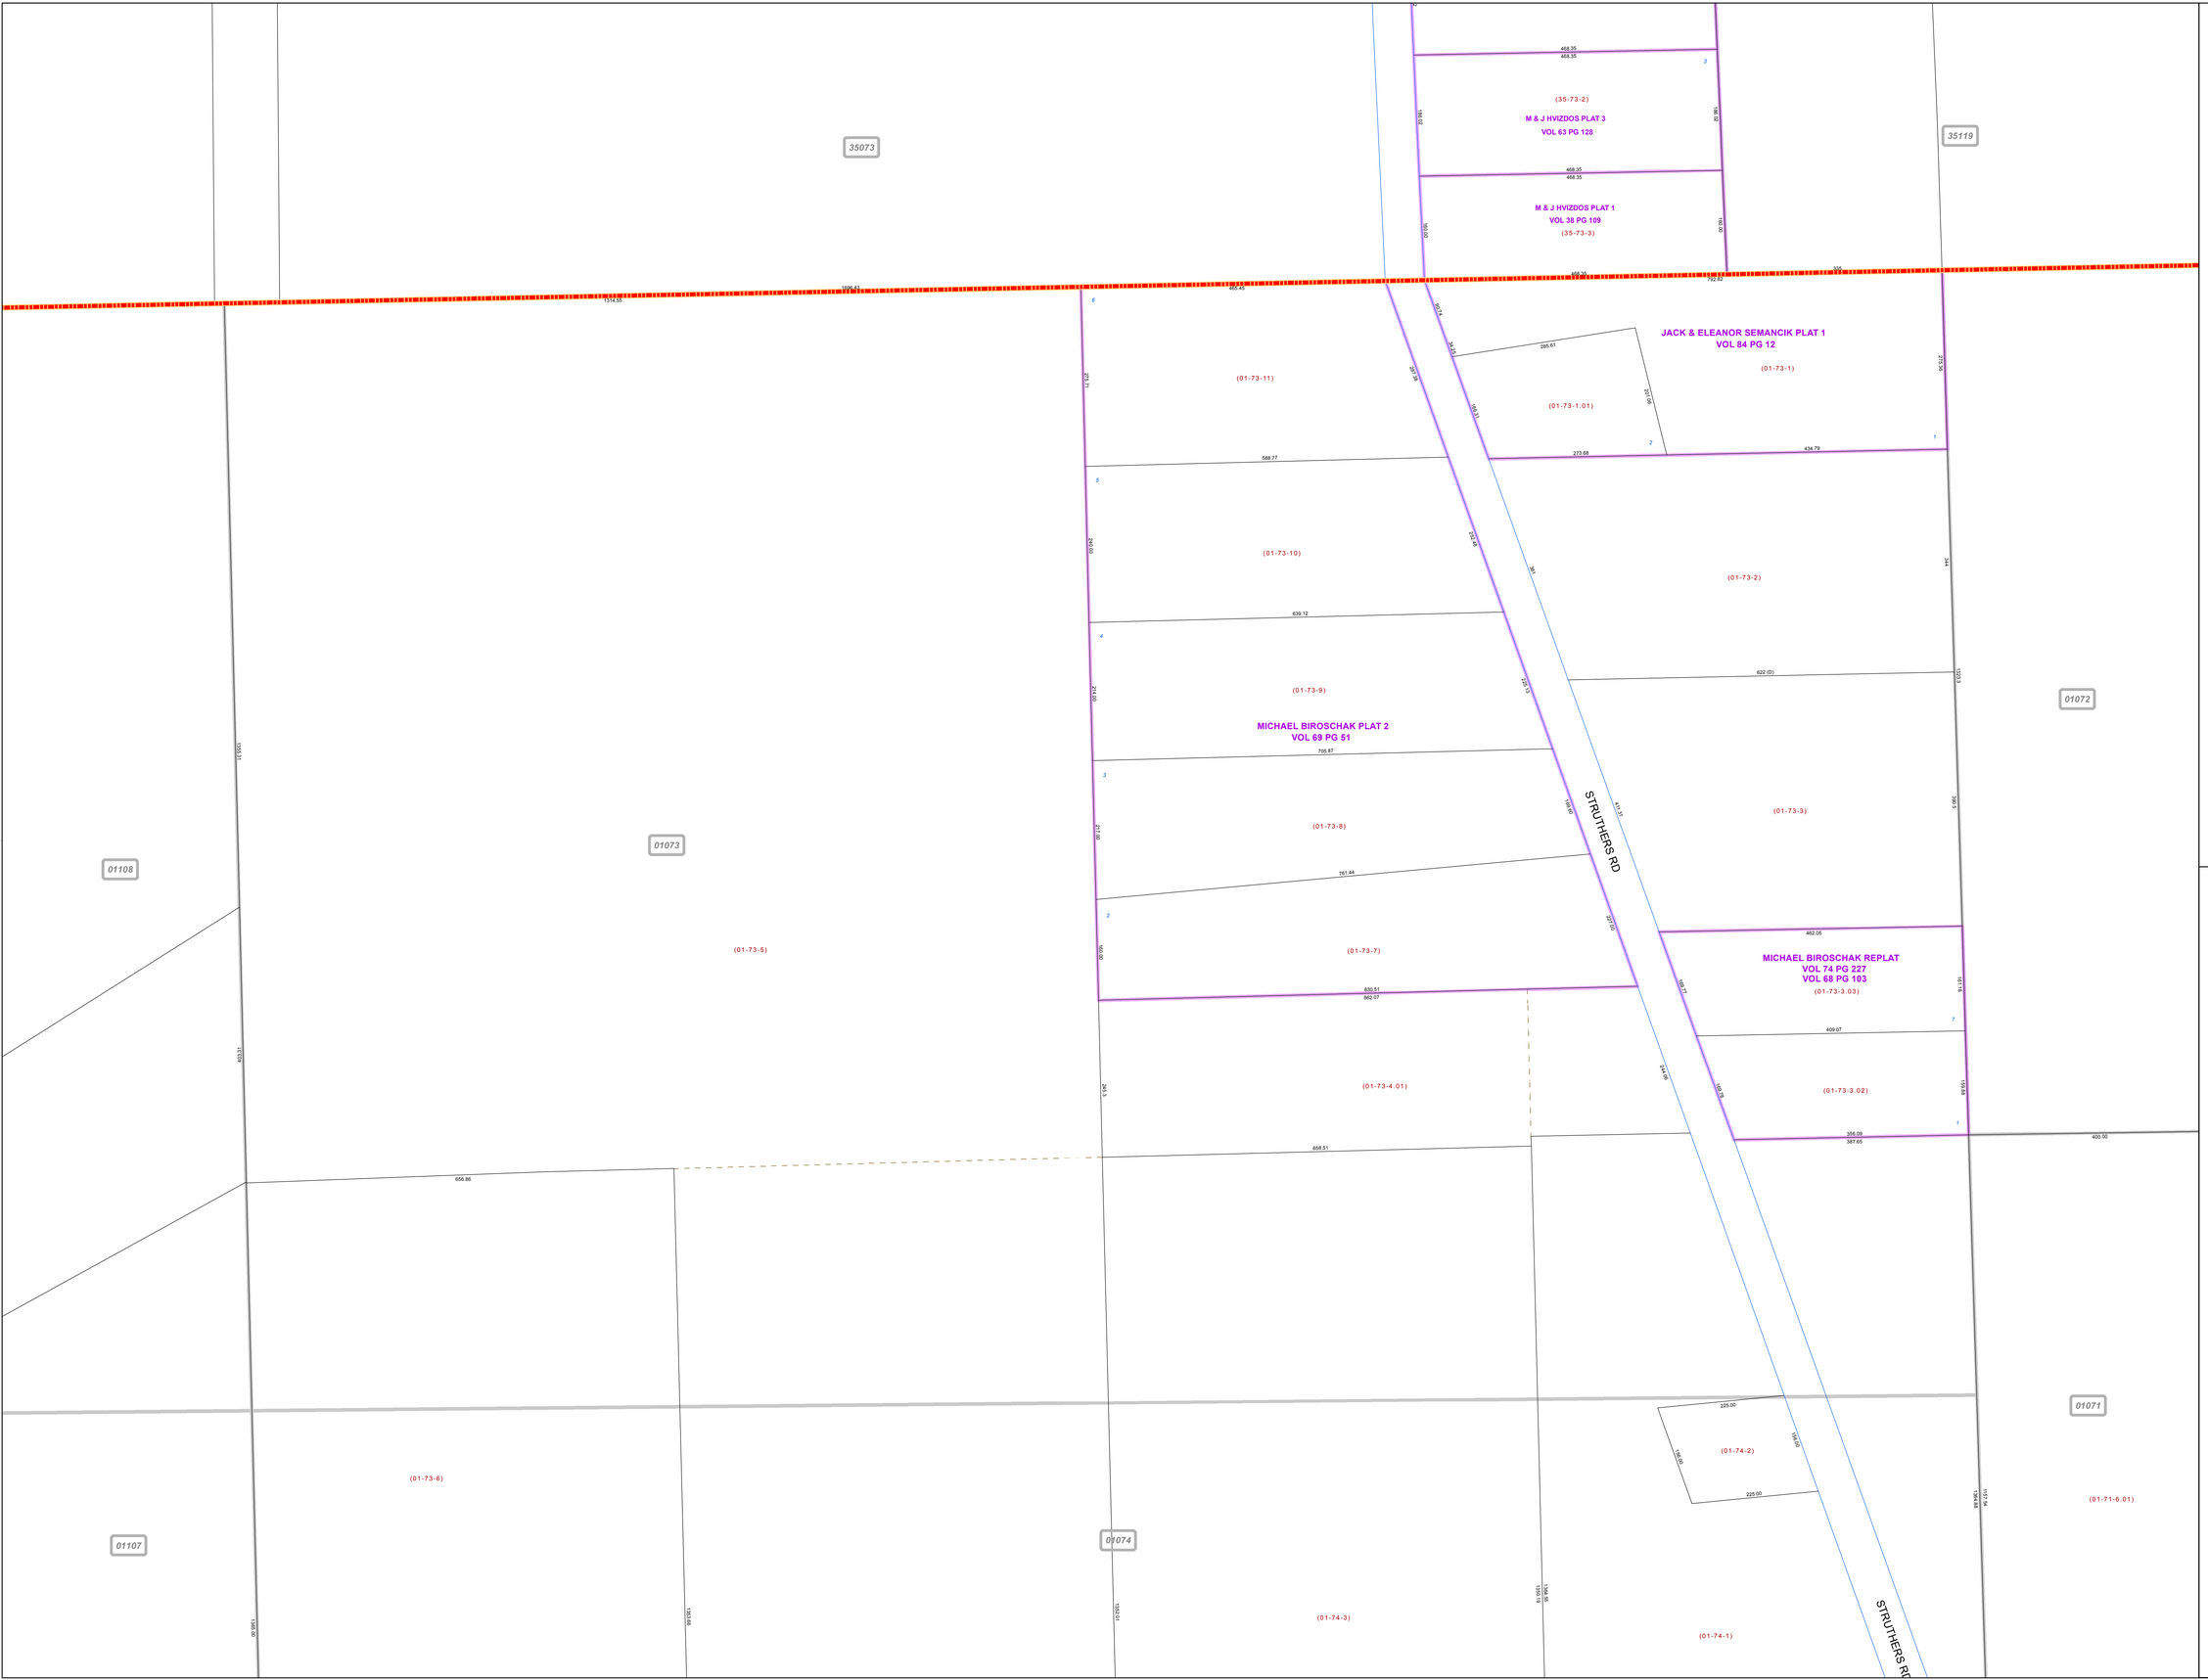


# MAHONING COUNTY
# OHIO

## SPRINGFIELD TOWNSHIP

*Section 3*

## TAX MAP
## 01073

N

**SCALE**

0 50 100 200 300

Feet

Approximate

Print Date 12/31/2014

## LEGEND

- COUNTY LINE
- TOWNSHIP LINE
- CITY LINE
- VILLAGE LINE
- PLAT OUTLINE
- PARCEL LINE
- OLD PARCEL LINE
- PHASE LINE
- ROAD ROW LINE
- RAILROAD ROW LINE
- (01-20-1.03) PARCEL ID NUMBER
- 345 LOT NUMBER
- BELL PLAT 1 PLAT NAME
- 01004 TAX MAP NUMBER

## SPRINGFIELD TOWNSHIP
### Index Map

| | | |
|---|---|---|
| 35066 | 35067 | 35118 |
| 35072 | 35073 | 35119 |
| 01108 | 01073 | 01072 |
| 01107 | 01074 | 01071 |
| | 01075 | 01070 |