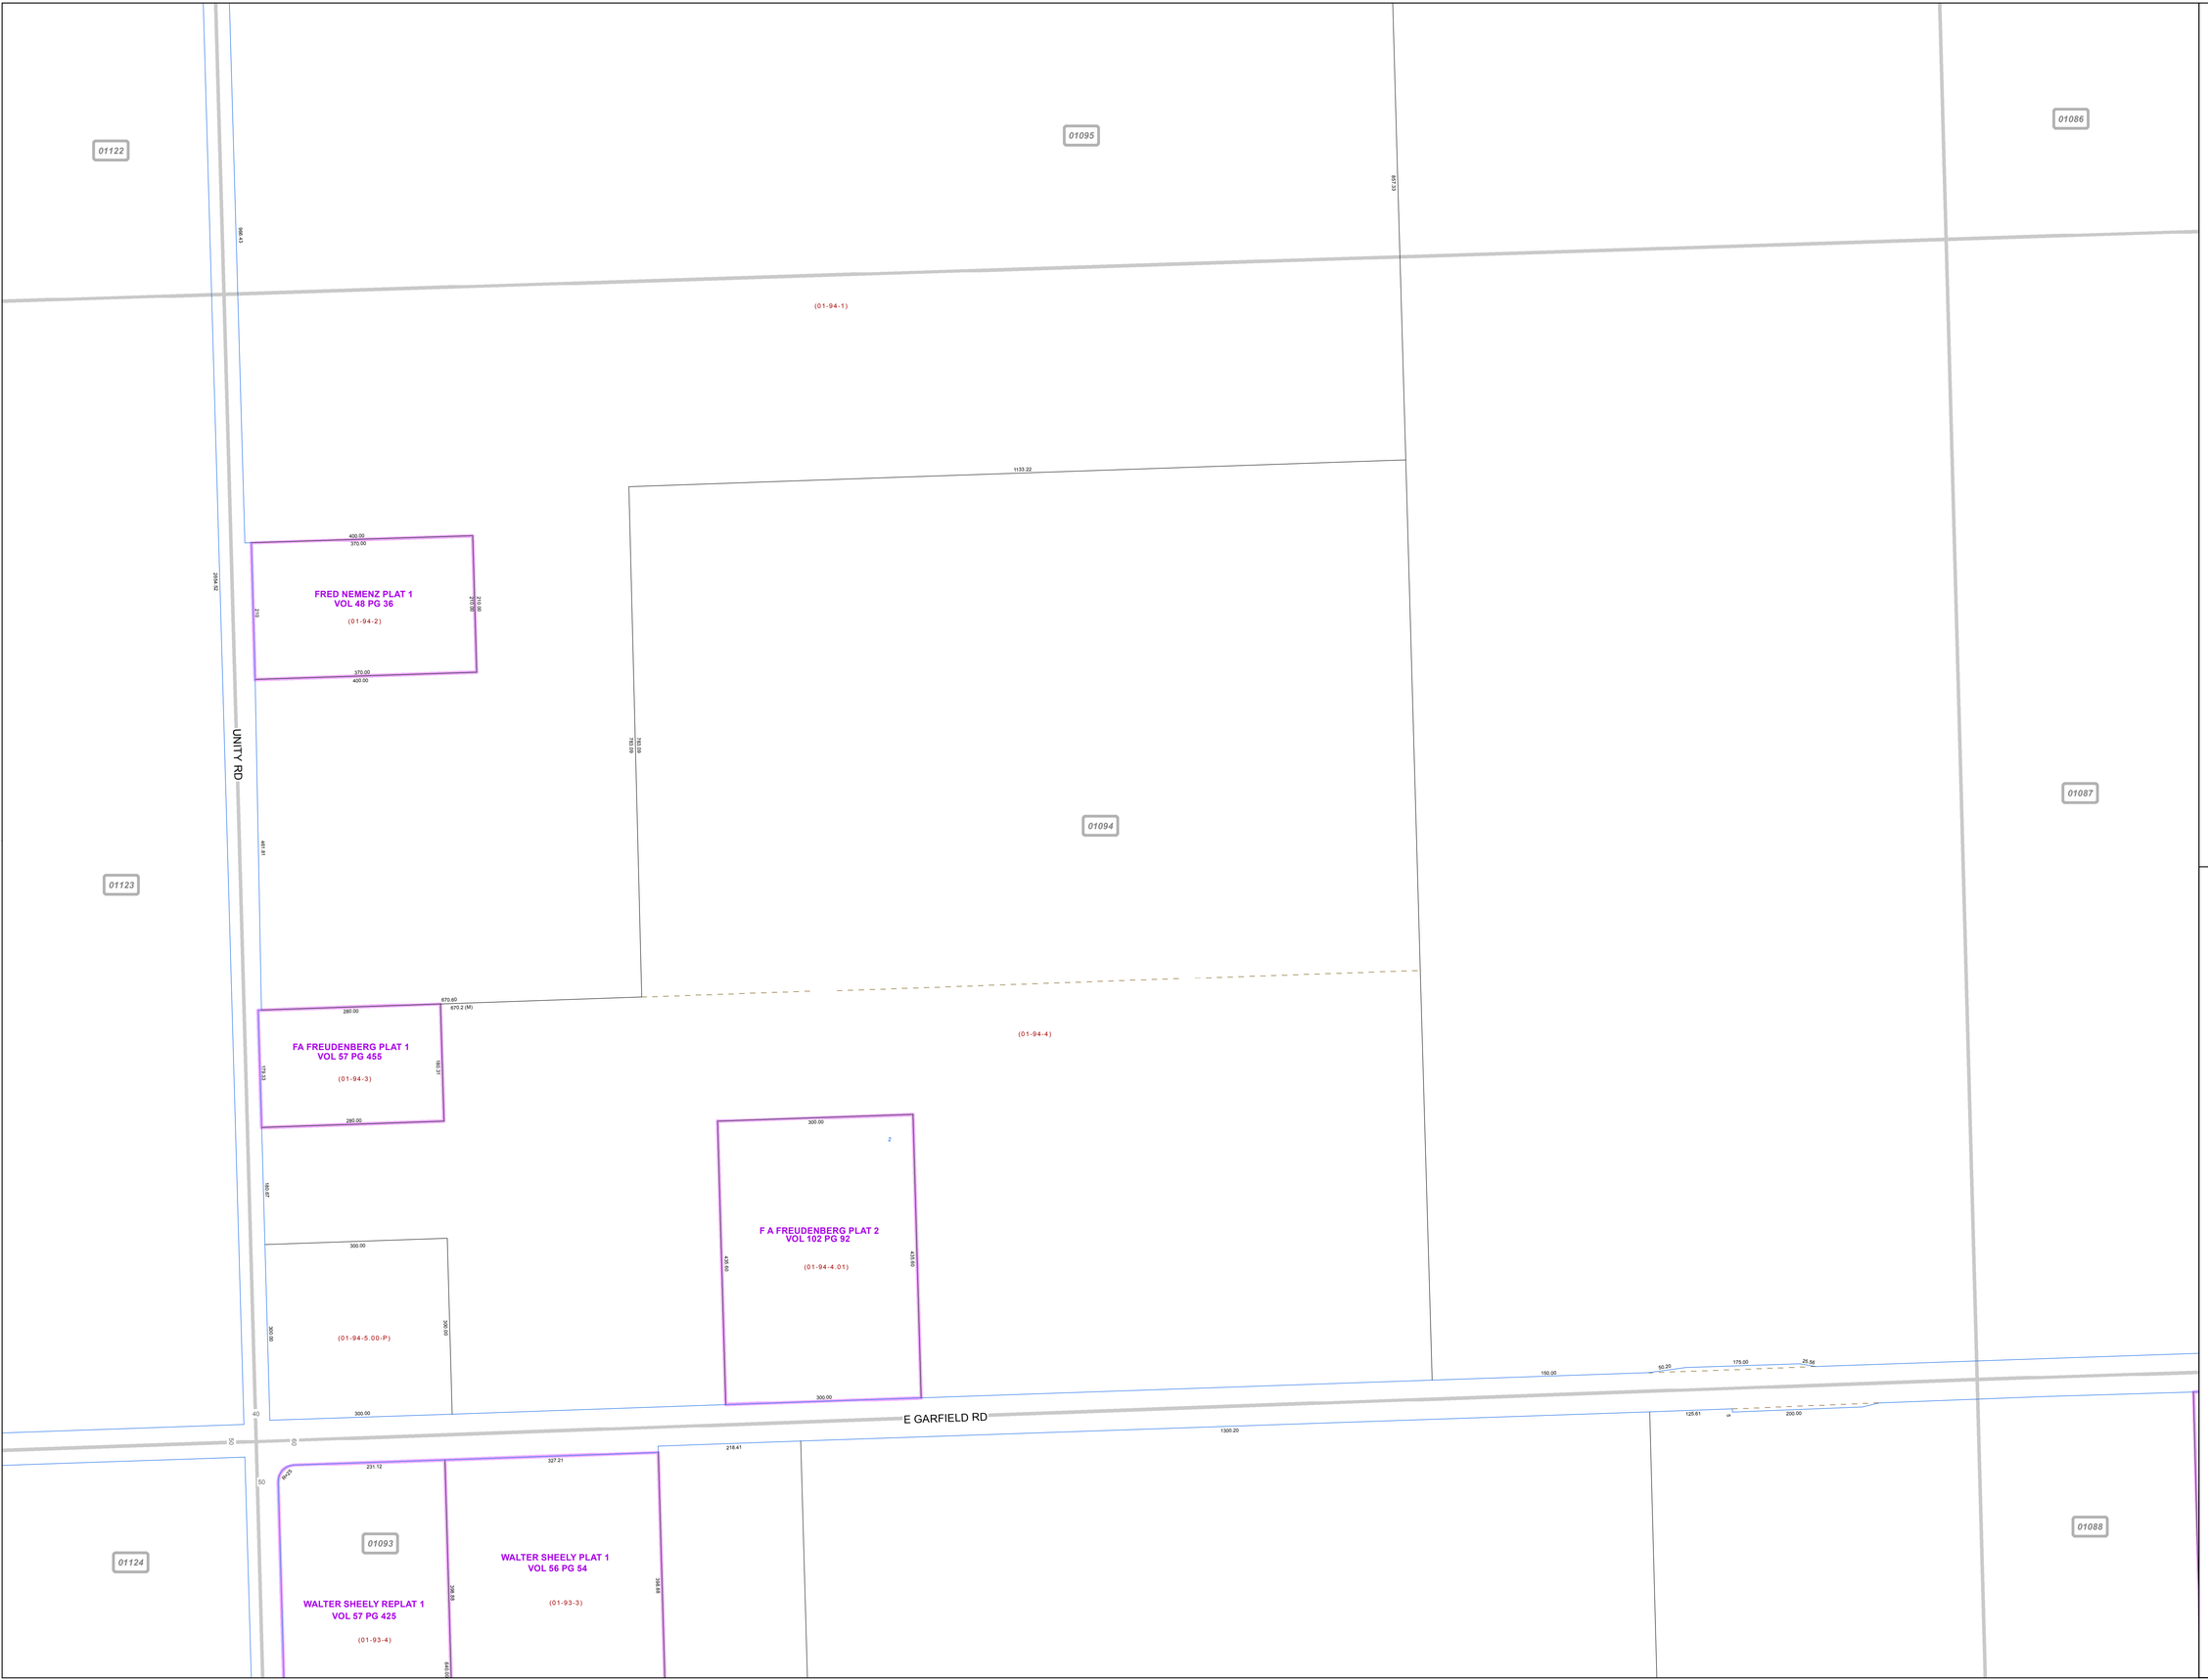


# MAHONING COUNTY
# OHIO

## SPRINGFIELD TOWNSHIP

*Section 27*

## TAX MAP
## 01094

N

**SCALE**

0 50 100 200 300

Feet

Approximate

Print Date 12/31/2014

## LEGEND

- COUNTY LINE
- TOWNSHIP LINE
- CITY LINE
- VILLAGE LINE
- PLAT OUTLINE
- PARCEL LINE
- OLD PARCEL LINE
- PHASE LINE
- ROAD ROW LINE
- RAILROAD ROW LINE
- (01-20-1.03) PARCEL ID NUMBER
- 345 LOT NUMBER
- BELL PLAT 1 PLAT NAME
- 01004 TAX MAP NUMBER

## SPRINGFIELD TOWNSHIP
### Index Map

| | | |
|---|---|---|
| 01121 | 01096 | |
| 01122 | 01095 | 01086 |
| 01123 | 01094 | 01087 |
| 01124 | 01093 | 01088 |
| | | 01089 |