MAHONING COUNTY
OHIO
SPRINGFIELD TOWNSHIP
Section 21

TAX MAP
01118

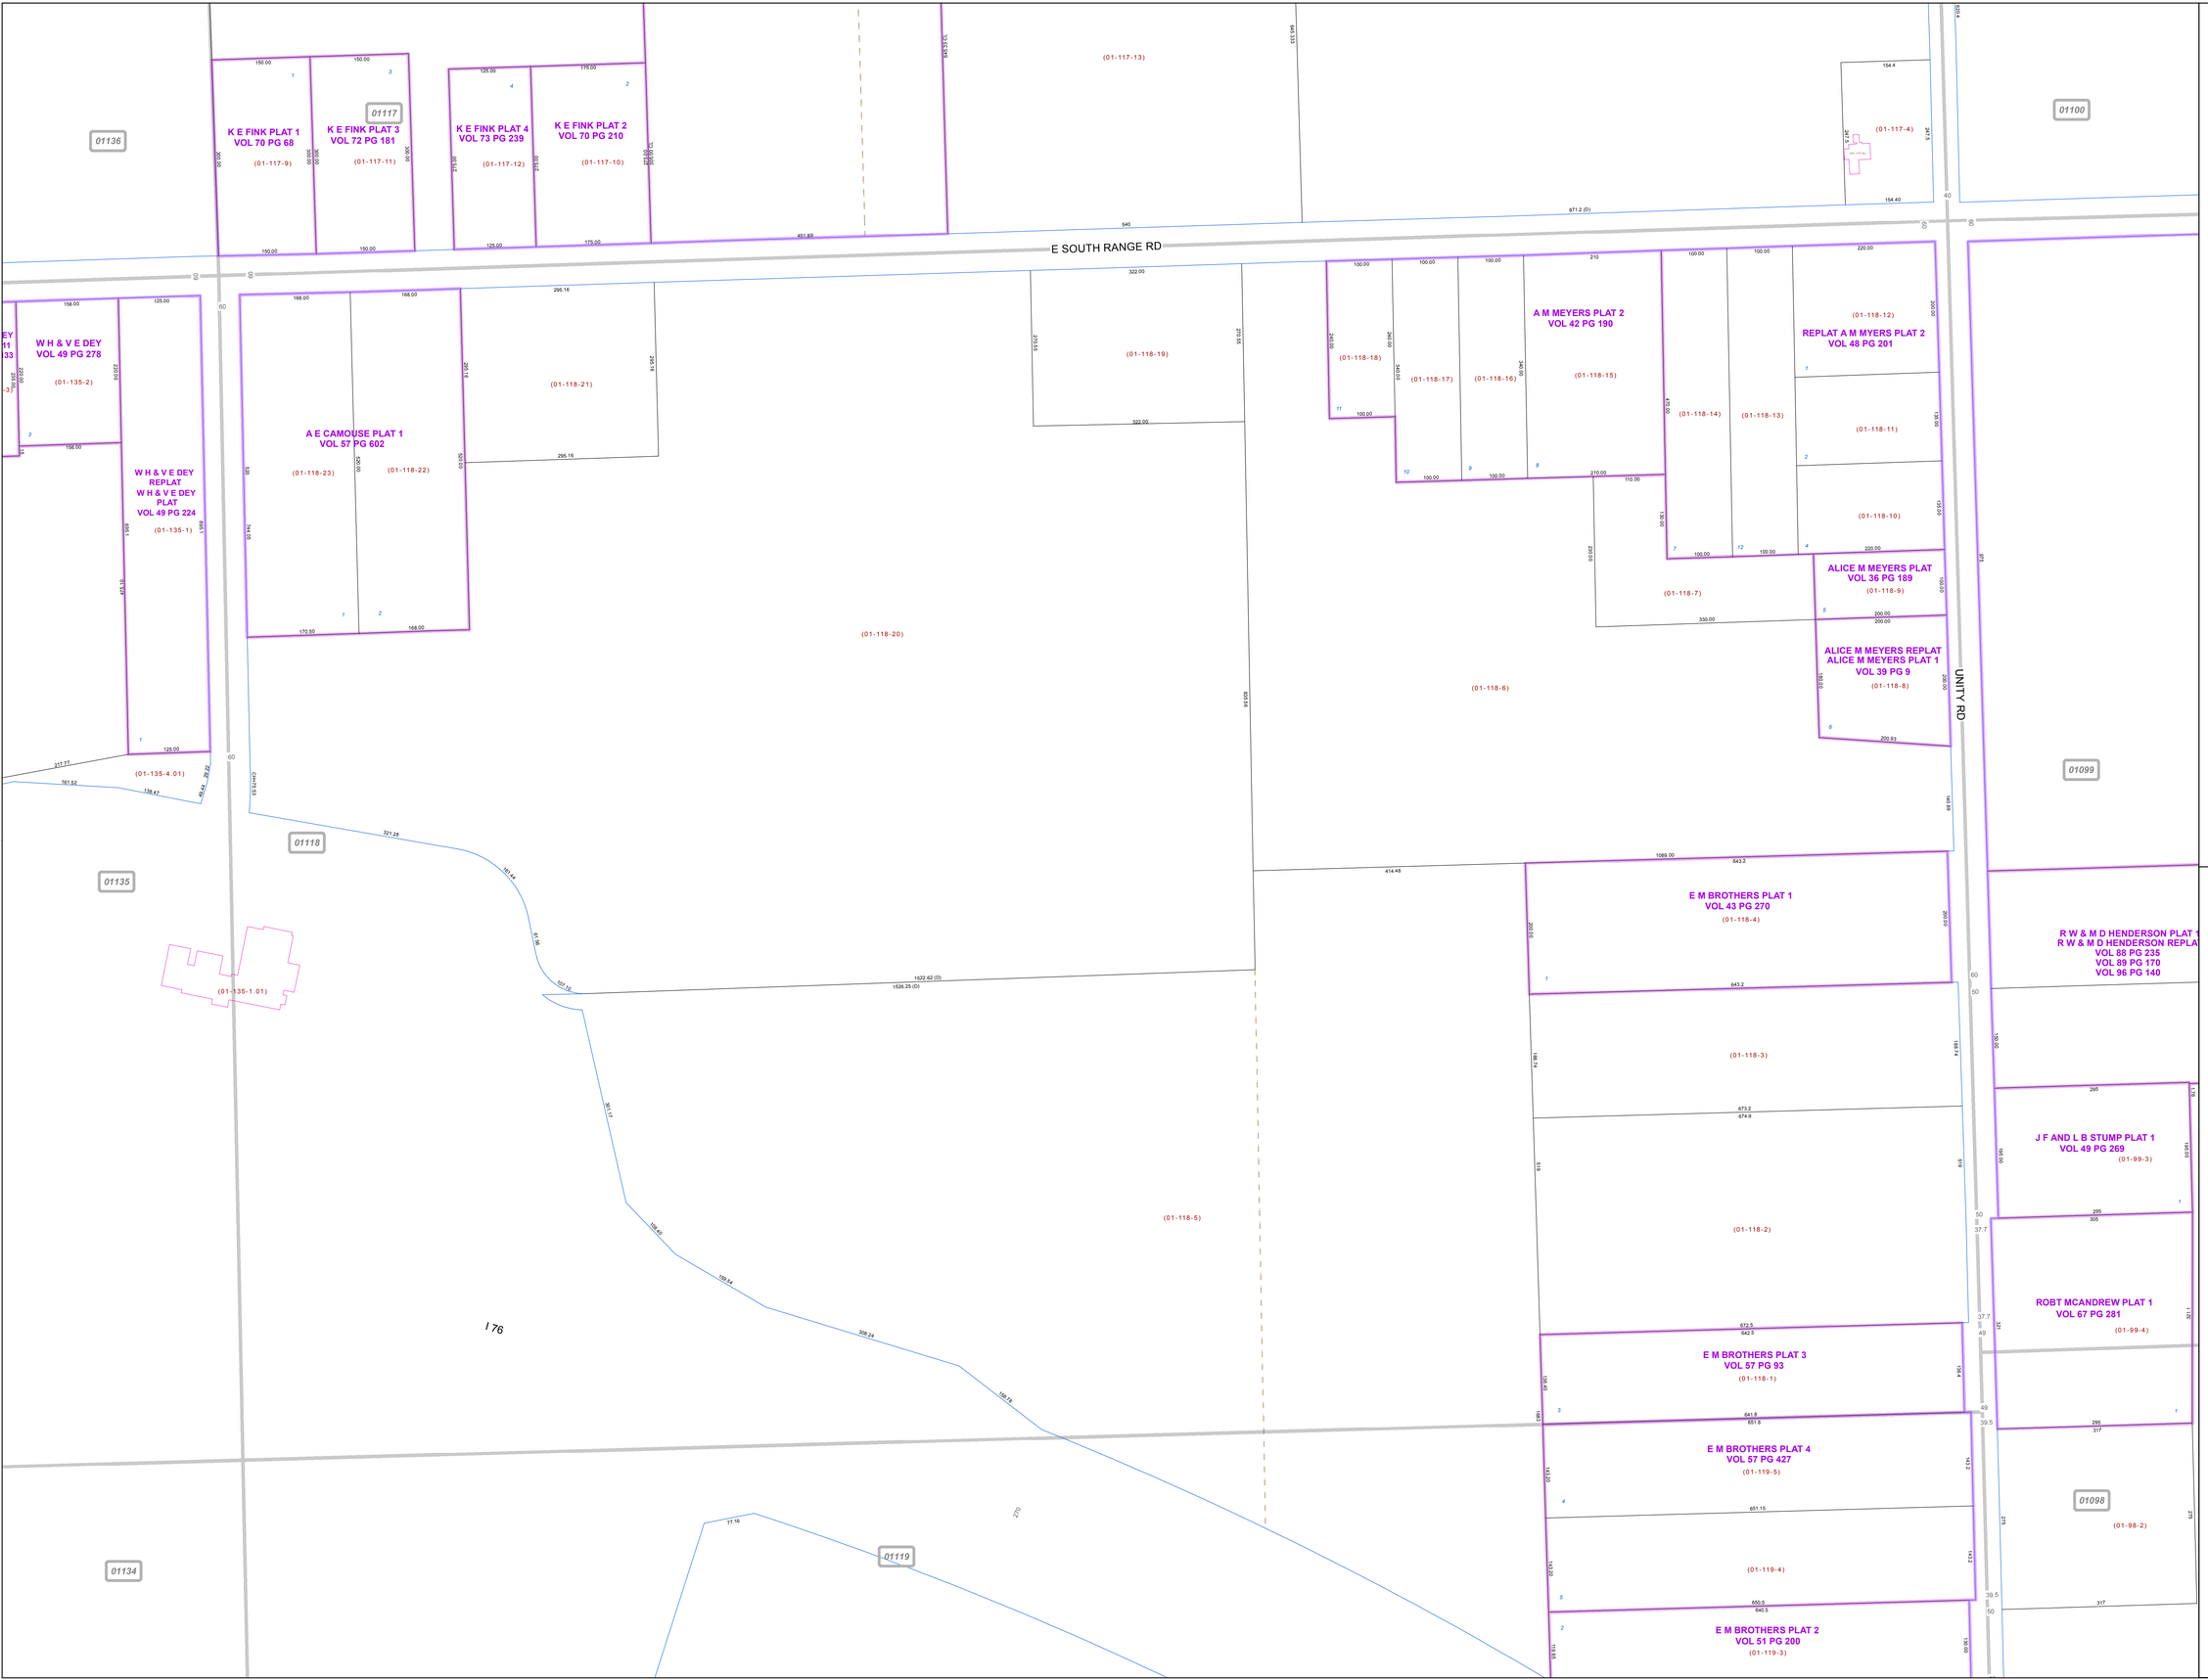

Print Date 12/31/2014

LEGEND

- COUNTY LINE
- TOWNSHIP LINE
- CITY LINE
- VILLAGE LINE
- PLAT OUTLINE
- PARCEL LINE
- OLD PARCEL LINE
- PHASE LINE
- ROAD ROW LINE
- RAILROAD ROW LINE
- (01-20-1.03) PARCEL ID NUMBER
- 345 LOT NUMBER
- BELL PLAT 1 PLAT NAME
- 01004 TAX MAP NUMBER

SPRINGFIELD TOWNSHIP
Index Map

01137	01116	01101
01136	01117	01100
01135	01118	01099
01134	01119	01098
		01097

SCALE

0 50 100 200 300

Feet

Approximate