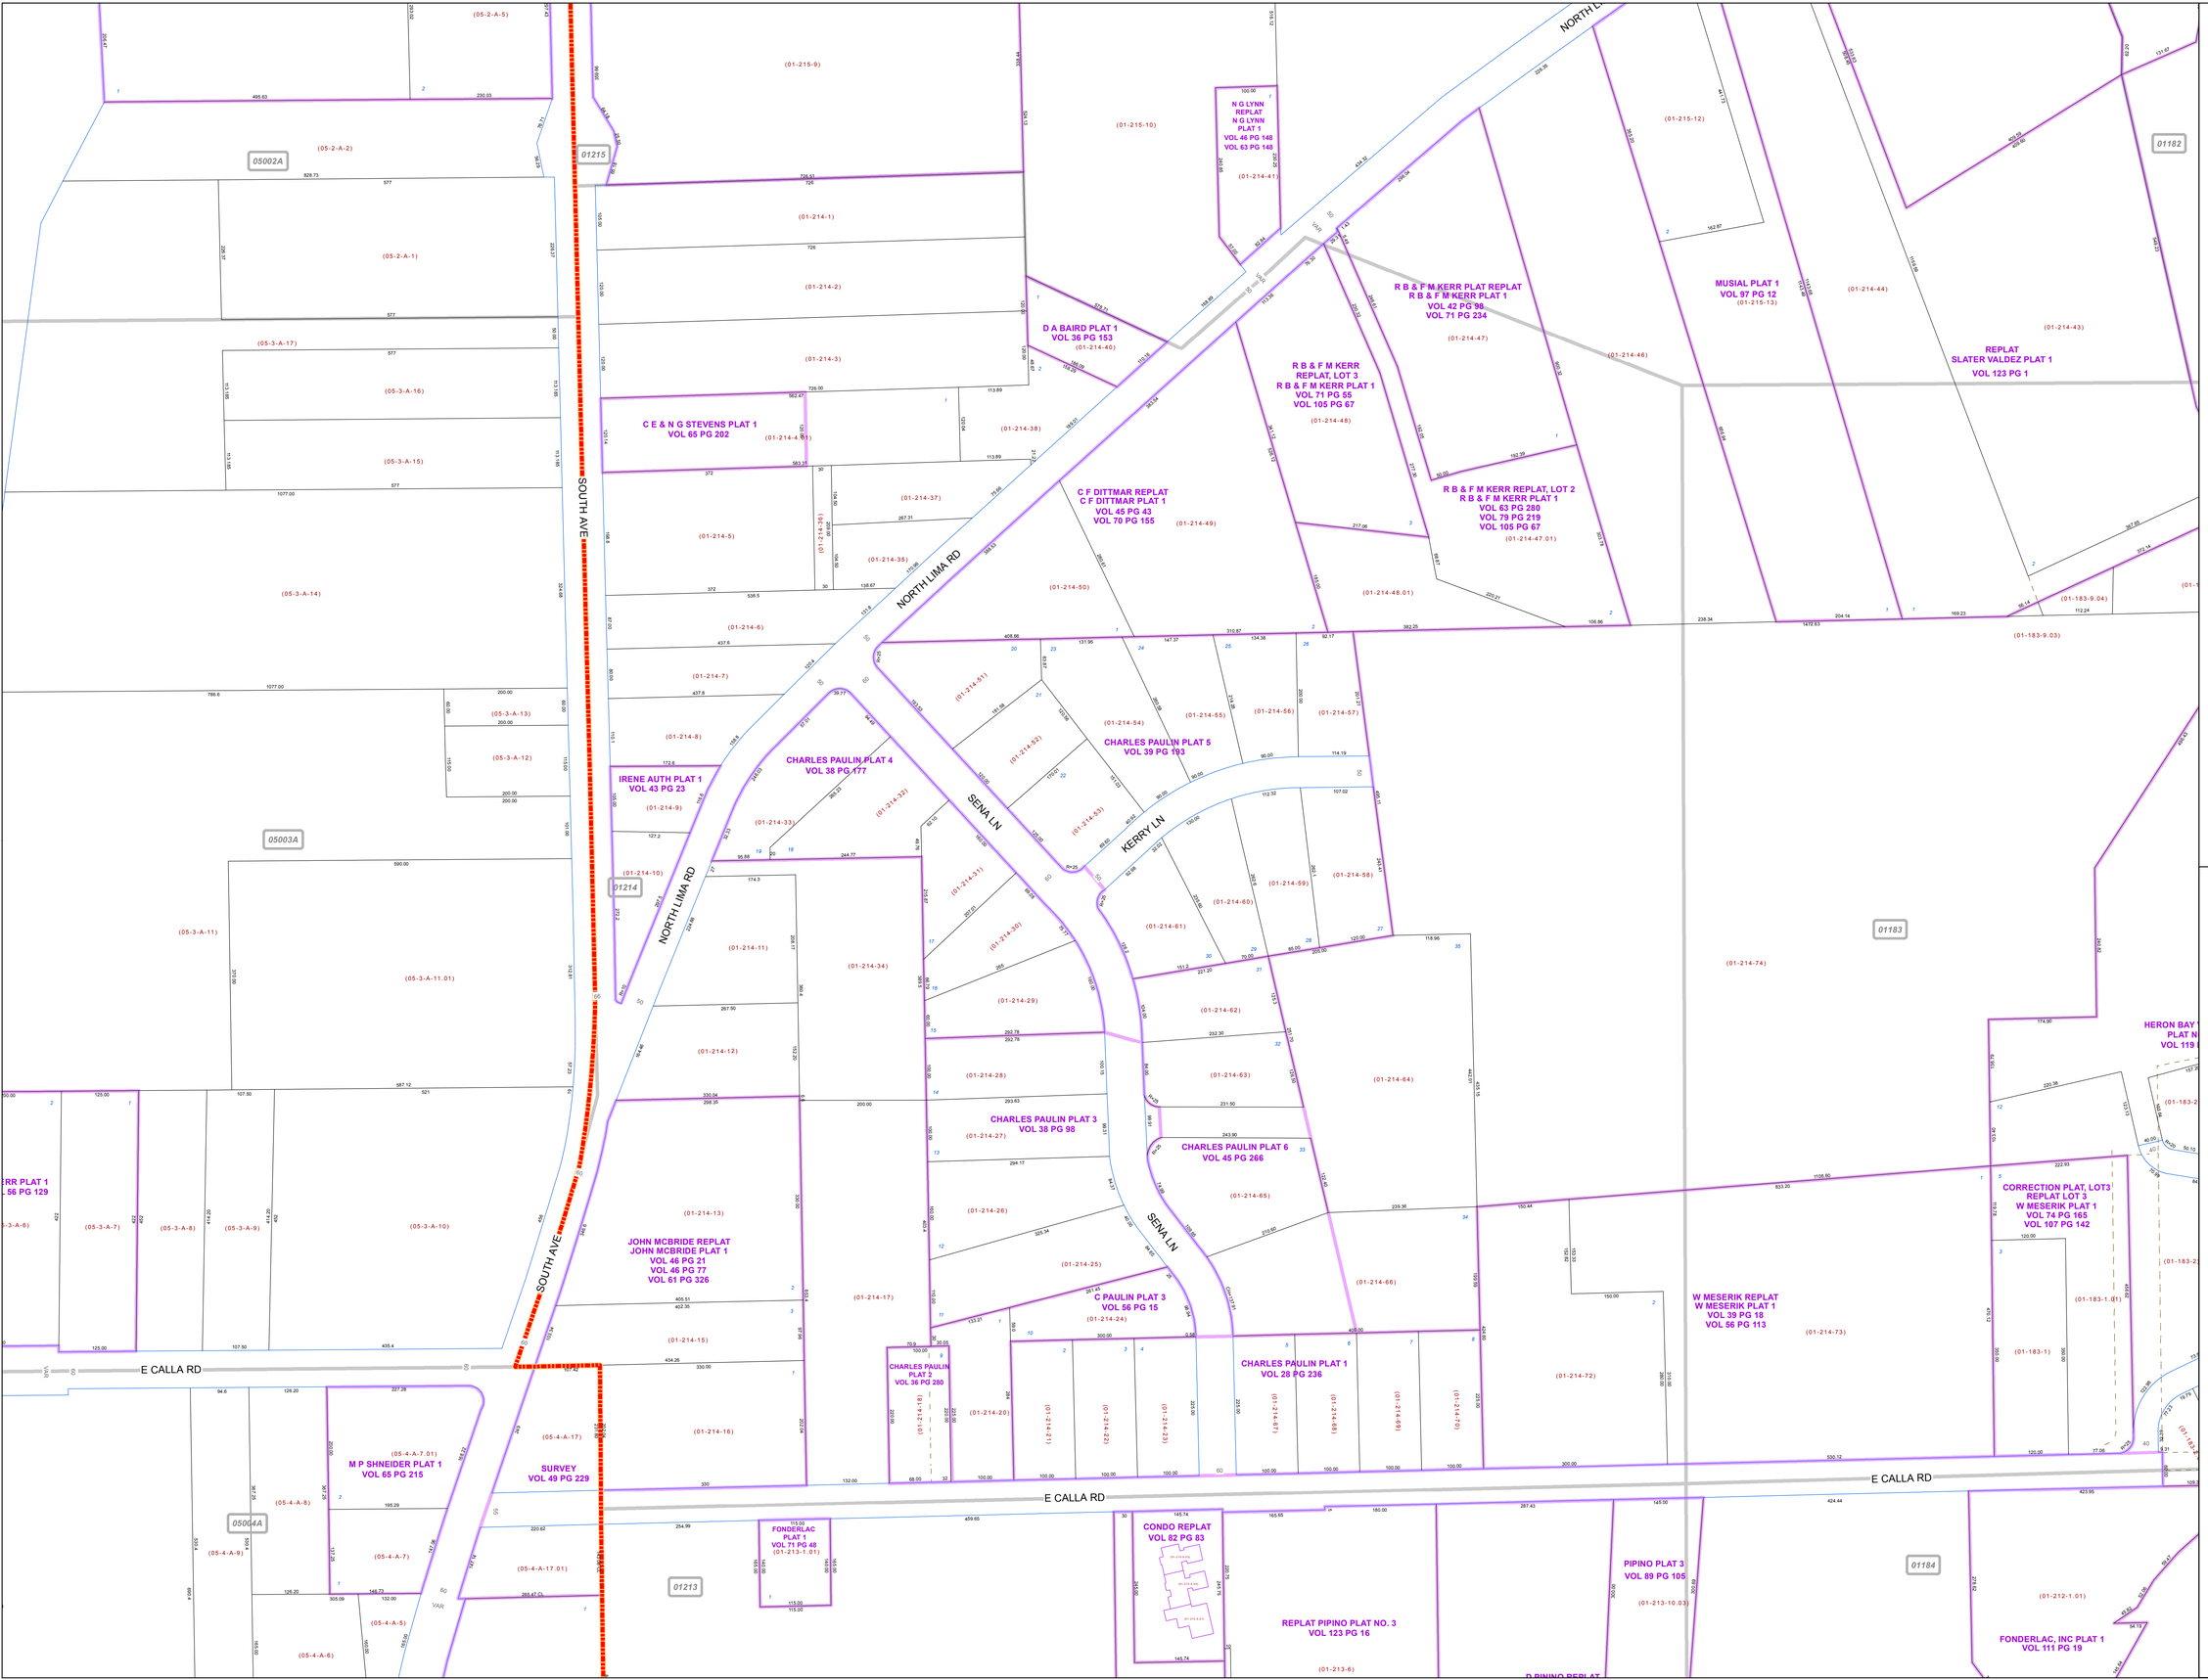

MAHONING COUNTY OHIO

SPRINGFIELD TOWNSHIP

Section 6

TAX MAP 01214

N

SCALE

0 50 100 200 300

Feet

Approximate

Print Date 12/31/2014

LEGEND

- COUNTY LINE
- TOWNSHIP LINE
- CITY LINE
- VILLAGE LINE
- PLAT OUTLINE
- PARCEL LINE
- OLD PARCEL LINE
- PHASE LINE
- ROAD ROW LINE
- RAILROAD ROW LINE
- (01-20-1.03) PARCEL ID NUMBER
- 345 LOT NUMBER
- *BELL PLAT 1* PLAT NAME
- 01004 TAX MAP NUMBER

SPRINGFIELD TOWNSHIP Index Map

04001	01216	
04002	01215	01182
05002A		
05003A	01214	01183
05004A	01213	01184
05005A	01212	01185