MAHONING COUNTY
OHIO
GOSHEN TOWNSHIP
Section 3 south Half

TAX MAP
13018

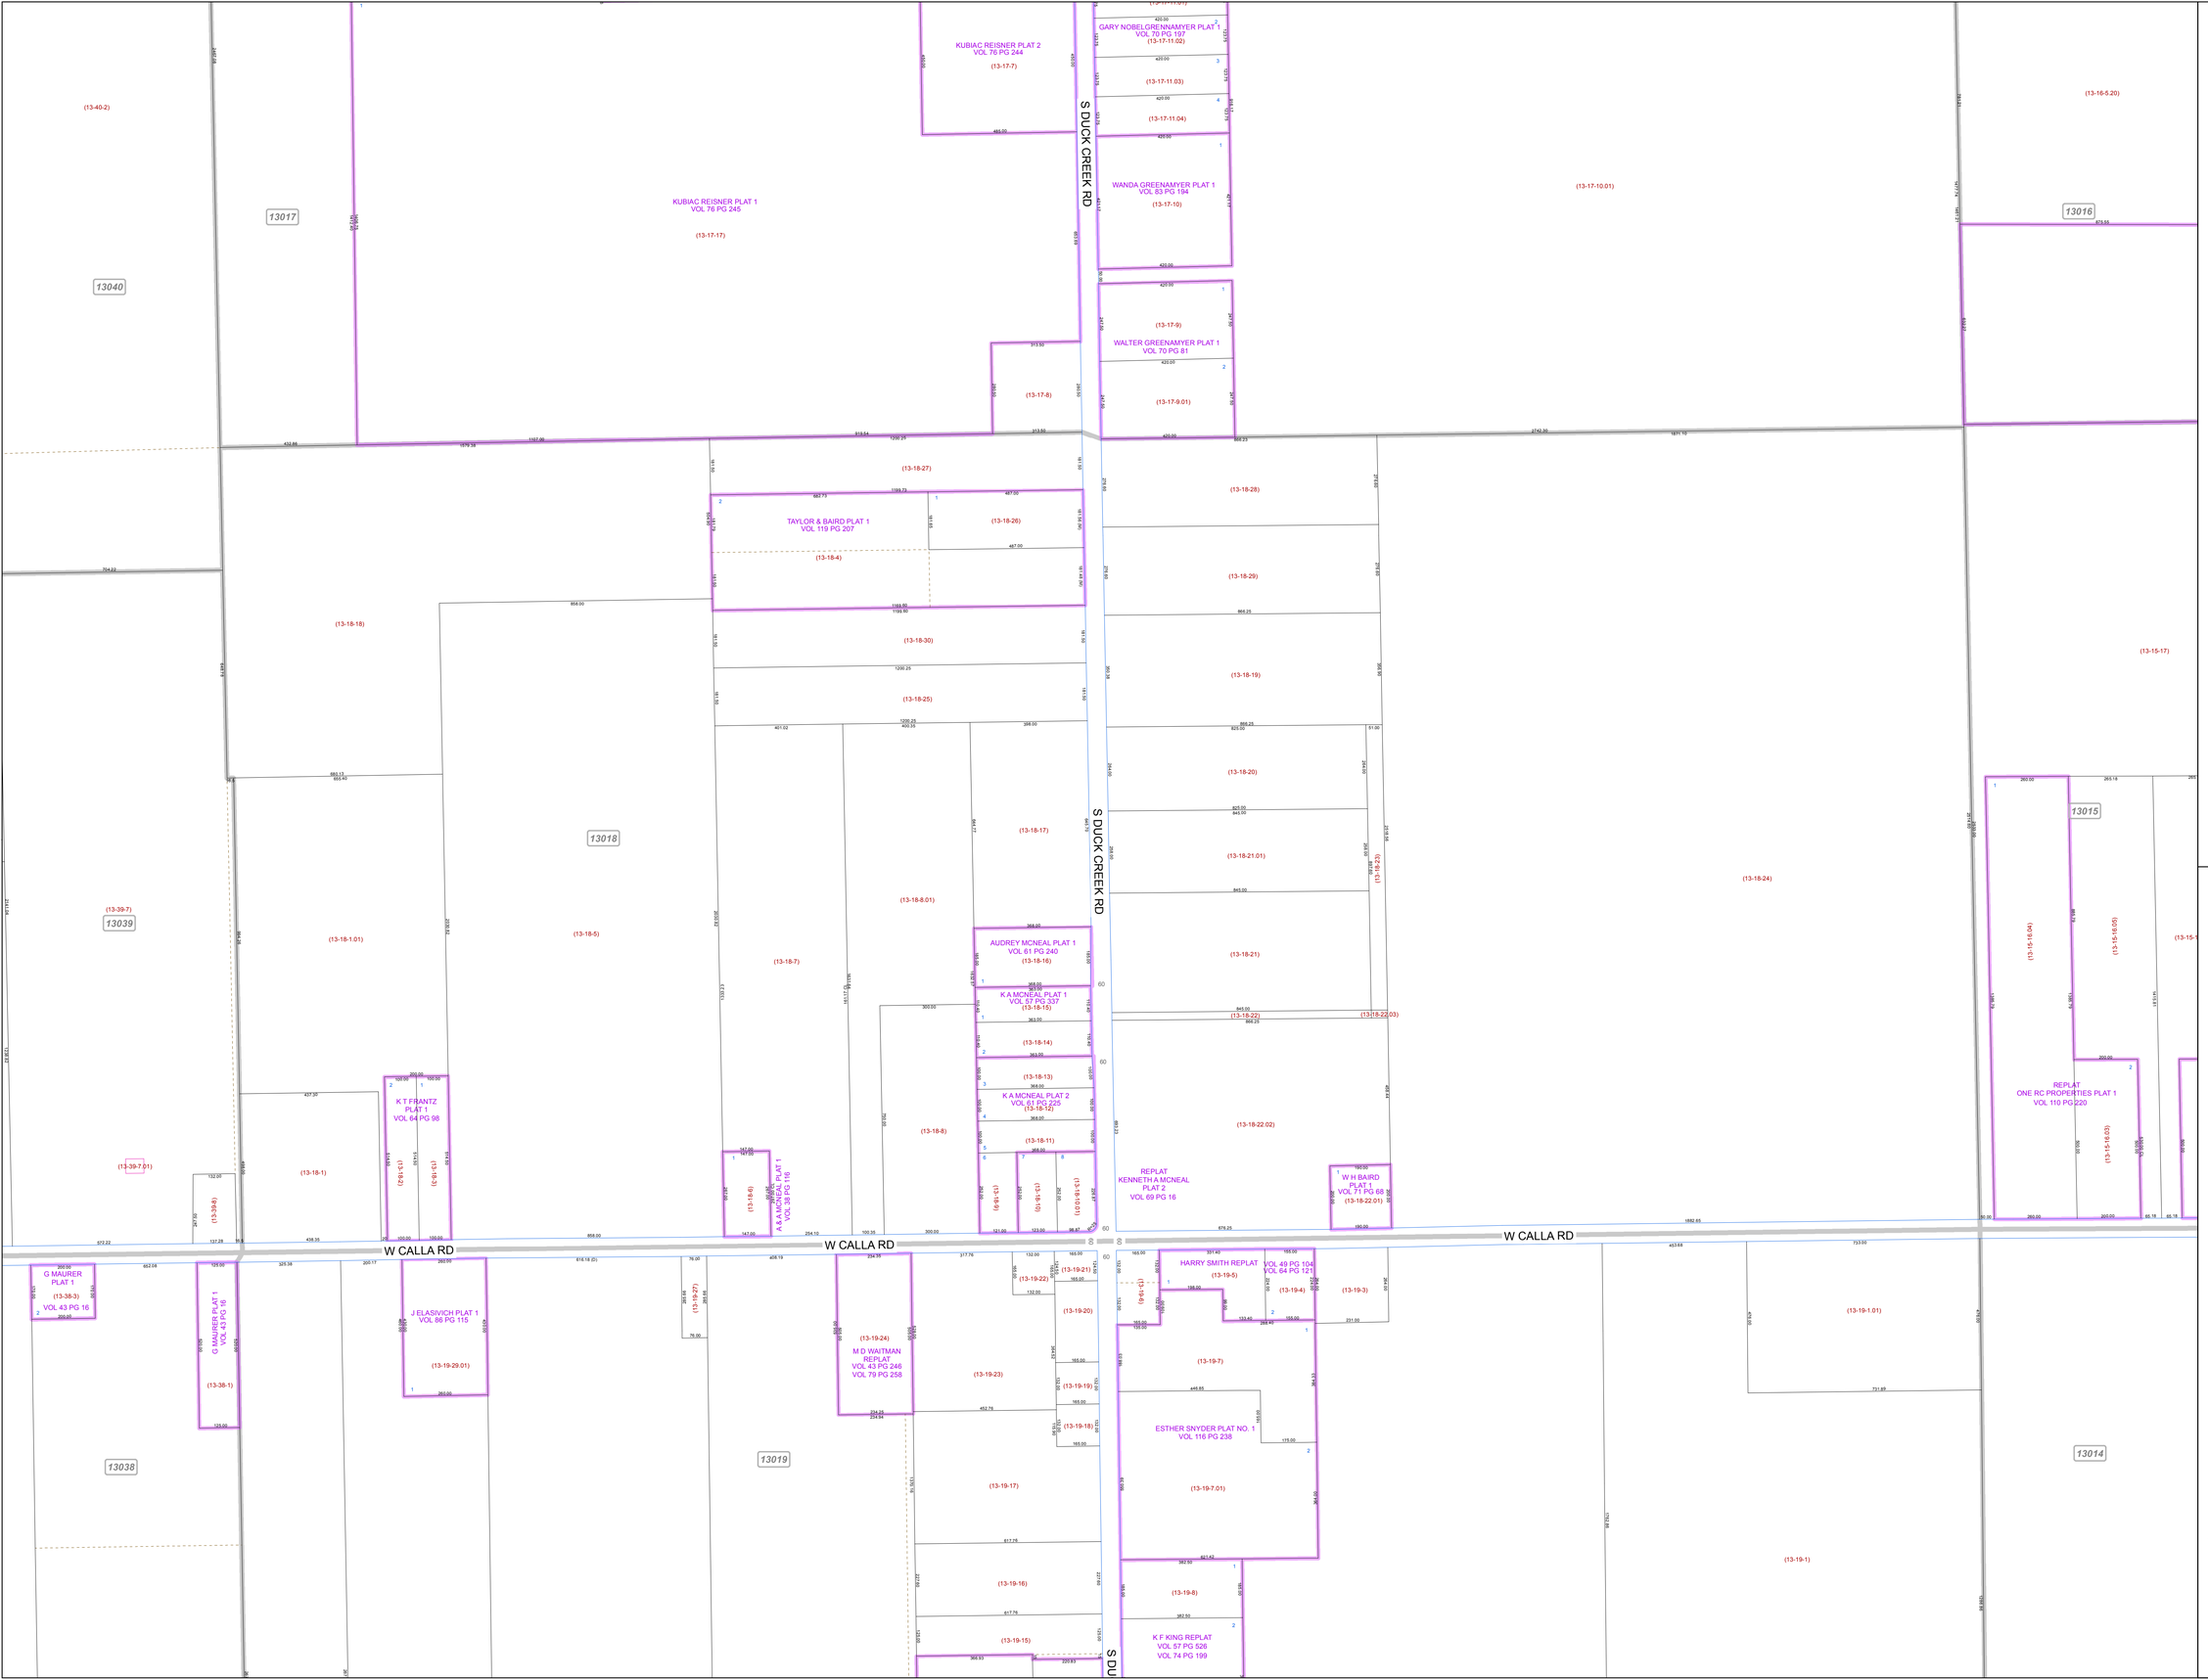

Print Date 12/31/2014

SCALE
0 100 200 400 600
Feet
Approximate

LEGEND

- COUNTY LINE
- TOWNSHIP LINE
- CITY LINE
- VILLAGE LINE
- PLAT OUTLINE
- PARCEL LINE
- OLD PARCEL LINE
- PHASE LINE
- ROAD ROW LINE
- RAILROAD ROW LINE
- (01-20-1.03) PARCEL ID NUMBER
- 345 LOT NUMBER
- BELL PLAT 1 PLAT NAME
- 01004 TAX MAP NUMBER

GOSHEN TOWNSHIP
Index Map

22045	22046	23001	23019
13040	13017	13016	
13039	13018	13015	
13038	13019	13014	
13037	13020	13013	